




Location plan

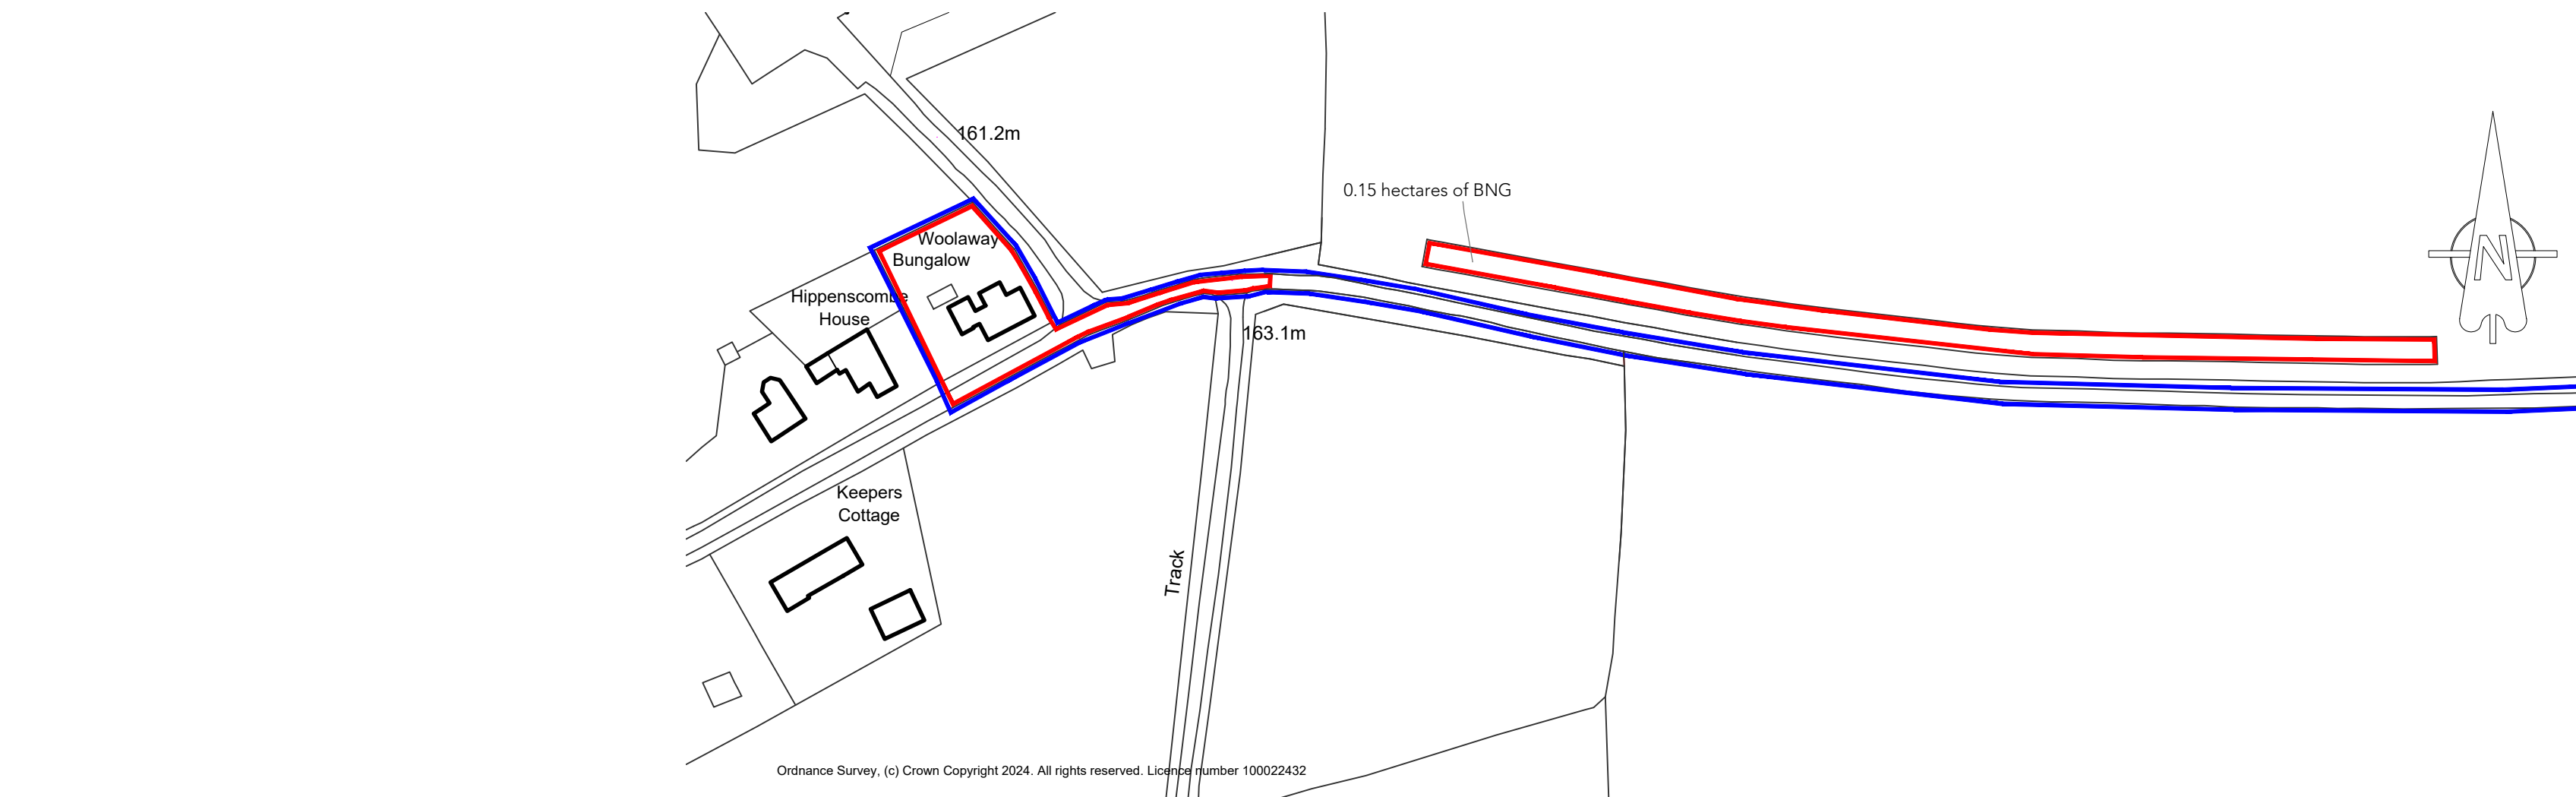

Site plan

Plot Date		23 October 2025	
Revisions			
Rev	Date	Description	By
A	30.07.25	Various adjustments for application	JF
B	23.10.25	Addition of BNG land	
NOTES: 1. This drawing remains the copyright of BCM 2. All dimensions and levels are to be checked on site prior to works commencing. 3. Do not scale from this drawing. Use figured dimensions only. 4. Any discrepancies found are to be reported to the Project Manager immediately. 5. This drawing is to be read in conjunction with sub-consultants and specialists drawings. 6. CAD File name: Scheme1.dwg 7. If BCM logo is not in colour this is not an original drawing			
62.5 125 1:1250 Meters 10 20 1:200 Meters			
PLANNING			
Client		Conholt Park	
Project Name		Hippenscombe Estate, Bungalow	
Drawing Title		Site and Location plans	
Drawn By		JF	
Scale	1:200 and 1:250	Sheet Size	A2
Drawing No.	11730 .10	Revision	B
BCM The Old Dairy Winchester Hill Sutton Scotney Near Winchester Hampshire SO21 3NZ t 01962 763 900 www.bcm.co.uk		BCM Wilson Hill	