



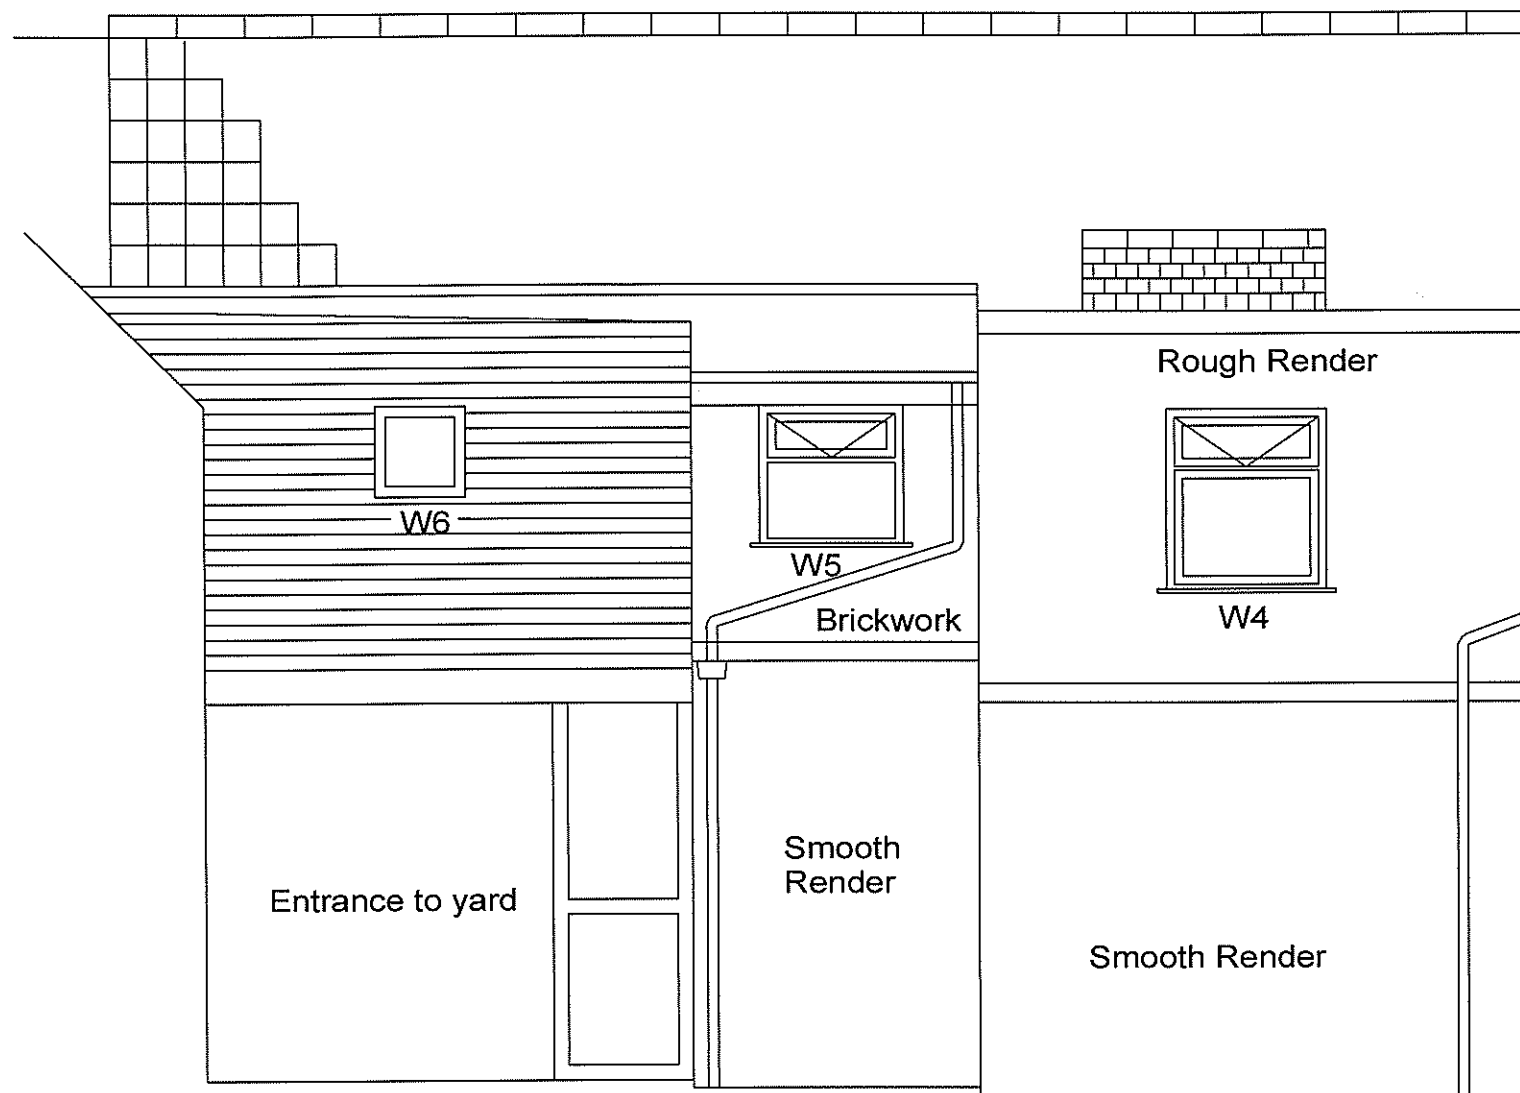

Scale 1:50

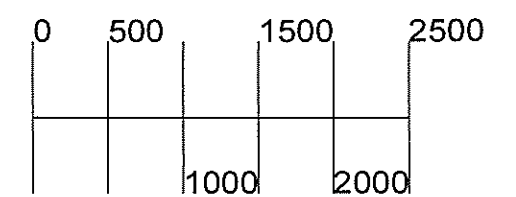

West Elevation Of 4A Northgate Street Dezives