


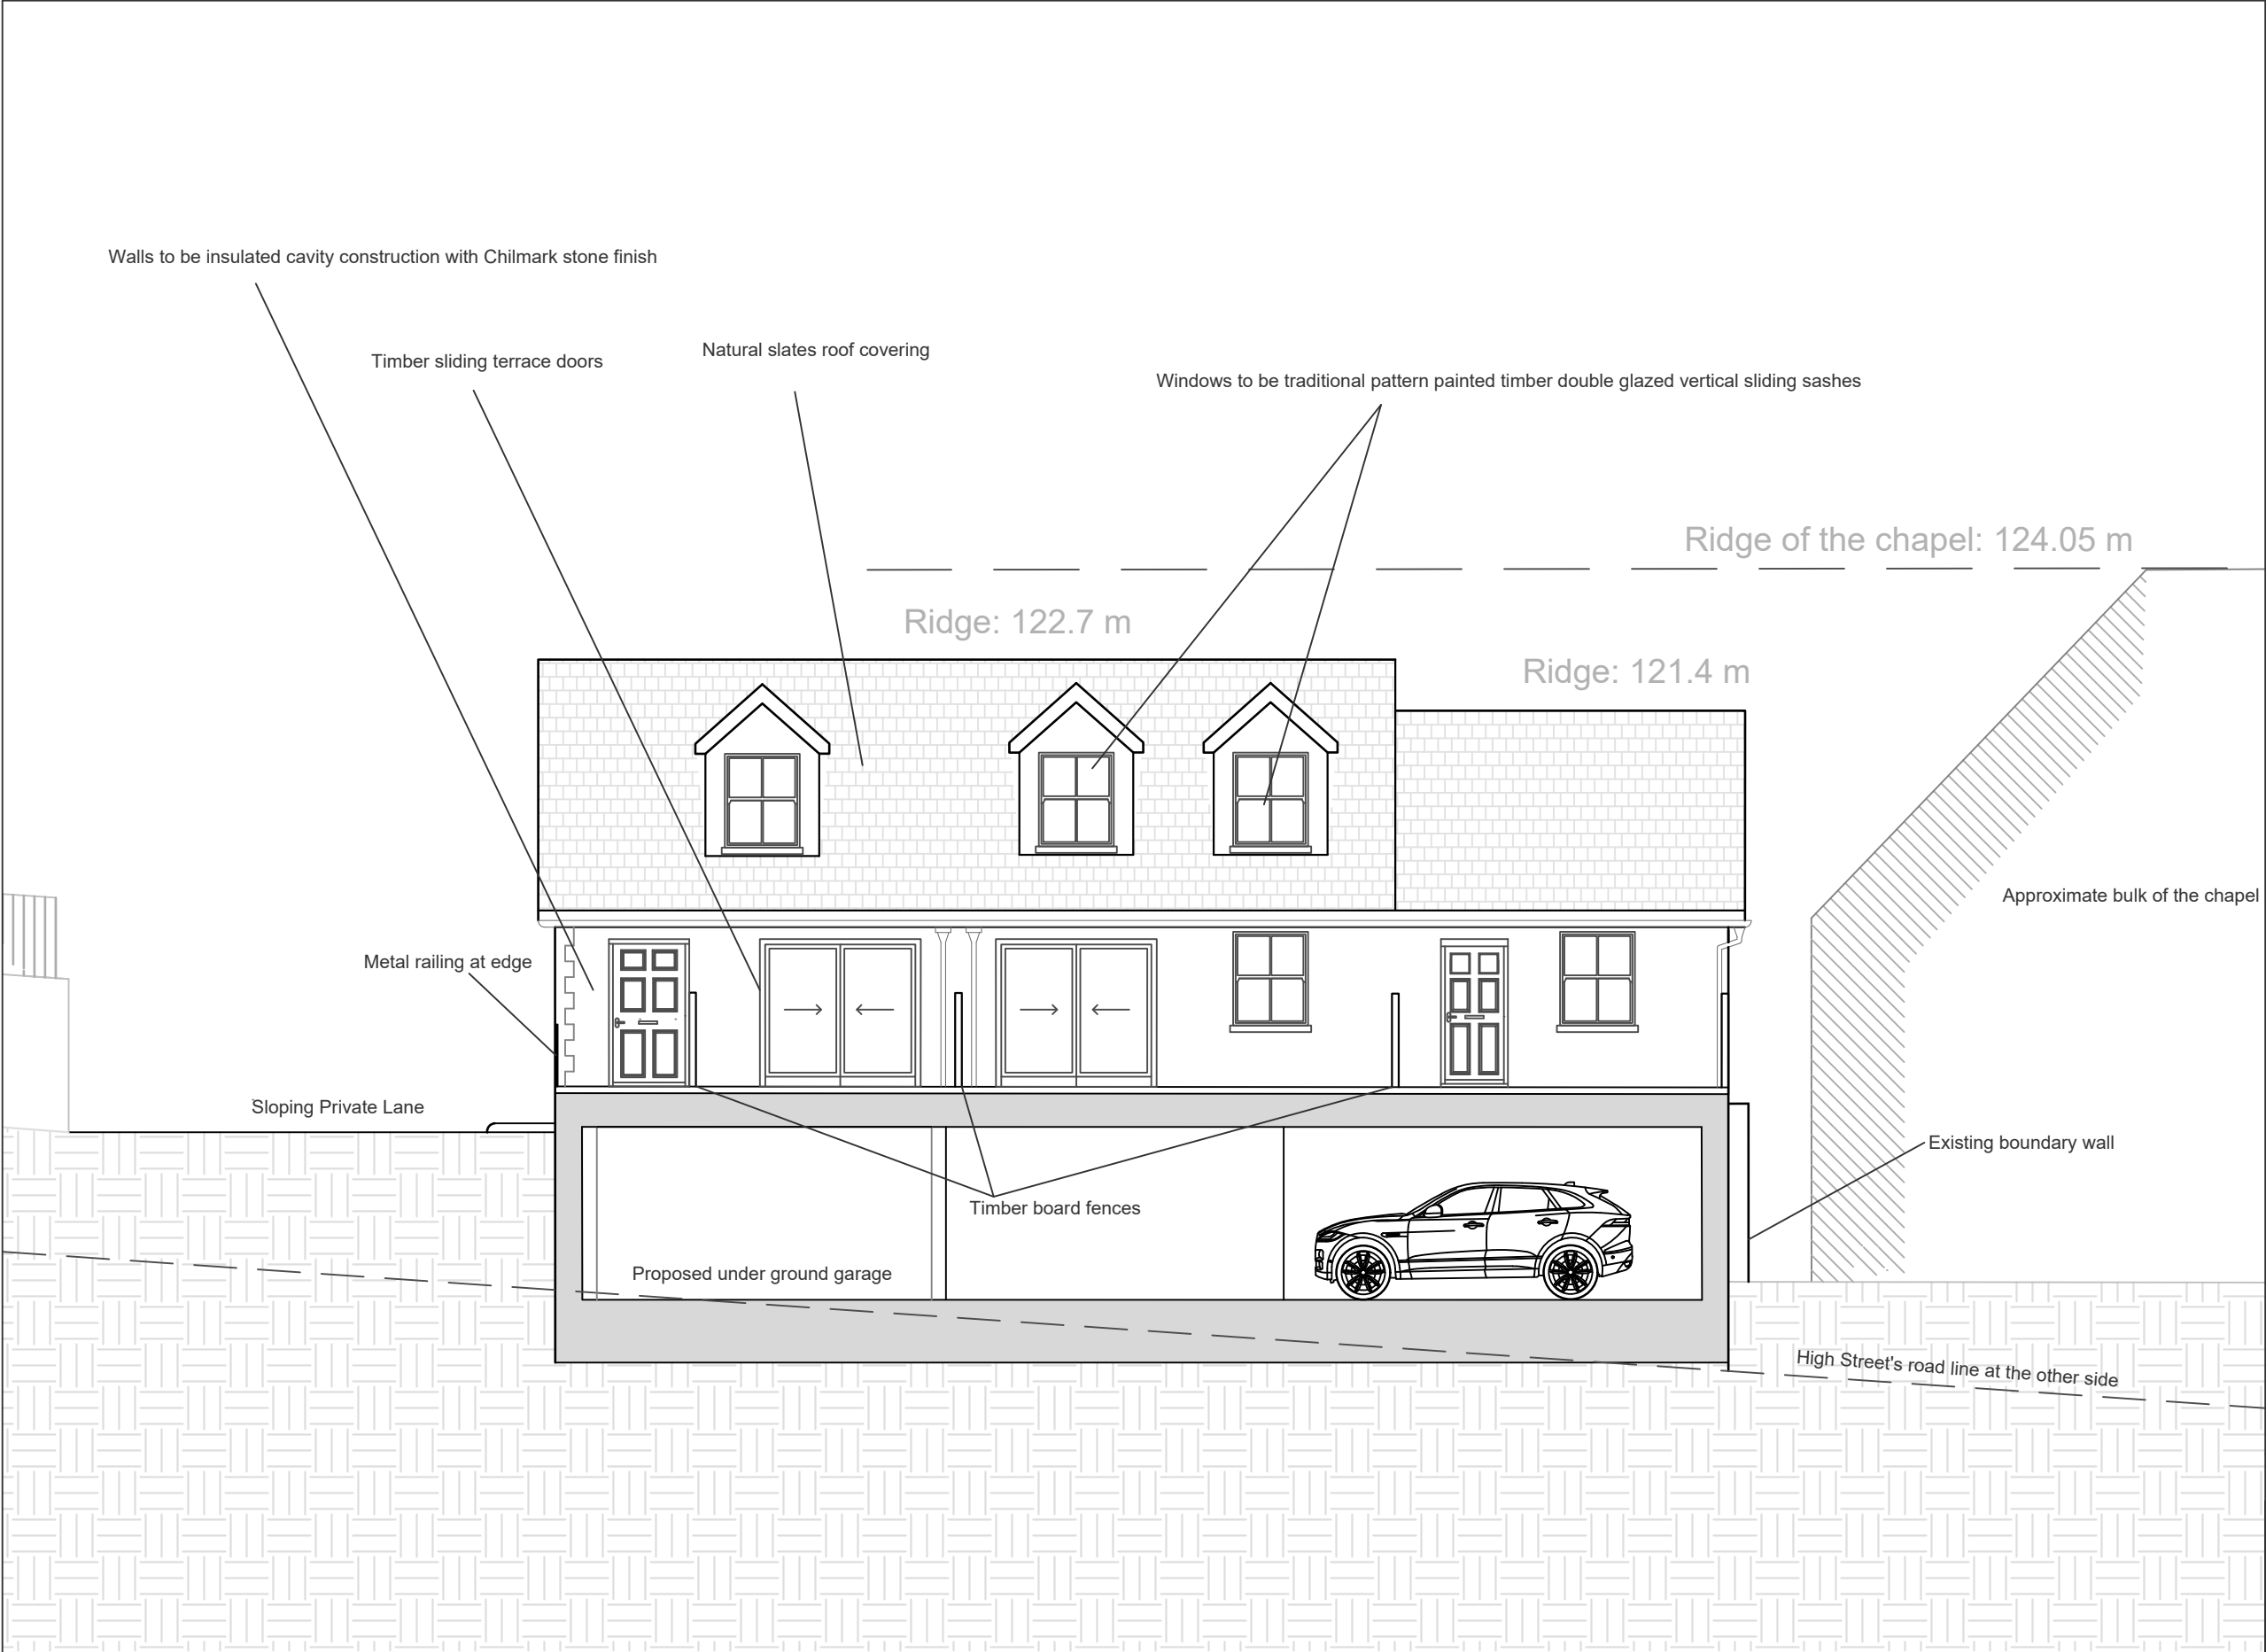

NOTES
DO NOT SCALE
Drawing for planning purposes only
All dimensions to be checked on site.



Revision: A	Amendments made on joineries	Date: Jan. 2026
Tisbury Motors, High Street, Tisbury, Wiltshire, SP3 6HF		
Proposed Lower Block Rear Elevation		
Scale: 1:100 @ A3	Drawn by: AS	Date: June 2025
	Drawing Number: 18423-0210-A	Revision: A

H
A

B
S

Historic Building
Advisory Service