



Antrobus House - Amesbury



NORTH ELEVATION - EXISTING

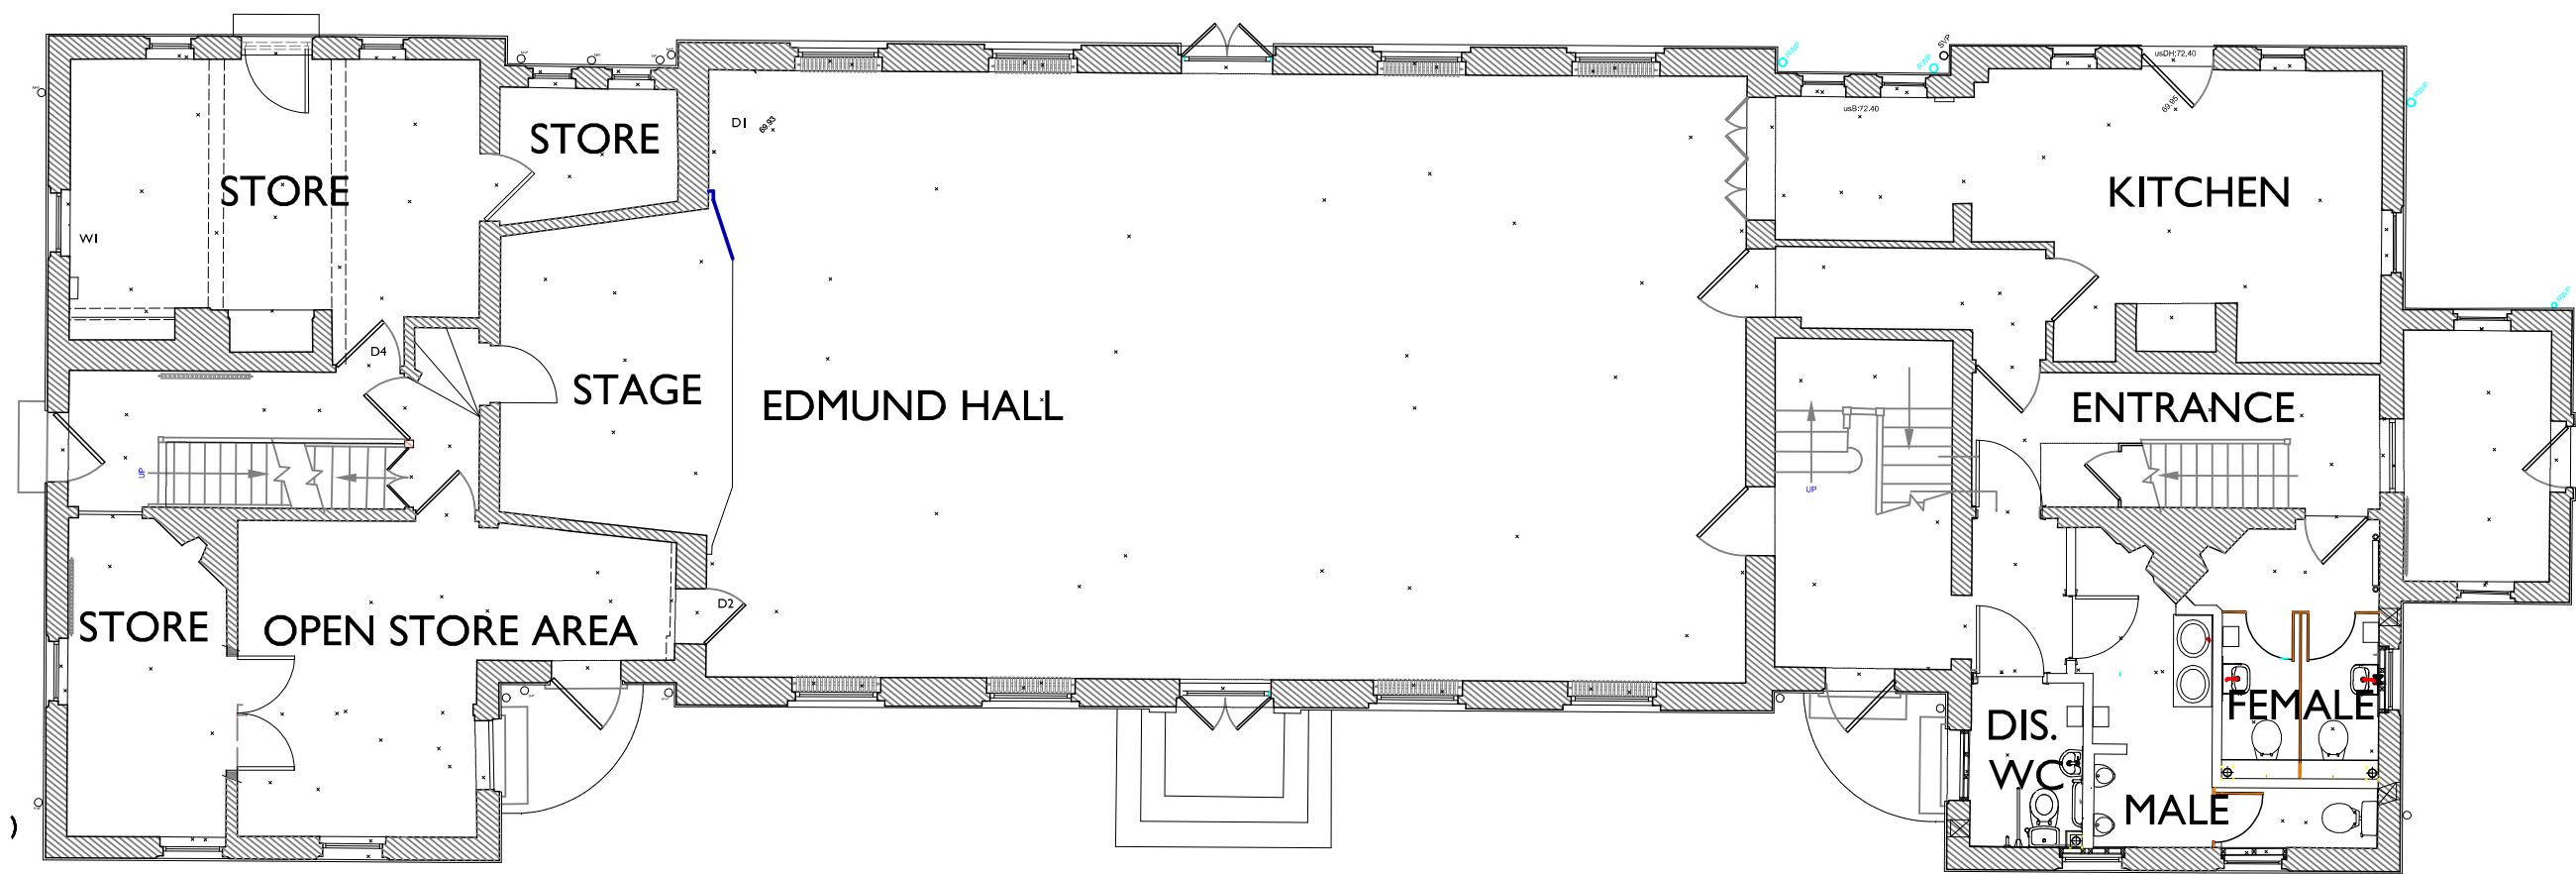

GROUND FLOOR PLAN 1:100
EXISTING

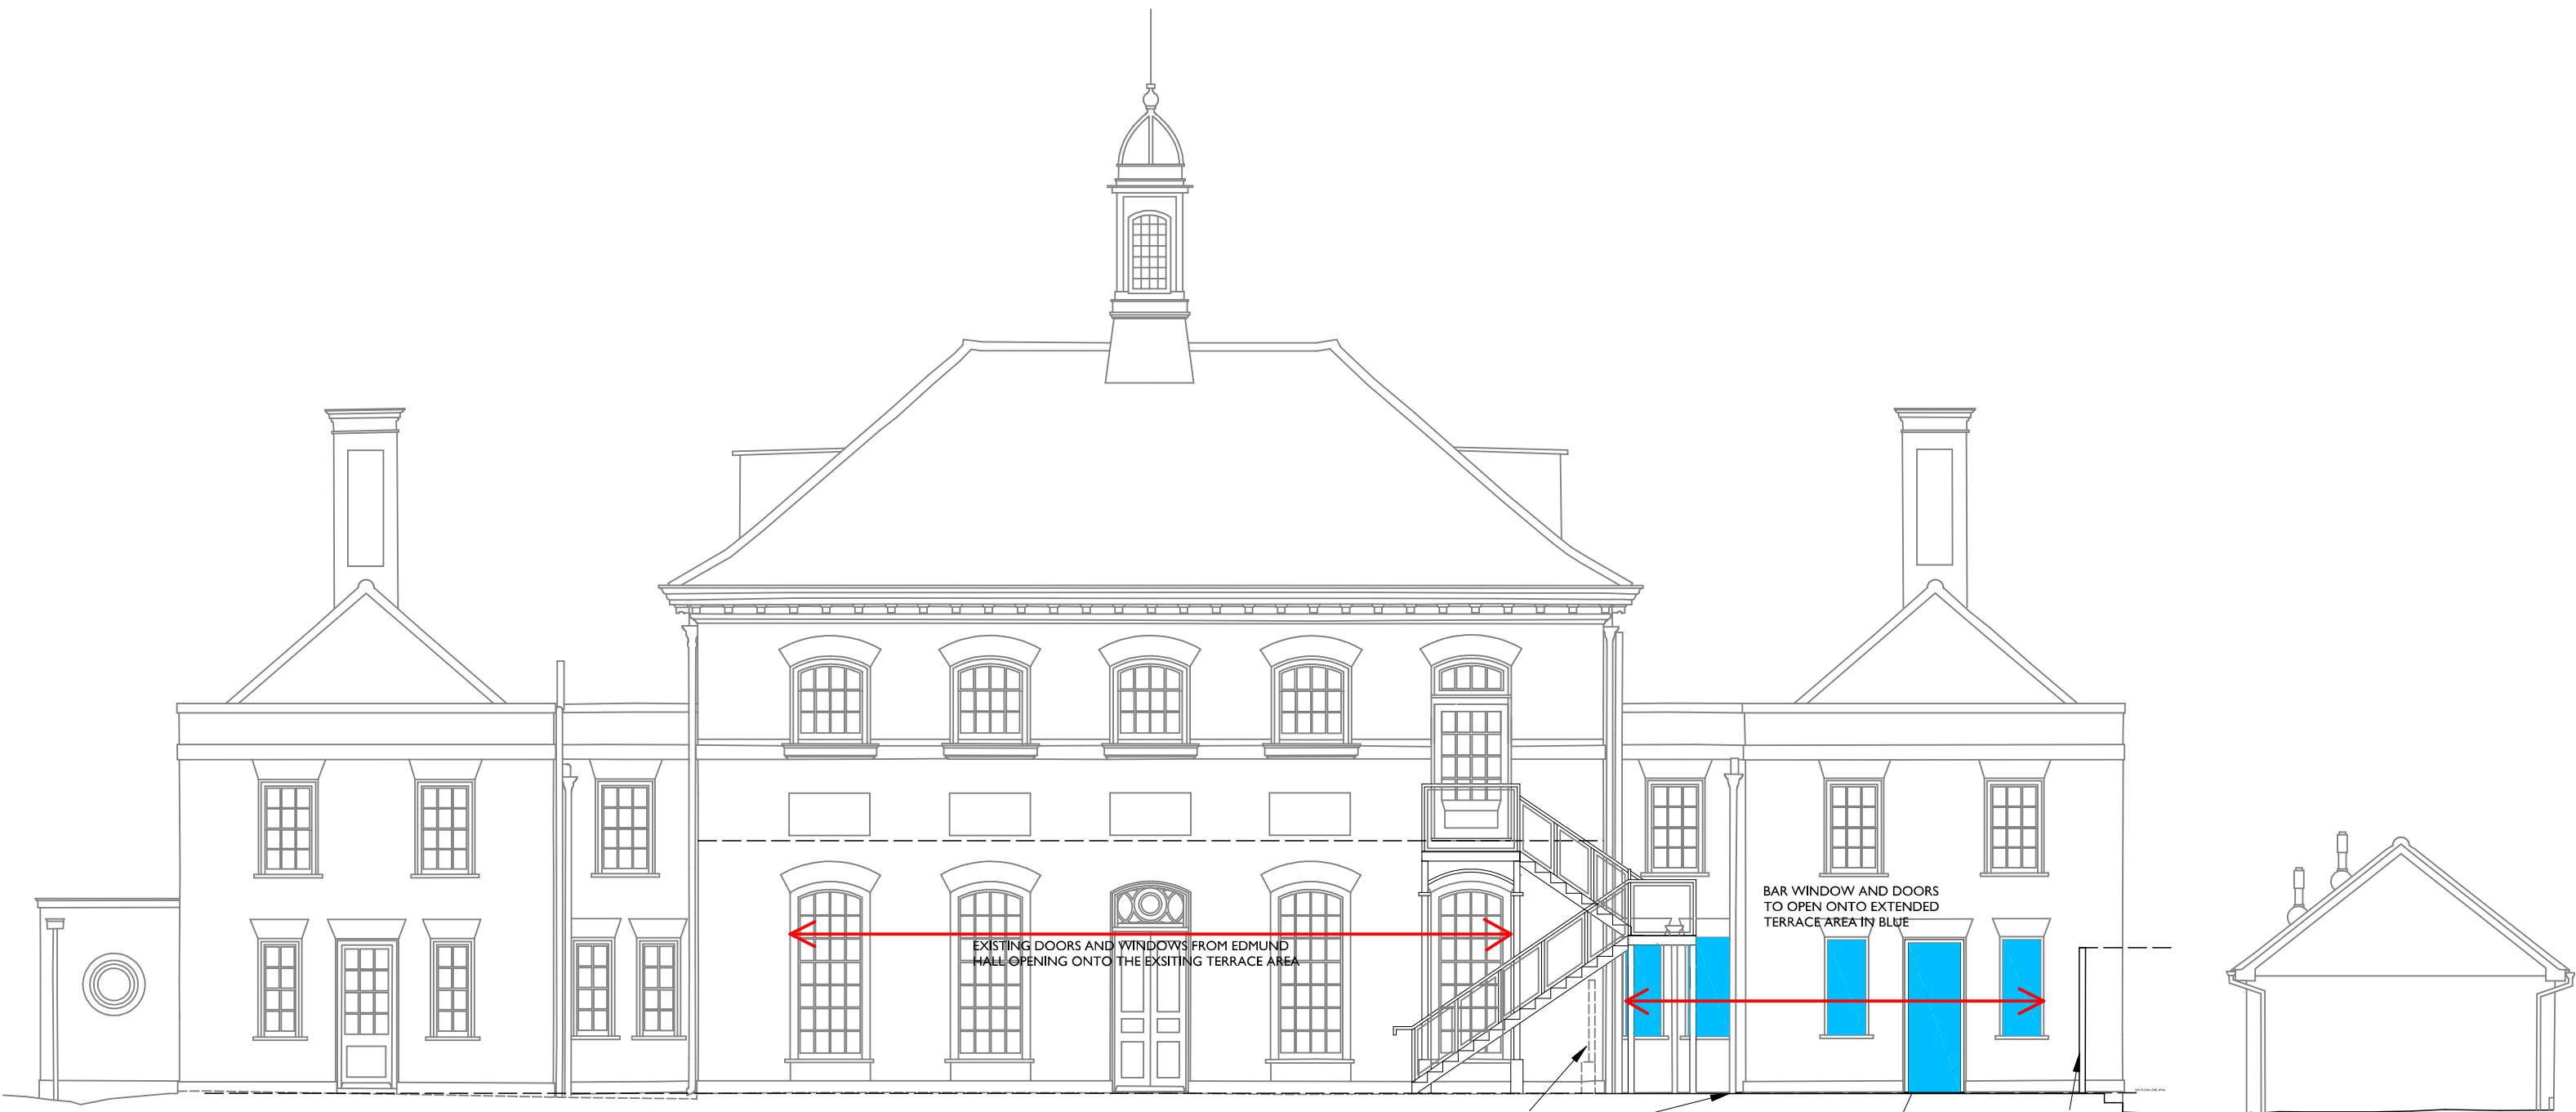

NORTH ELEVATION - PROPOSED



PART NORTH ELEVATION
1:50



Notes:

REV C 02/02/26 EXTENT OF WINDOWS AND DOORS FROM NEW BAR AREA OPENING ON EXTENDED TERRACE EXISTING DOORS AND WINDOWS OPENING ONTO EXISTING TERRACE AREA SHOWN

REV B 27/01/25 PLAN AMENDMENT

REV A 13/01/25 AMENDMENTS FOR PLANNING/LBC APPLICATION

0 1 2
METRES AT 1:50 SCALE

0 1 2 3 4 5
METRES AT 1:100 SCALE

THIS DRAWING IS THE COPYRIGHT OF FAVONIUS ARCHITECTS. IT MAY NOT BE COPIED, REPRODUCED, OR TRANSMITTED IN ANY FORM OR BY ANY MEANS, ELECTRONIC OR MECHANICAL, WITHOUT THE WRITTEN PERMISSION OF FAVONIUS ARCHITECTS. DIMENSIONS MUST BE CHECKED ON SITE AND NOT SCALED FROM THIS DRAWING.

ANTROBUS HOUSE
AMESBURY
FORMATION OF BAR AREA
AND EXTENDED OUTDOOR
TERRACE AREA

EXISTING FLOOR PLAN
EXISTING AND PROPOSED
NORTH ELEVATION

DWG No: 1163-20-04C

DATE: JUNE 24 SCALE: 1:100/50

FAVONIUS
ARCHITECTS

Tel: 01722 412 391
Wyndham House, 65 The Close, Salisbury Wiltshire SP1 2EN

PLANNING APPLICATION