

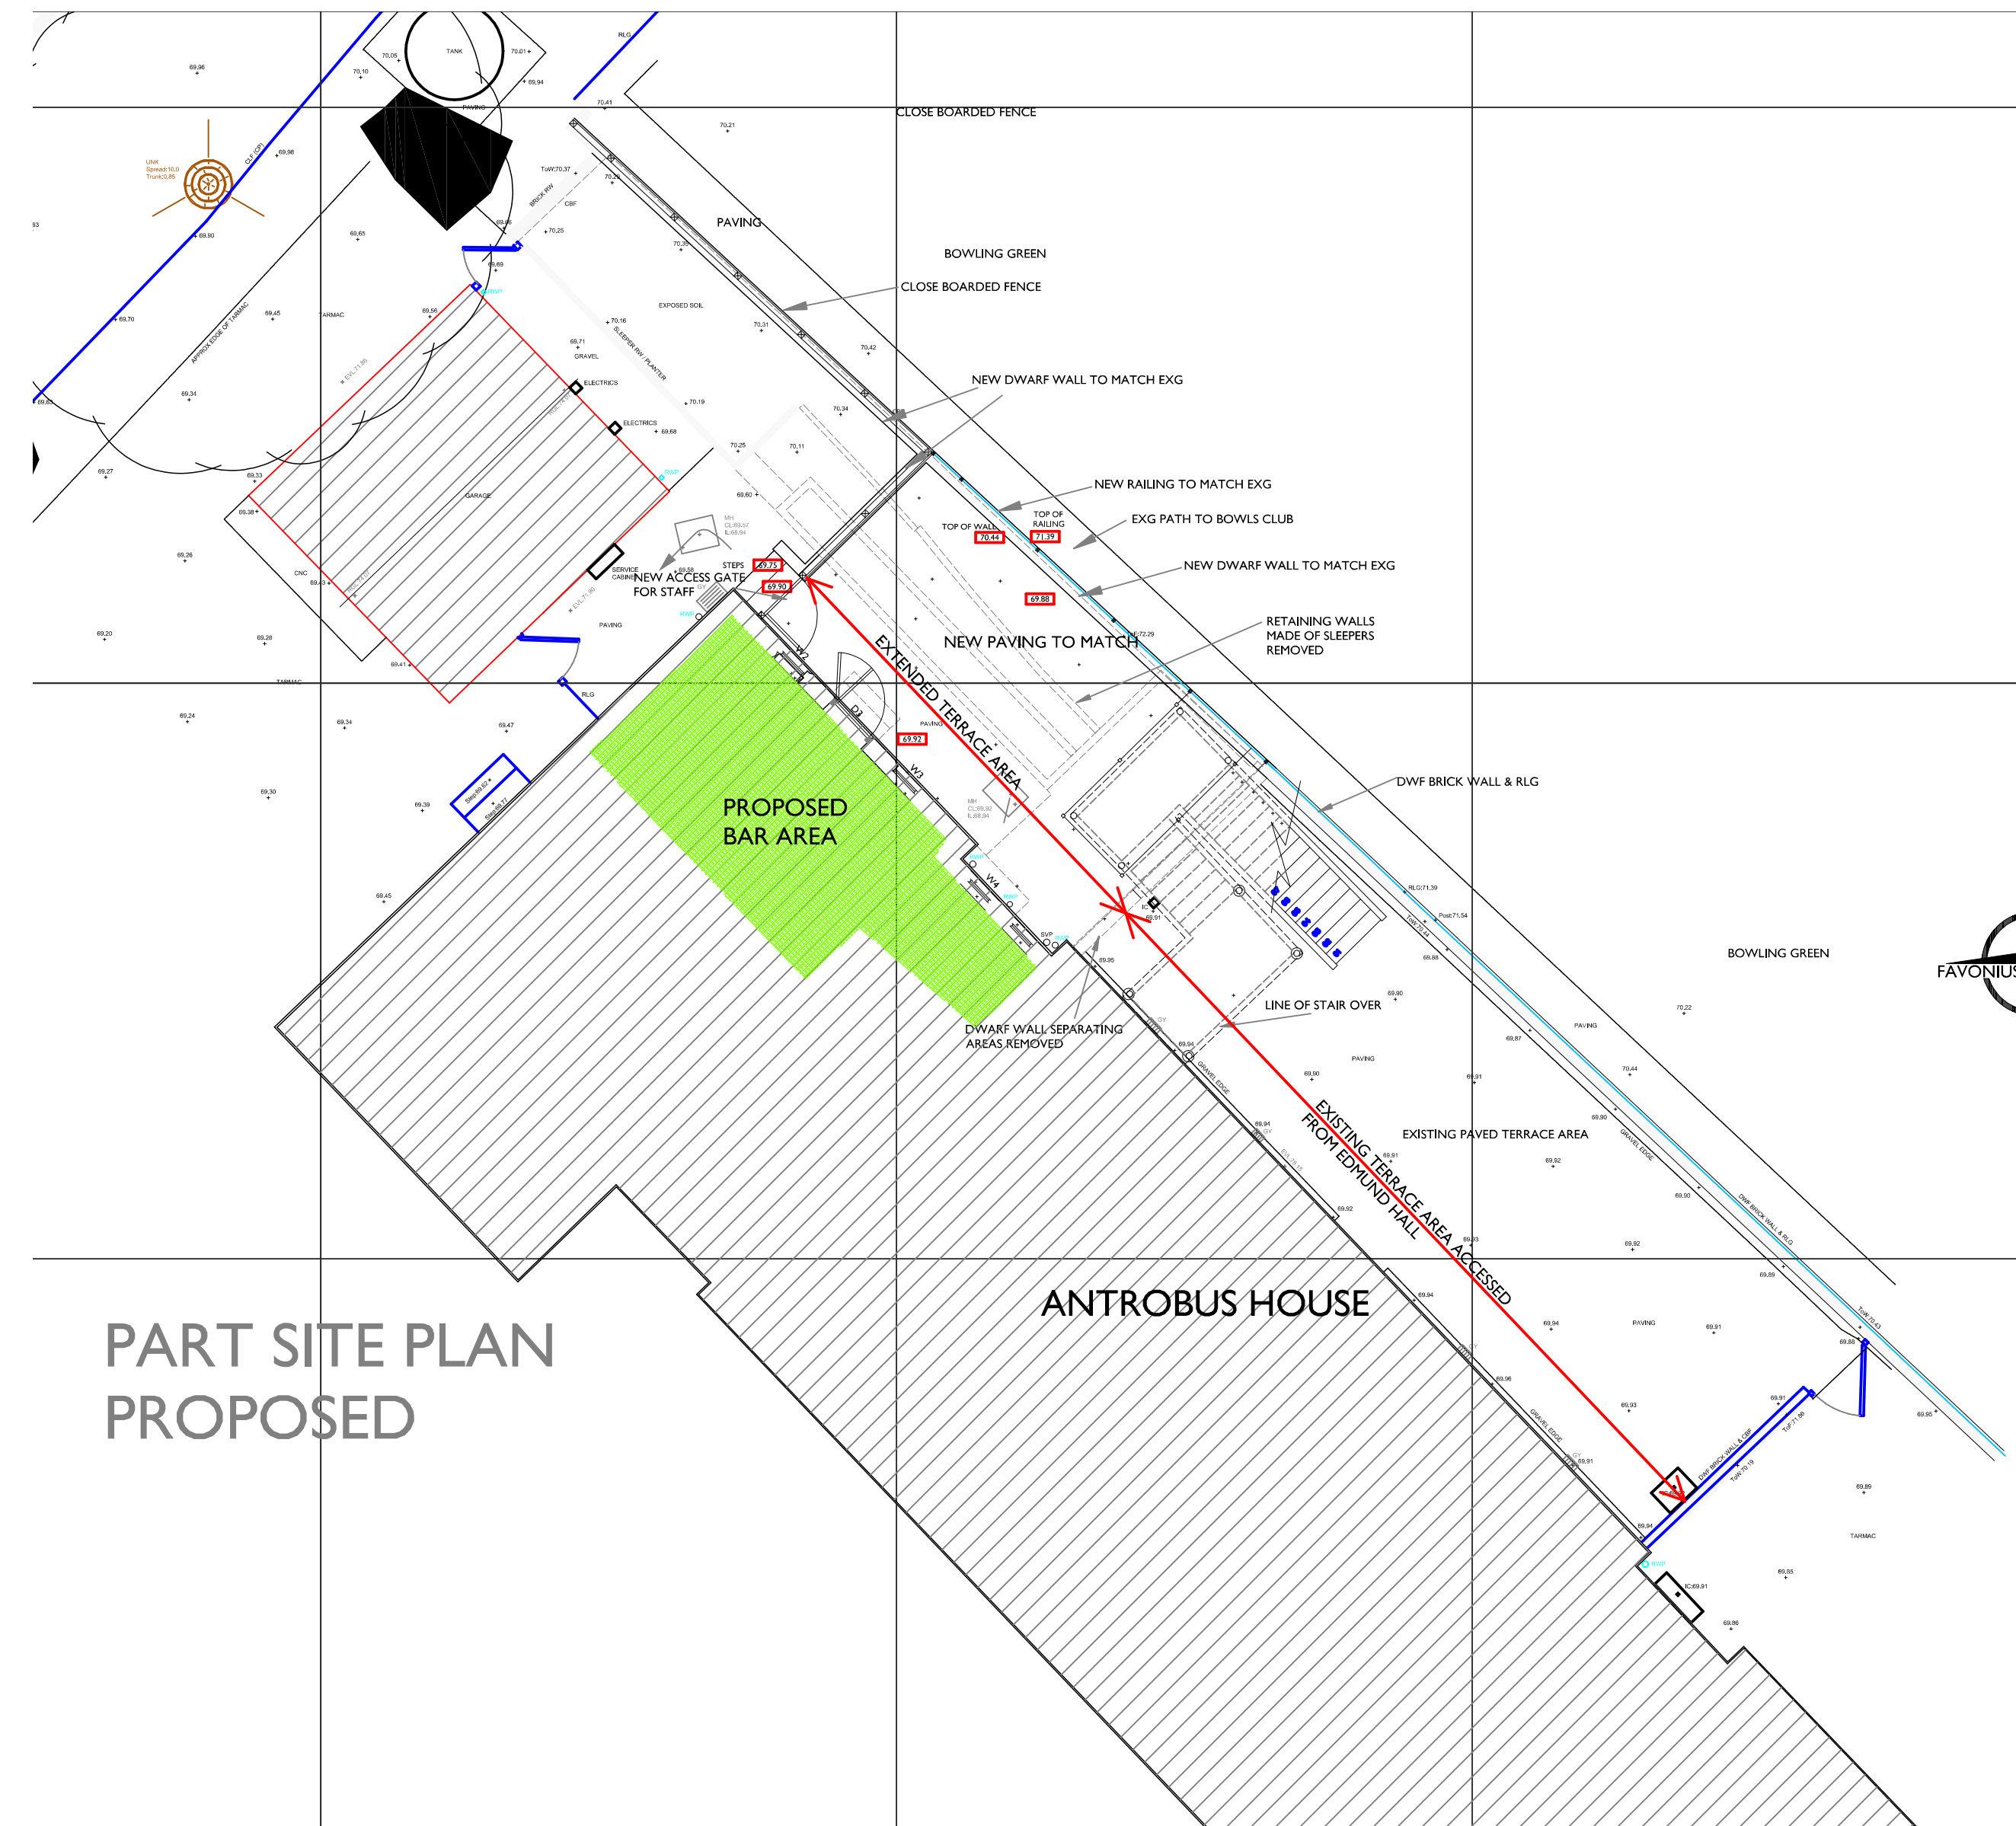


Antrobus House - Amesbury

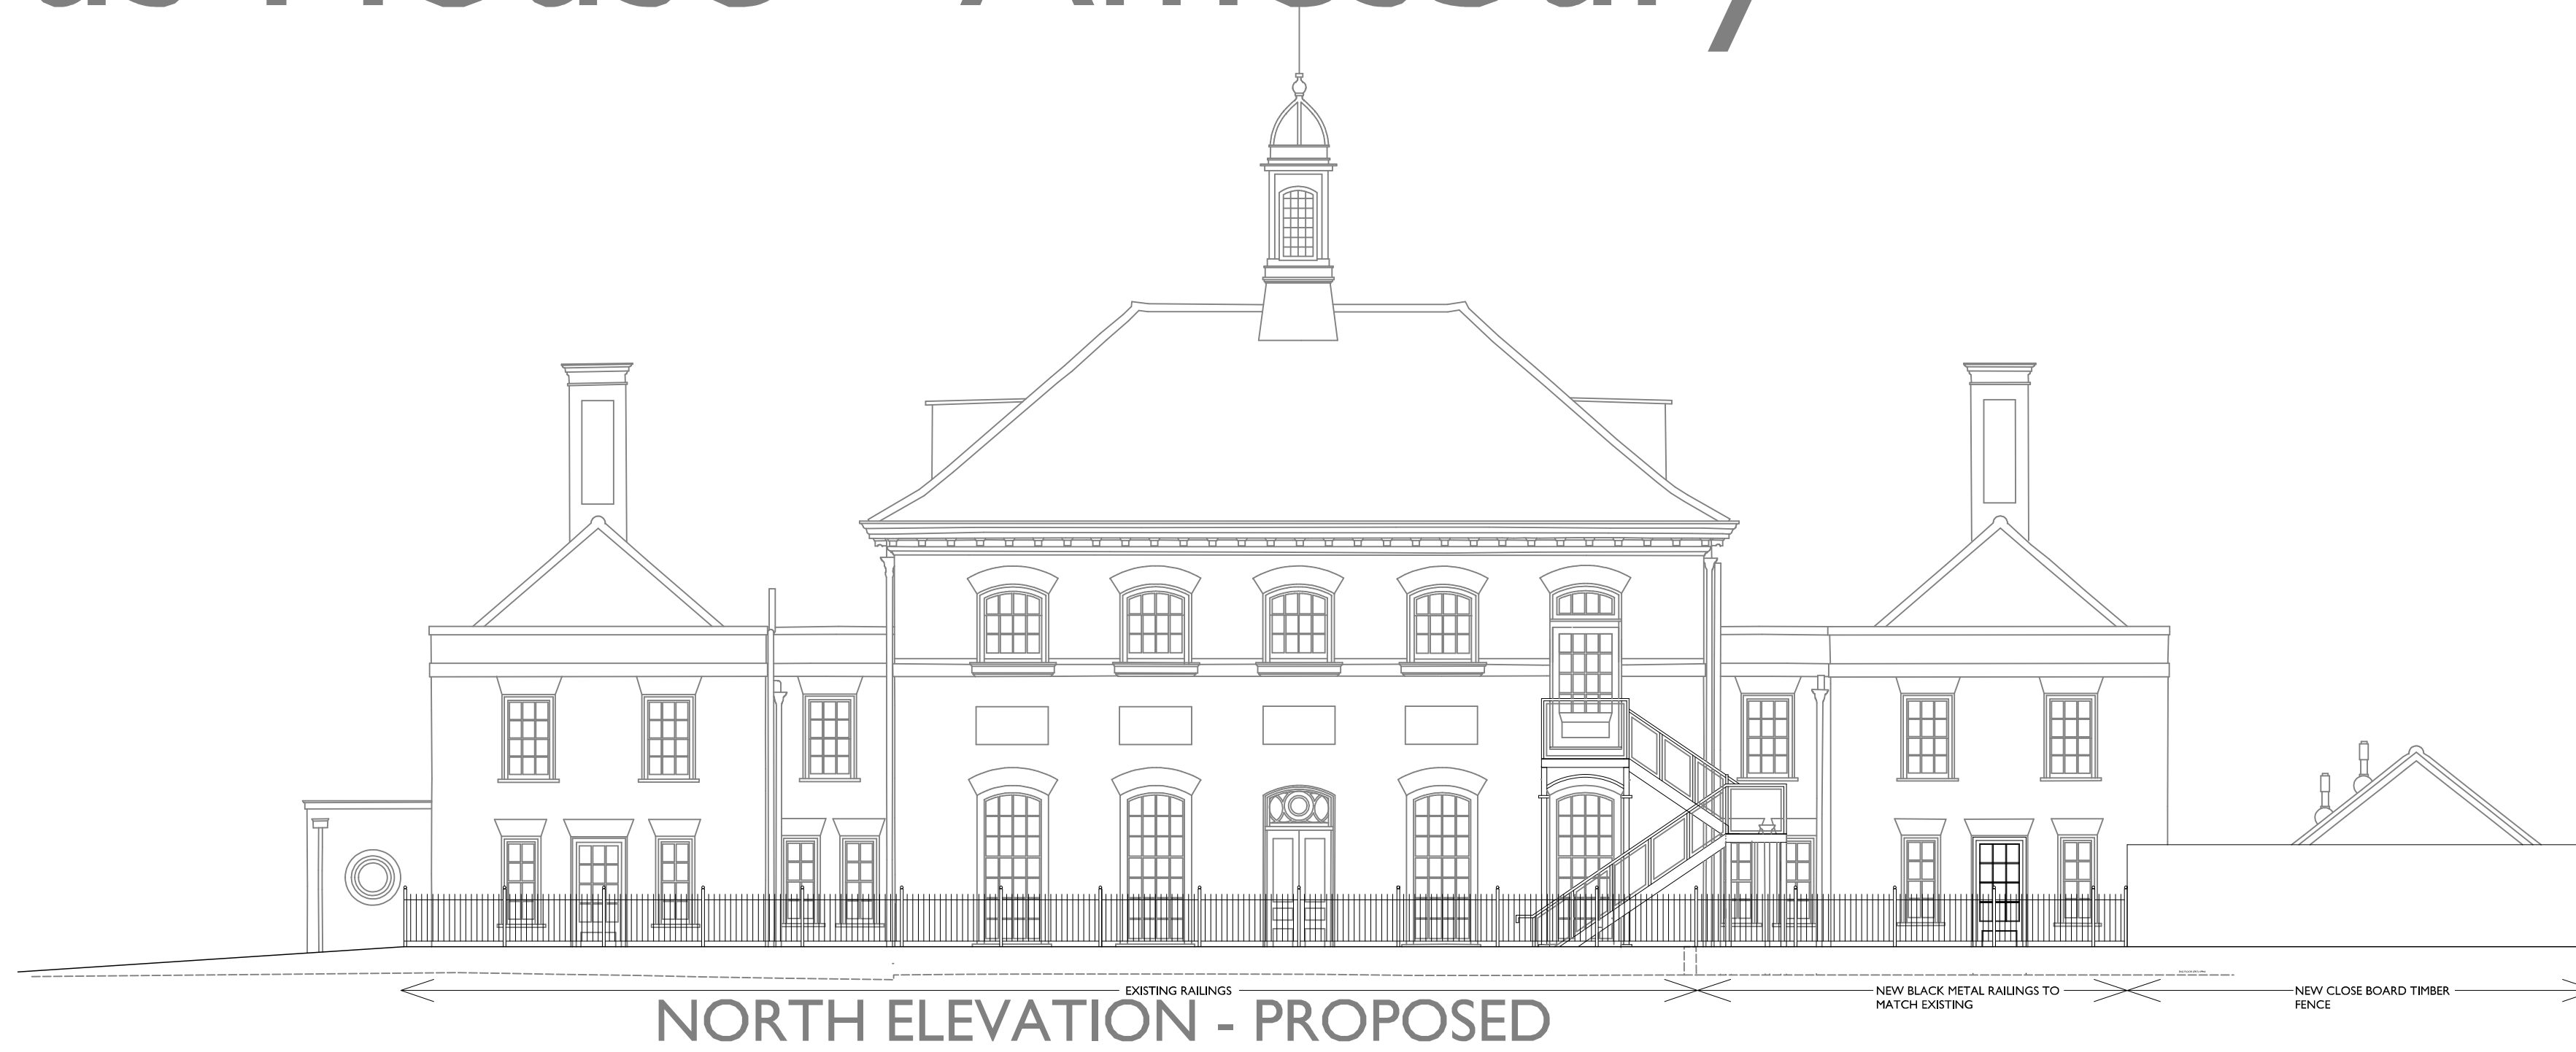

REV A 02/02/26 PROPOSED BAR AREA SHOWN
ON PLANS AND NOTE ADDED TO TERRACE

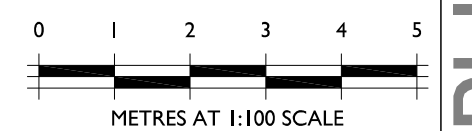

THIS DRAWING IS THE COPYRIGHT OF FAYONIS ARCHITECTS IT MAY NOT BE COPIED, ALTERED OR REPRODUCED IN ANY WAY WITHOUT THEIR WRITTEN AUTHORITY. DIMENSIONS MUST BE CHECKED ON SITE AND NOT SCALED FROM THIS DRAWING.

ANTROBUS HOUSE
AMESBURY
FORMATION OF BAR AREA
AND EXTENDED OUTDOOR
TERRACE AREA

EXISTING AND PROPOSED
PART SITE PLAN

NORTH ELEVATION SHOWING
PROPOSED RAILING AND FENCE

DWG No: 1163-20-05A	
DATE JAN 25	SCALE: 1:100

FAVONIUS
ARCHITECTS

Tel: 01722 412 391 www.favonius.co.uk
 140, Marlborough House, 45 The Green, Salisbury, Wiltshire, SP1 2EN

PLANNING APPLICATION