
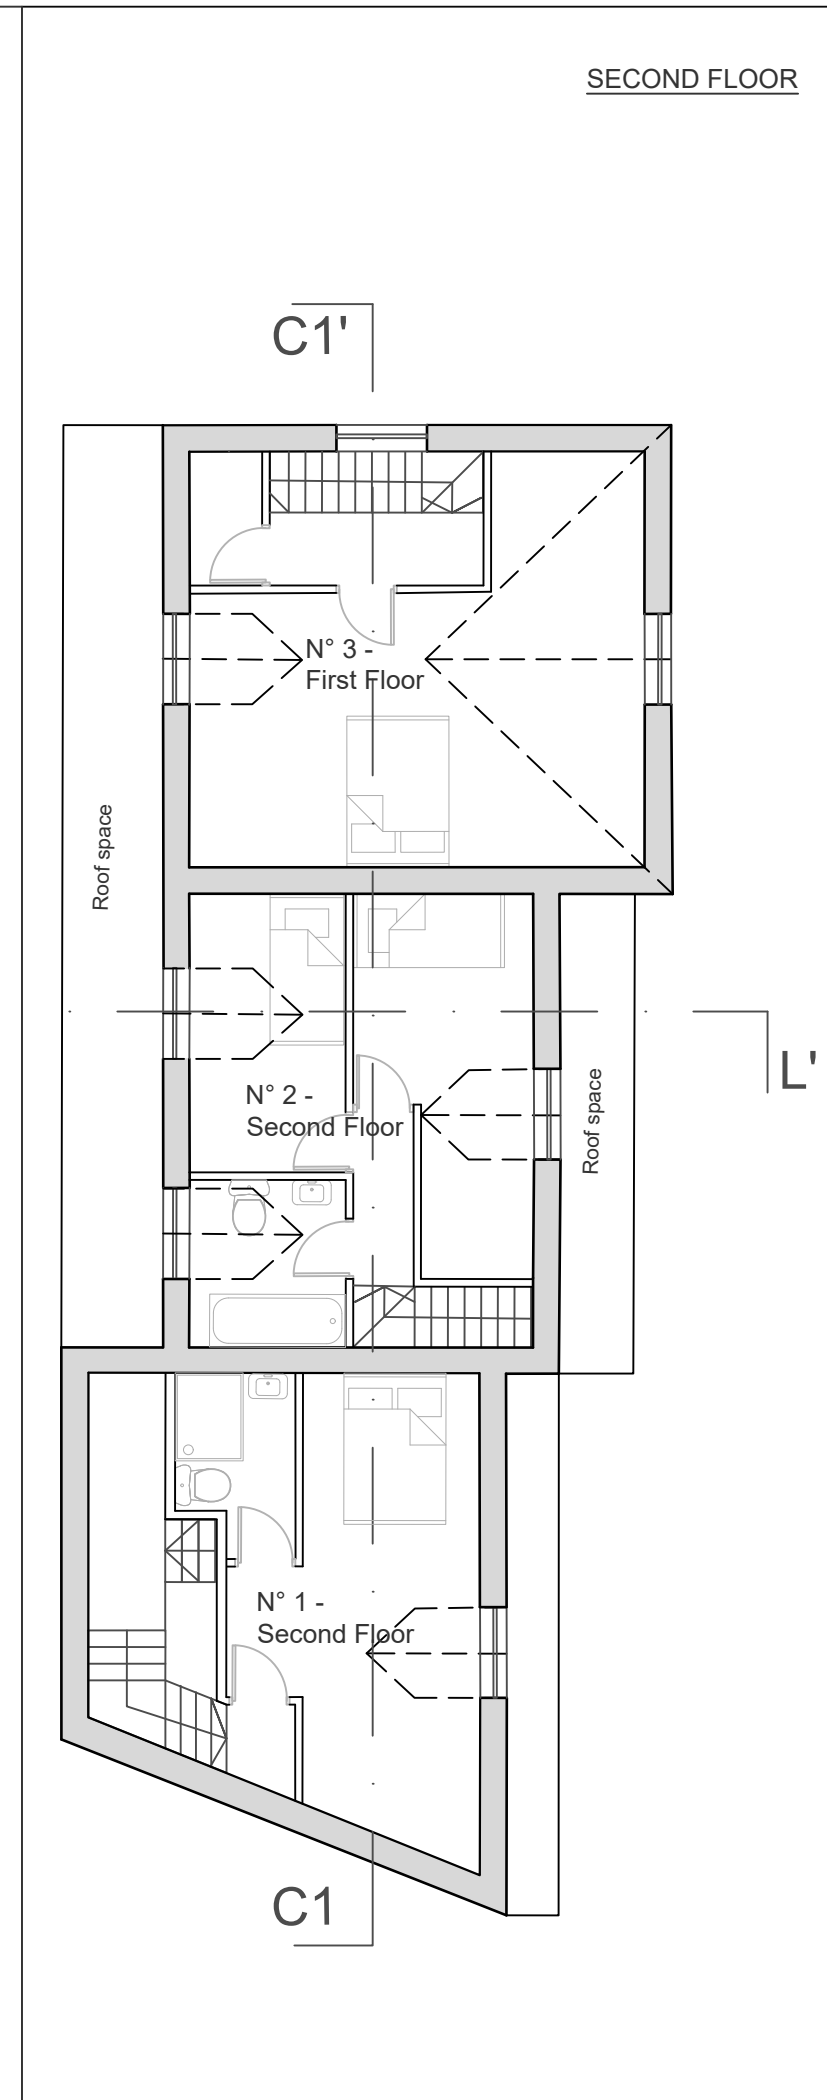


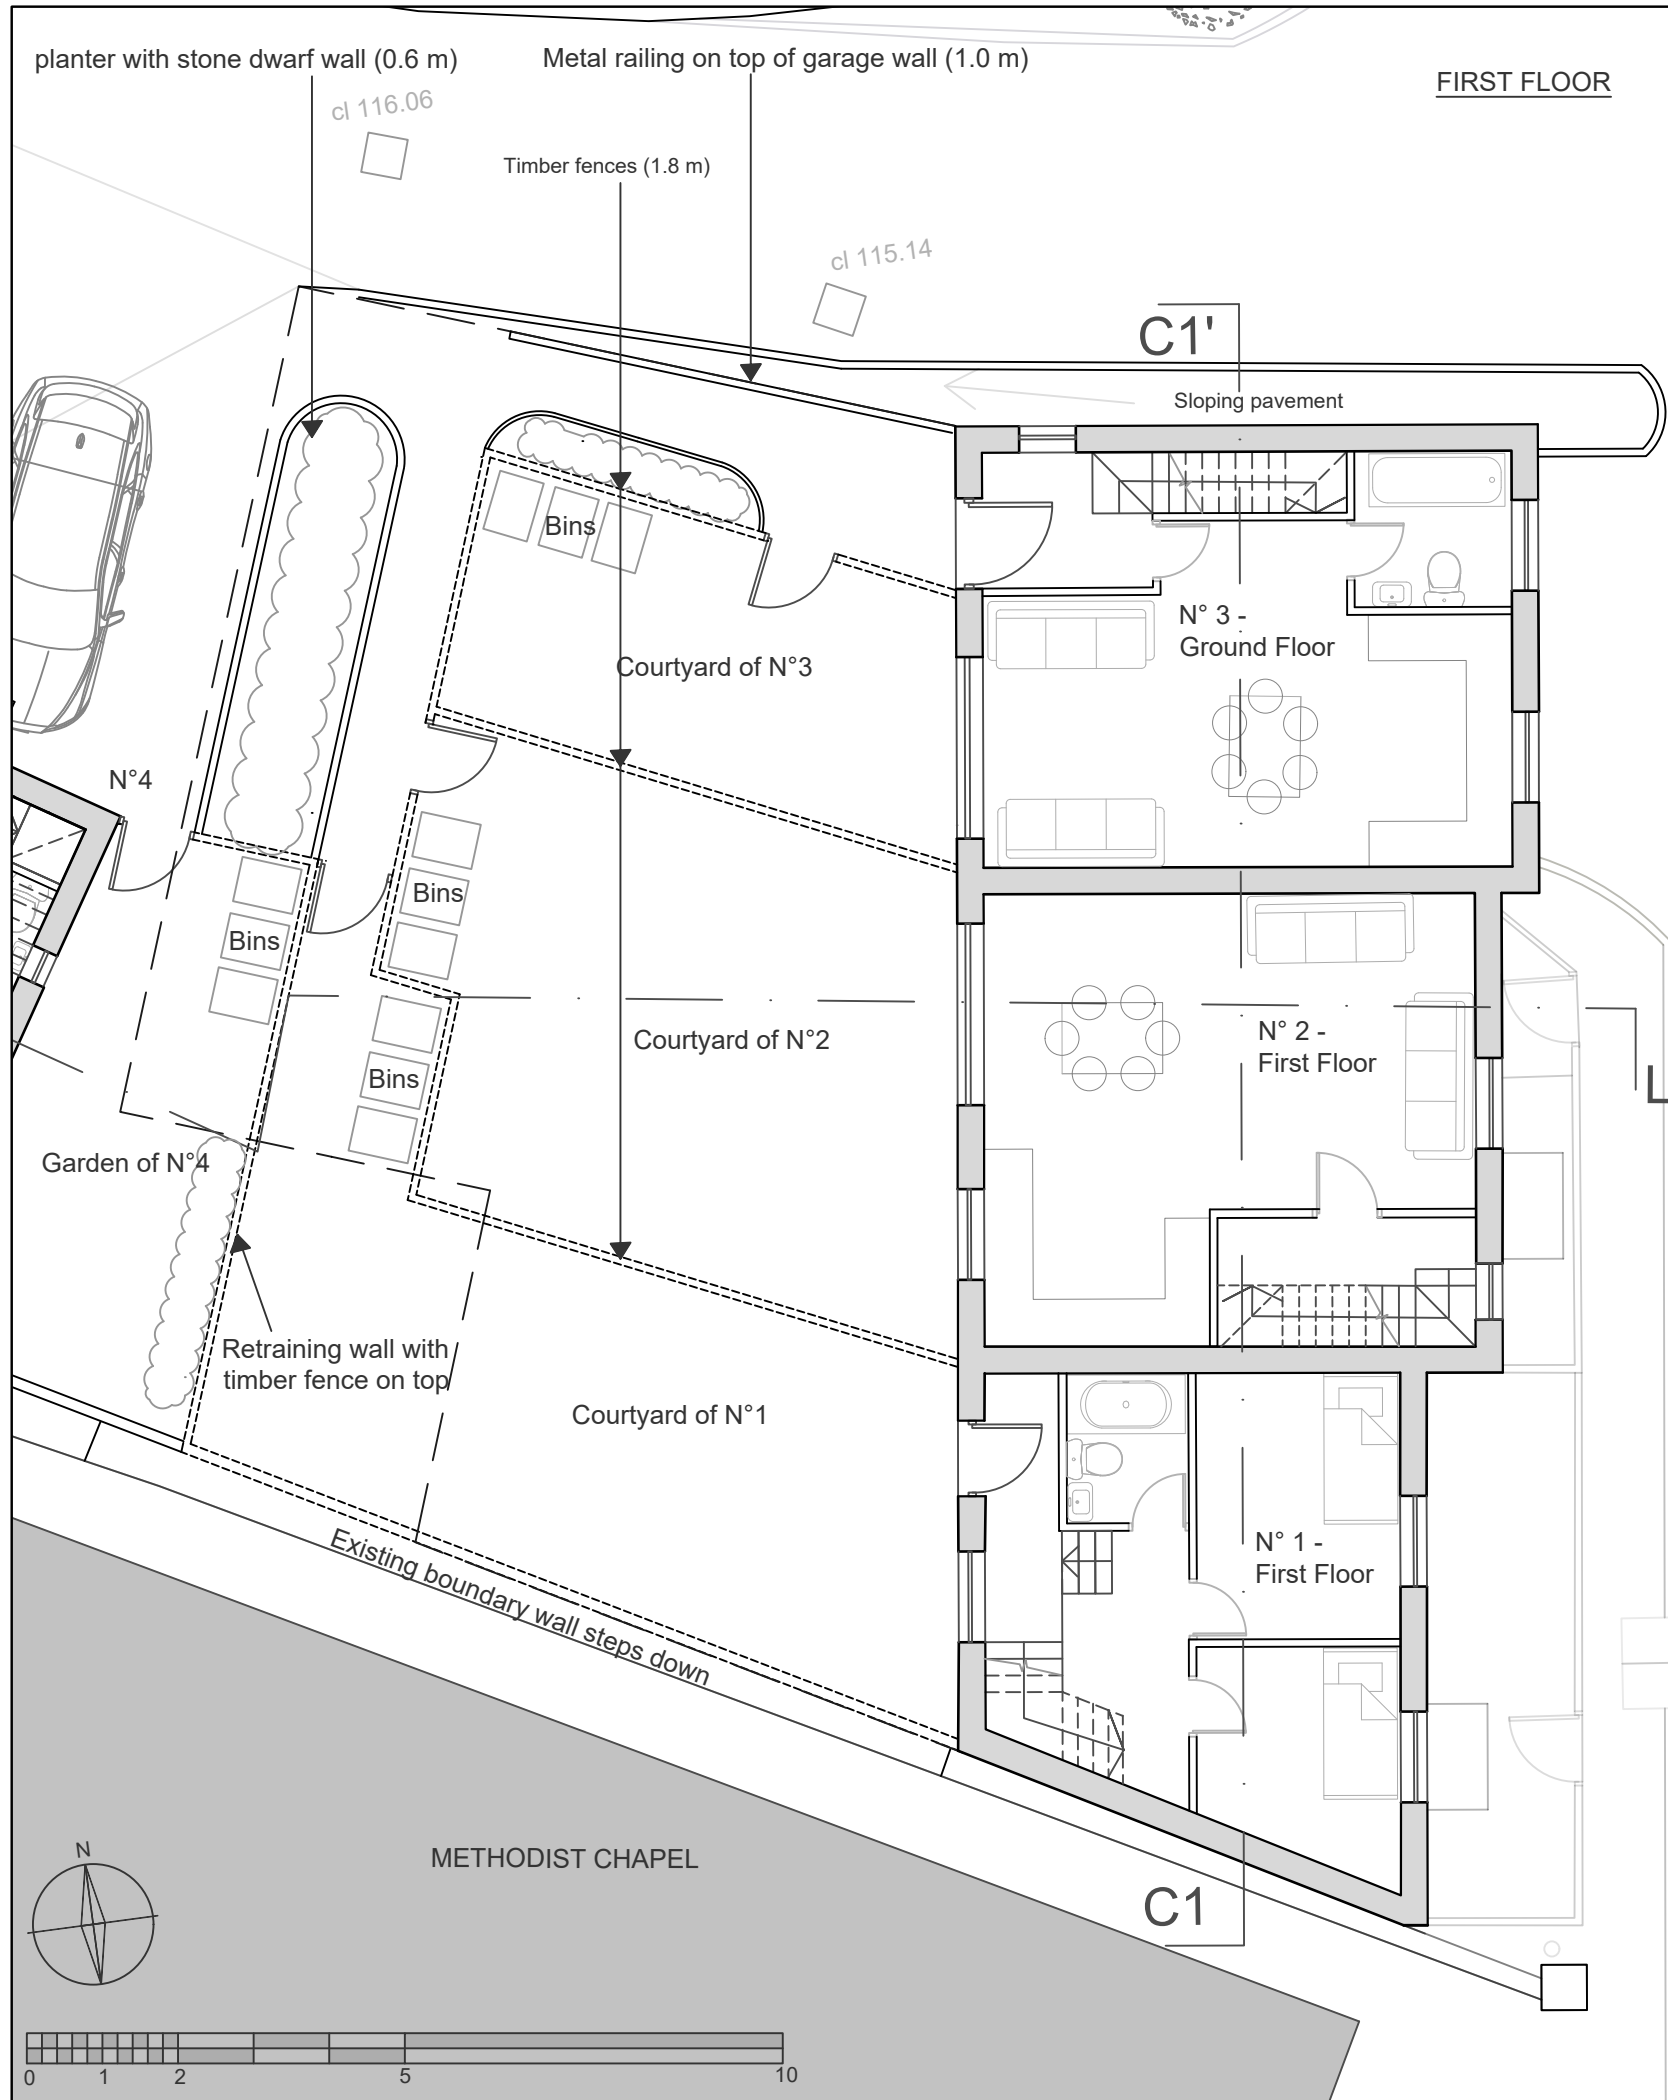

NOTES

DO NOT SCALE
Drawing for planning purposes only
All dimensions to be checked on site.

Revision: A	Amendments made on landscaping and on houses	Date: Jan. 2026
Tisbury Motors, High Street, Tisbury, Wiltshire, SP3 6HF		
Proposed Lower Block First and Second Floor Plan		
Scale: 1:100 @ A3	Drawn by: AS	Date: June 2025
	Drawing Number: 18423-0206-A	Revision: A

H

B

A

S

Historic Building
Advisory Service