



FIRST FLOOR

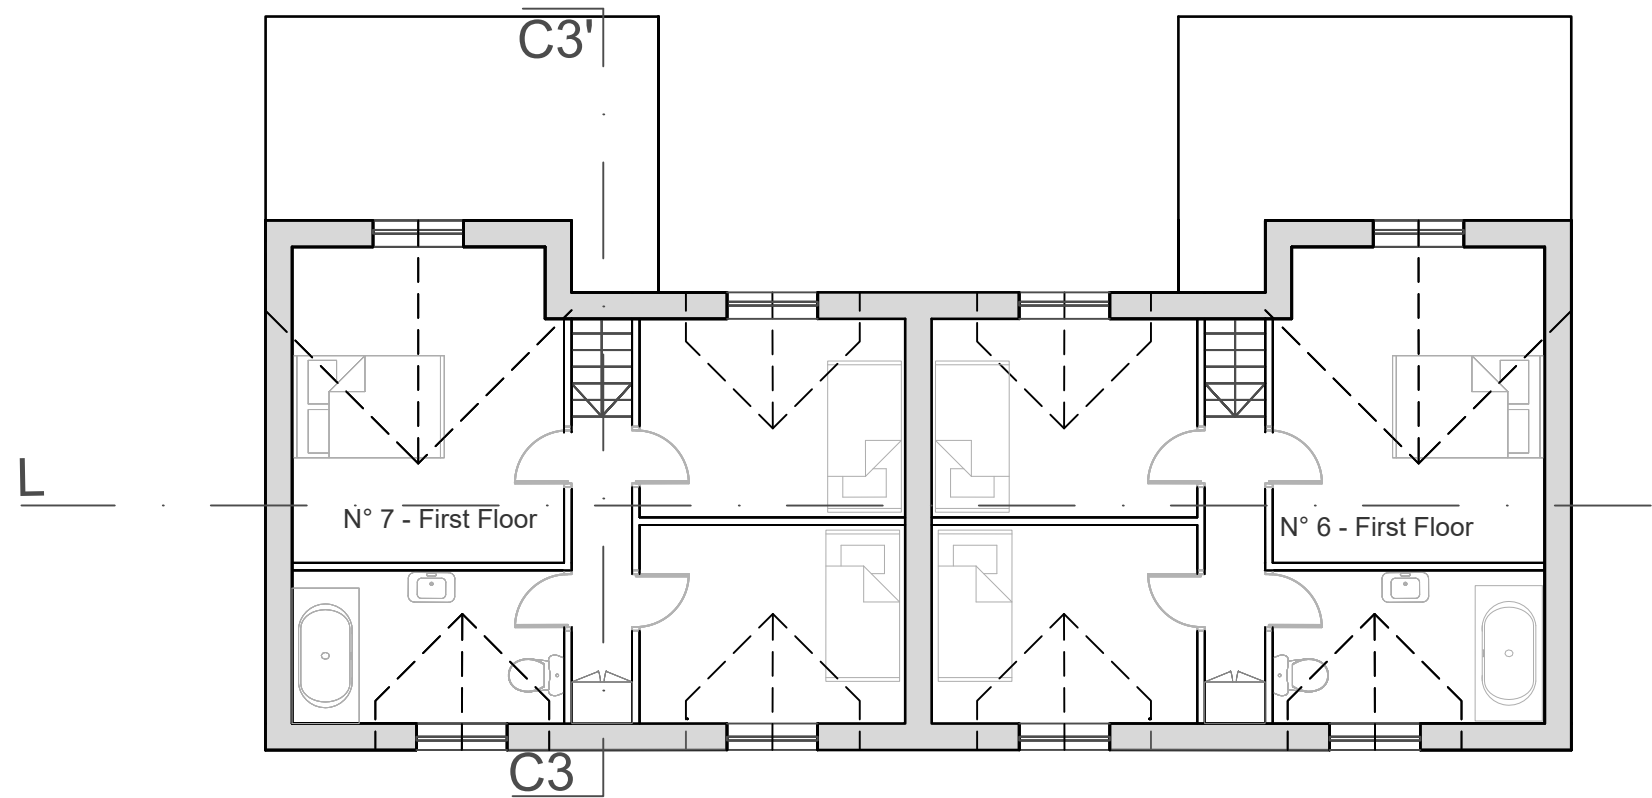

NOTES

DO NOT SCALE
Drawing for planning purposes only
All dimensions to be checked on site.

GROUND FLOOR

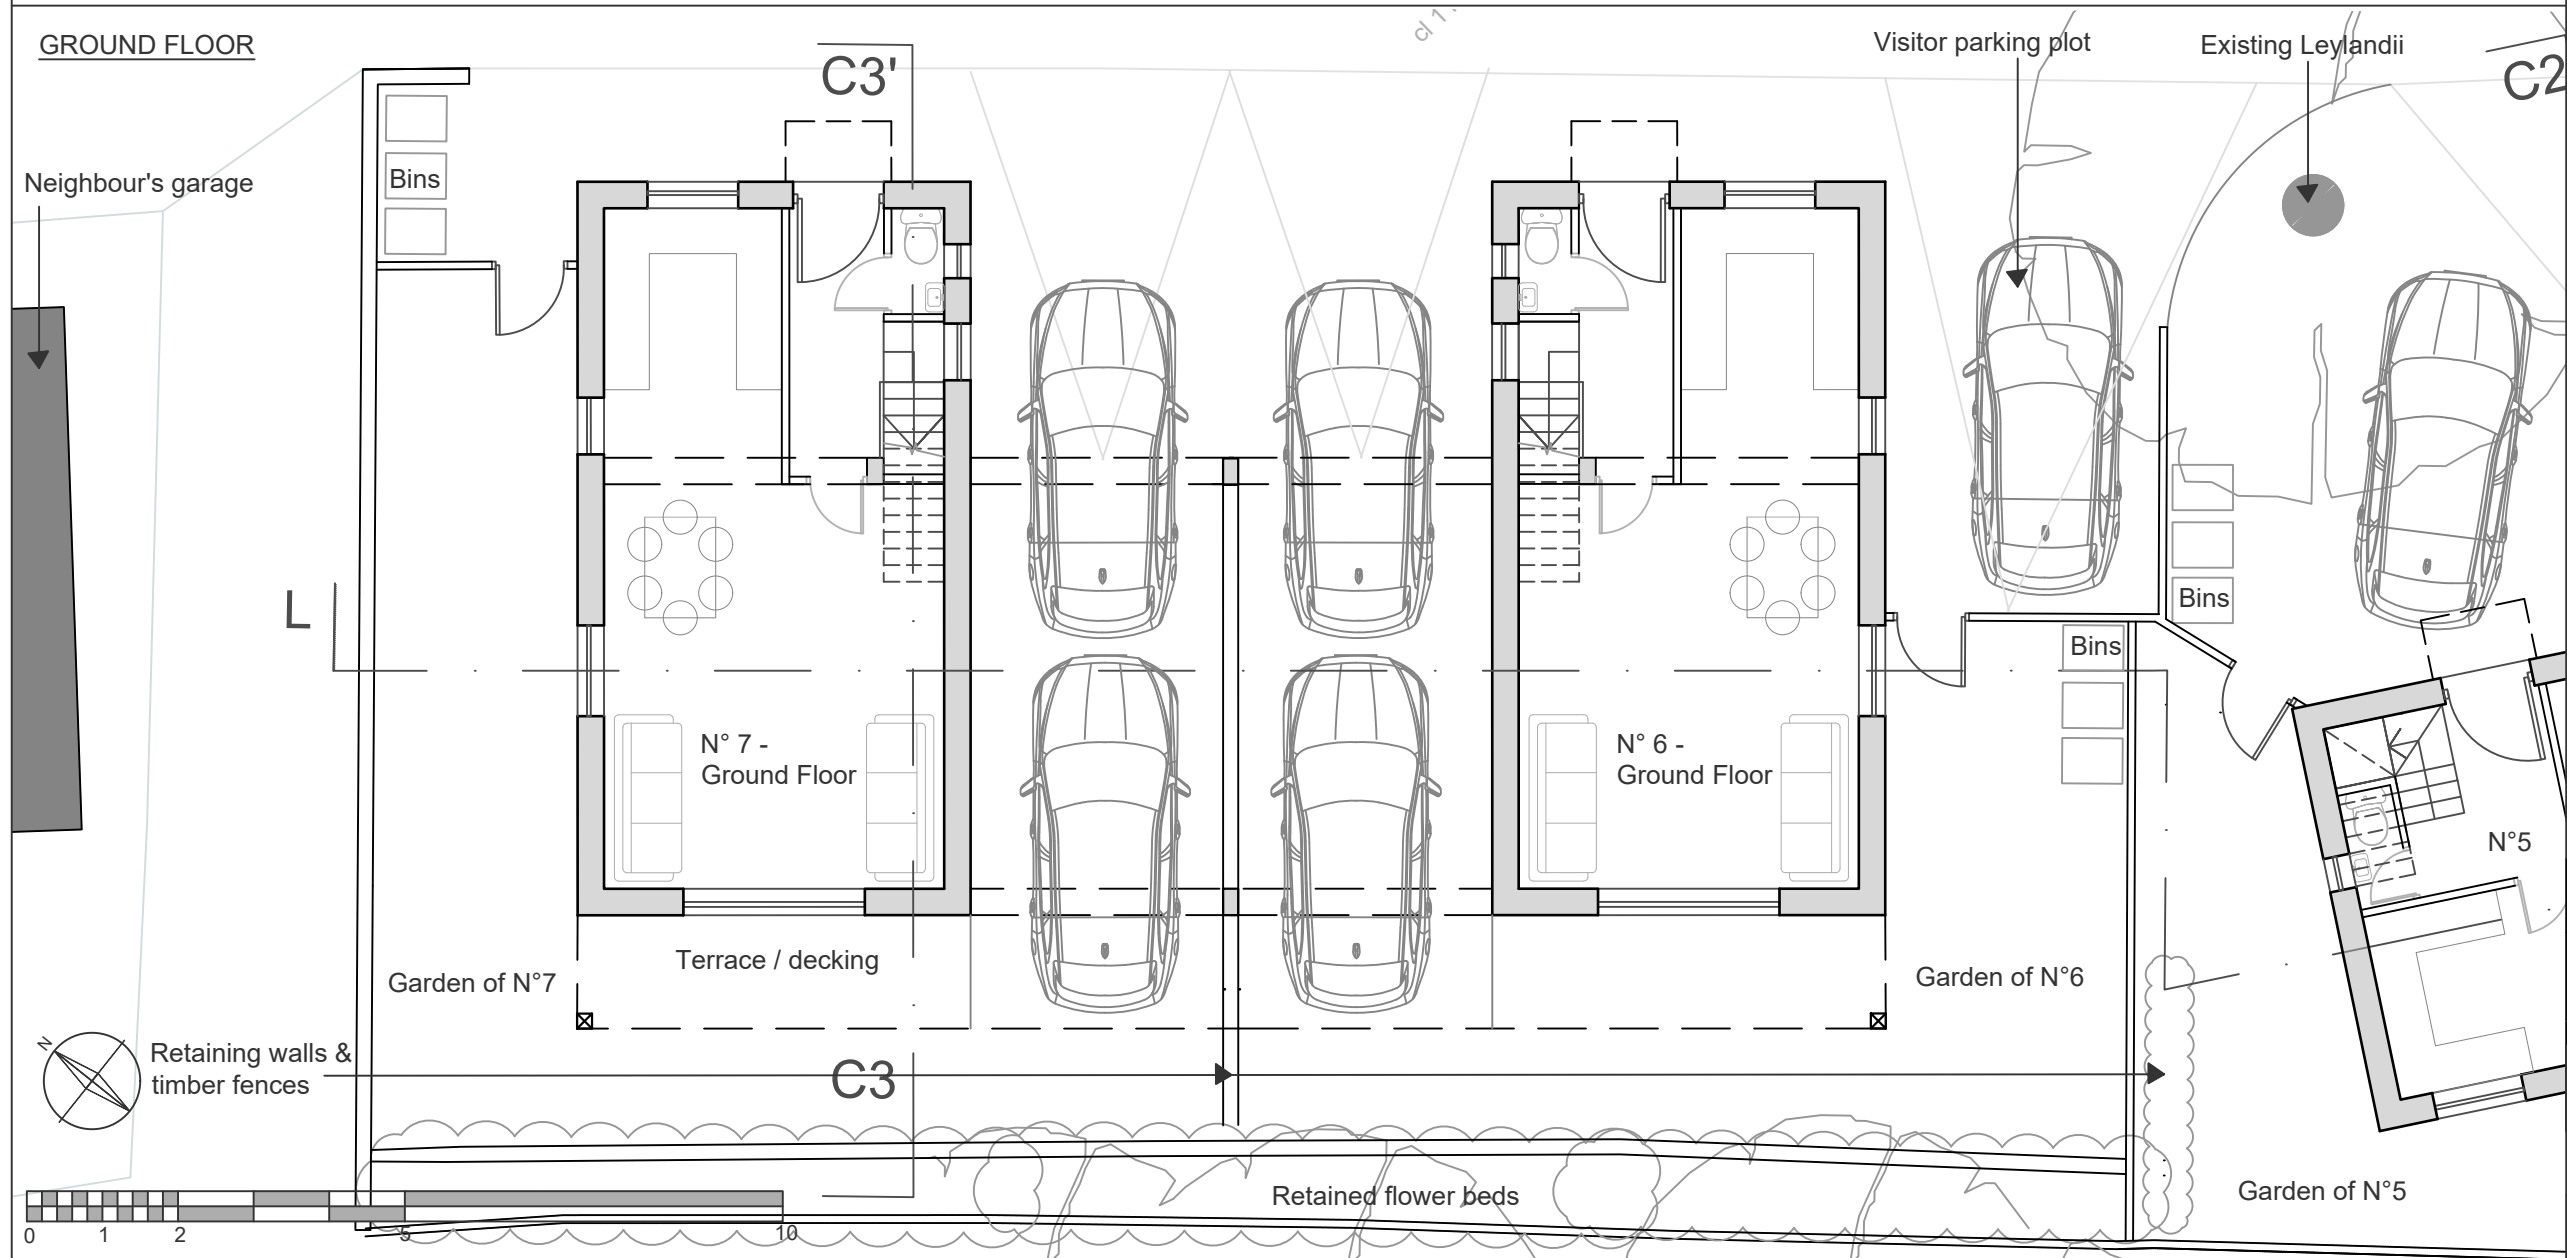

Rev.: A Amendments made on parking arrangement, landscape and houses Date: Jan. 2026

Tisbury Motors, High Street,
Tisbury, Wiltshire, SP3 6HF

Proposed Upper Block
Ground and First Floor Plan

Scale: 1:100 @ A3 Drawn by: AS Date: June 2025

Drawing Number: 18423-0208-A Revision: A

H B Historic Building
A S Advisory Service