

GENERAL NOTES:
1. This drawing is the copyright of KSA Architects Ltd and may not be copied, altered or reproduced in any form or passed on to a third party without written consent. If in doubt ASK.
2. This drawing has been produced as a guide, and is subject to further detailed information being provided, including but not limited to a full topographical survey, service enquires and an arboriculture study.



Key Plan
Scale 1:1250



Side Elevation


Rear Elevation

Side Elevation


NB:
Plot 14 to have painted bricks with Grey coloured Window & Door frames.
See Materials Schedule and Design and Access Statement for further Details




Front Elevation

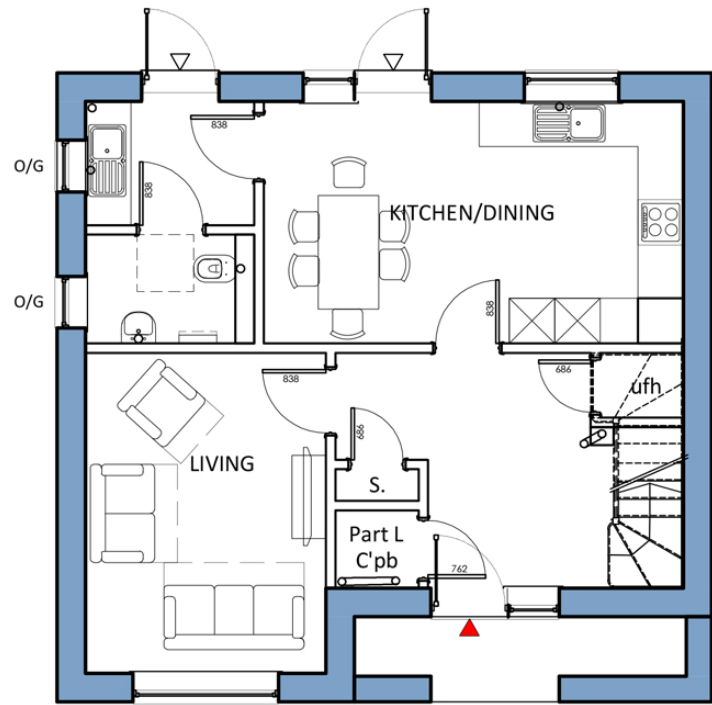

Ground Floor Plan

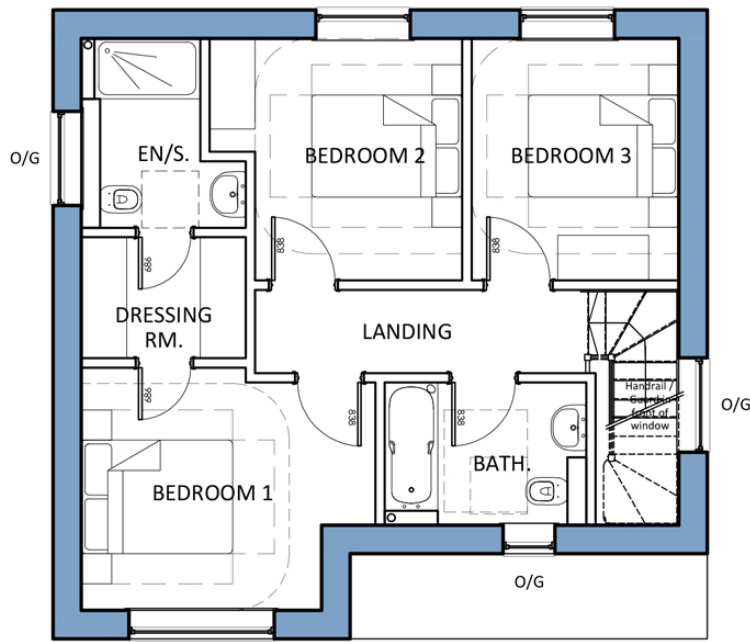

First Floor Plan

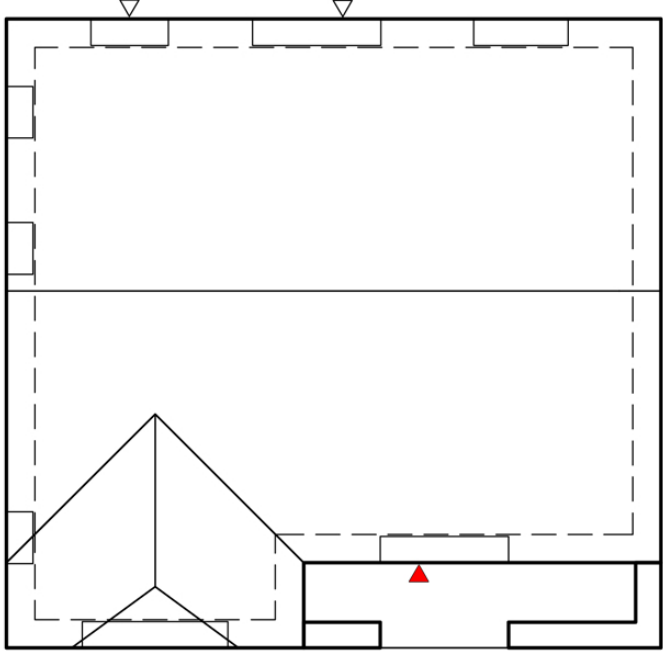

Roof Plan

D	14.01.26	Amended as per Planning Feedback: Chimney's removed	CG	DRK
C	31.10.25	Amended as per Red Comments dated 17th October + Compliance table re-instated	CG	DRK
B	23.10.25	Amended as per Client Comments	CG	DRK
A	10.10.25	Planning issue	CG	DRK

KSA

The people orientated placemakers.

Client

BARGATE

Project
LAND SOUTH OF ROMSEY ROAD
WHITEPARISH
SALISBURY
WILTSHIRE

Drawing Title
PLOT 14
PLANS AND ELEVATIONS

Drawing Status
PLANNING

Document Ref.
1371 PD210

Revision
D

Scale
1:100 @ A1

Drawn By
CG

RIBA KSA Architects Ltd. Concept House Phone: 023 9267 3618 35 Kingston Crescent, North End Email: info@ksaltd.co.uk Portsmouth, Hampshire, PO2 8AA Web: www.ksaltd.co.uk

