

GENERAL NOTES:
1. This drawing is the copyright of KSA Architects Ltd and may not be copied, altered or reproduced in any form or passed on to a third party without written consent. If in doubt ASK.
2. This drawing has been produced as a guide, and is subject to further detailed information being provided, including but not limited to a full topographical survey, service enquires and an arboriculture study.



Key Plan
Scale 1:1250



Side Elevation




Rear Elevation




Side Elevation




Front Elevation

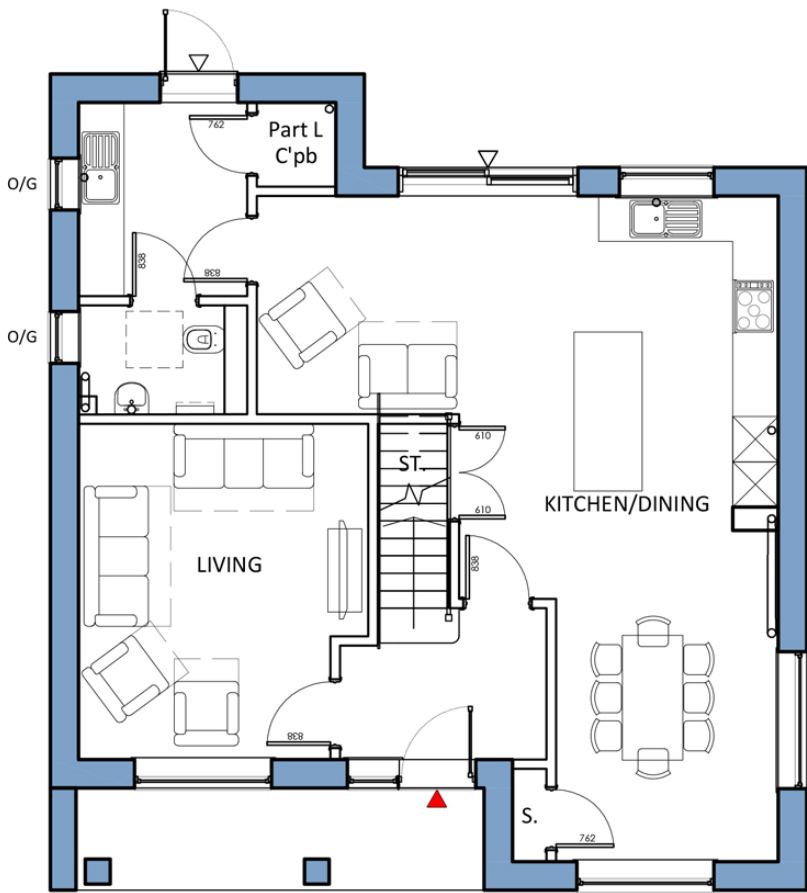

Ground Floor Plan

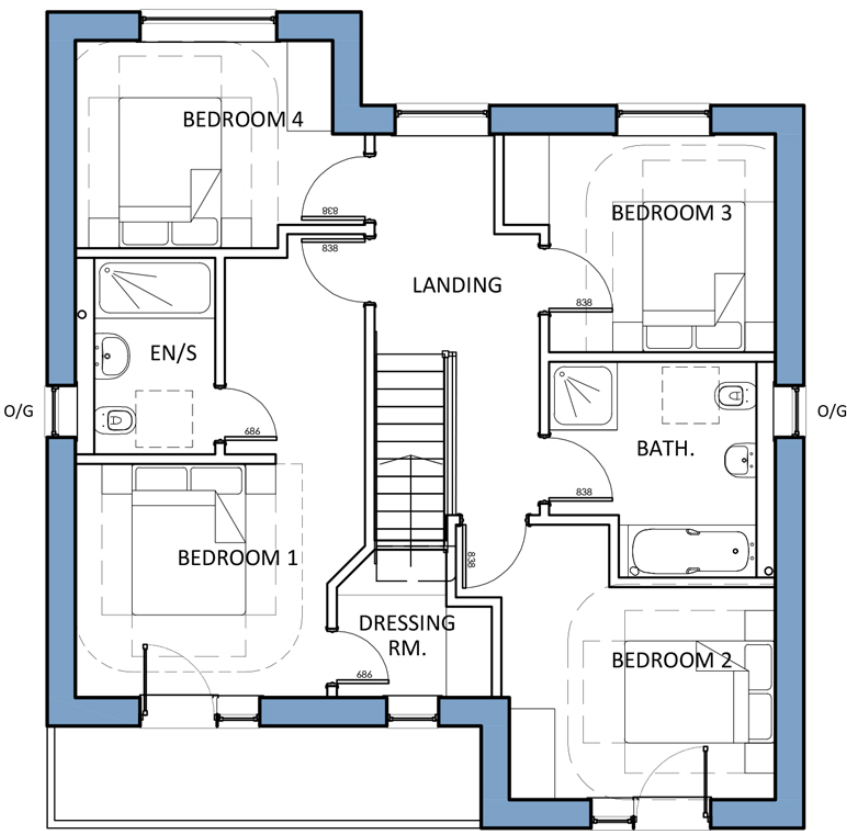

First Floor Plan

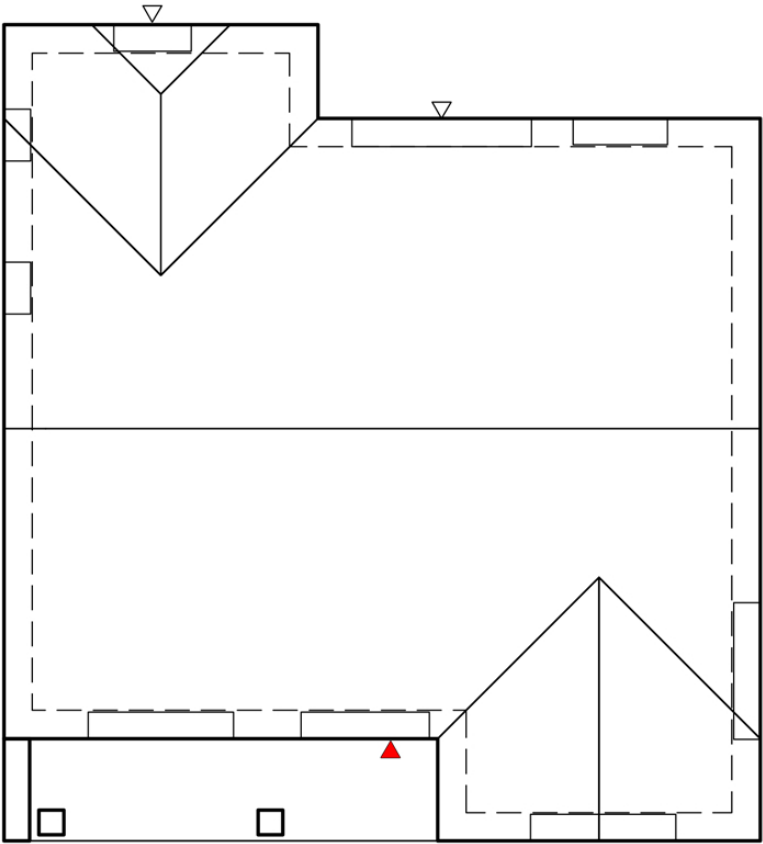

Roof Plan

D	14.01.26	Amended as per Planning Feedback: Chimney's removed	CG	DRK
C	31.10.25	Amended as per Red Comments dated 17th October + Compliance table re-instated	CG	DRK
B	23.10.25	Amended as per Client Comments	CG	DRK
A	10.10.25	Planning issue	CG	DRK
Rev	Date	Description	Rev By	Ckd By

KSA The people orientated placemakers.

Client

BARGATE

Project
LAND SOUTH OF ROMSEY ROAD
WHITEPARISH
SALISBURY
WILTSHIRE

Drawing Title
PLOT 17
PLANS AND ELEVATIONS

Drawing Status
PLANNING

Document Ref.
1371 PD213

Revision
D

Scale
1:100 @ A1

Drawn By
CG

RIBA **KSA** Architects Ltd. Concept House 35 Kingston Crescent, North End Portsmouth, Hampshire, PO2 8AA Phone: 023 9267 3618 Email: info@ksaltd.co.uk Web: www.ksaltd.co.uk

0 1 2 5 10
(SCALE 1:100)