

GENERAL NOTES:
1. This drawing is the copyright of KSA Architects Ltd and may not be copied, altered or reproduced in any form or passed on to a third party without written consent. If in doubt ASK.
2. This drawing has been produced as a guide, and is subject to further detailed information being provided, including but not limited to a full topographical survey, service enquires and an arboriculture study.



Side Elevation



Rear Elevation



Side Elevation


KEY
Brick: Stretcher Bond
Brick: Flemish Bond




Front Elevation




Key Plan
Scale 1:1250

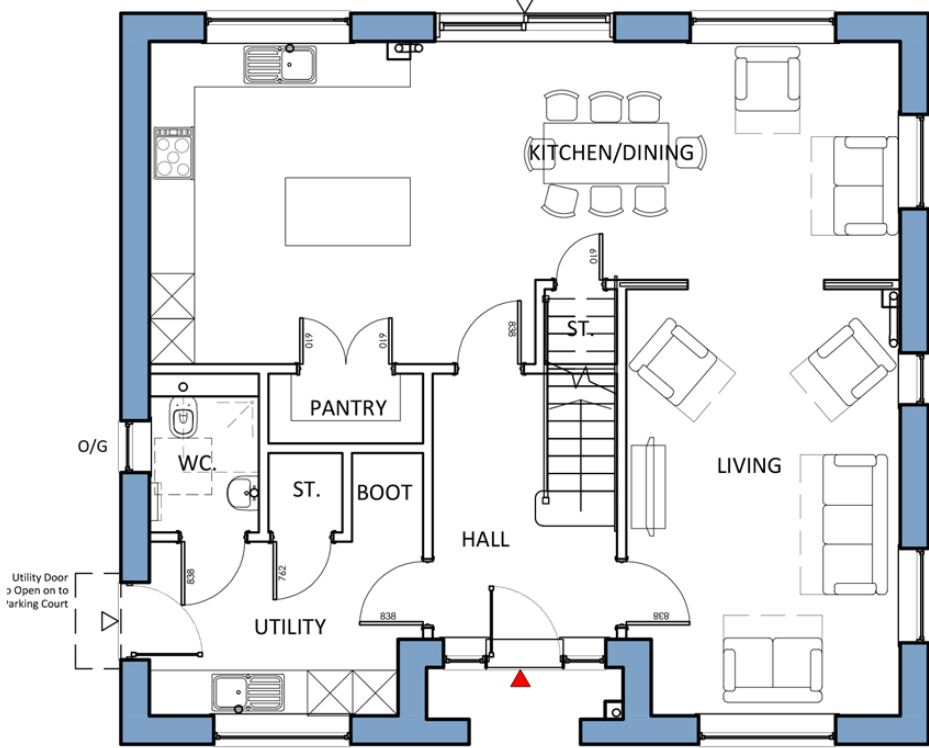

Ground Floor Plan

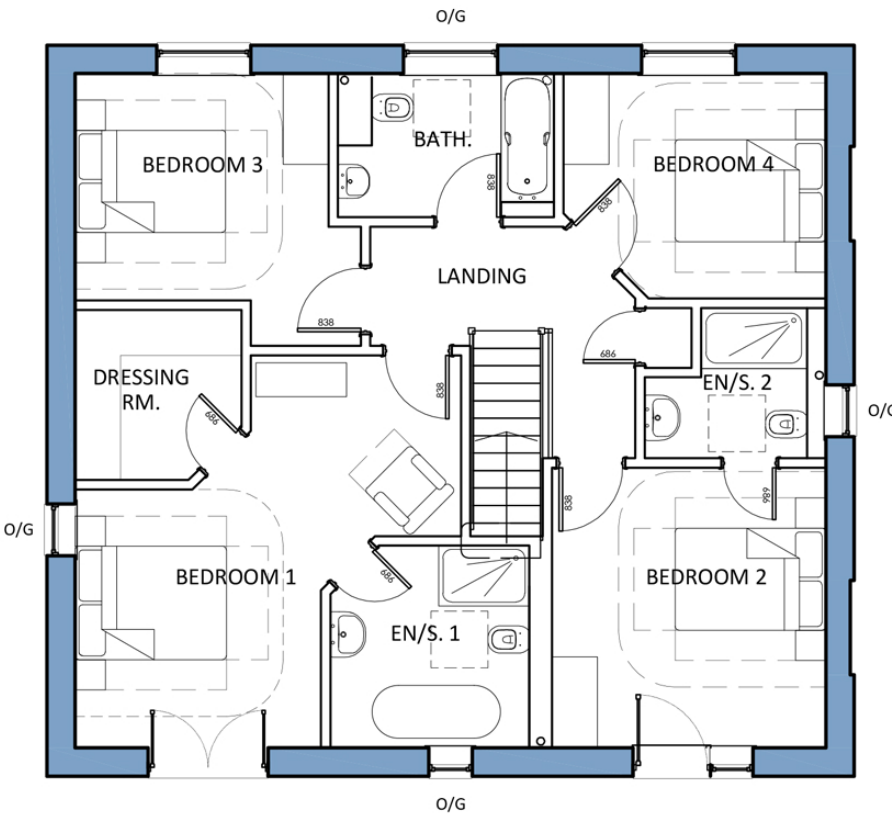

First Floor Plan

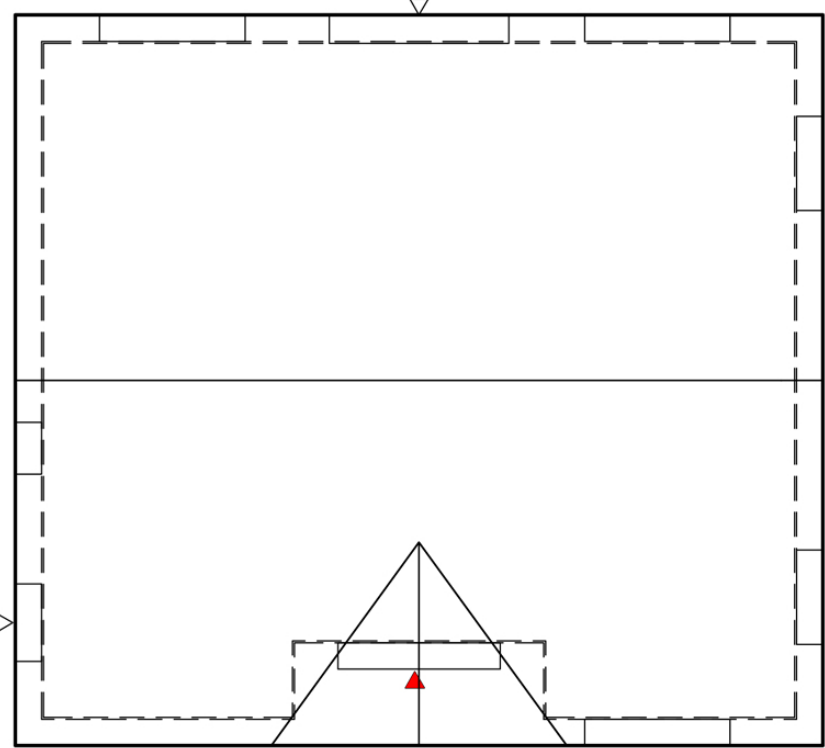

Roof Plan

D	14.01.26	Amended as per Planning Feedback: Chimney's removed	CG	DRK
C	31.10.25	Amended as per Red Comments dated 17th October + Compliance table re-instated	CG	DRK
B	23.10.25	Amended as per Client Comments	CG	DRK
A	10.10.25	Planning issue	CG	DRK



The people
orientated
placemakers.

Client

BARGATE

Project
LAND SOUTH OF ROMSEY ROAD
WHITEPARISH
SALISBURY
WILTSHIRE

Drawing Title
PLOT 18
PLANS AND ELEVATIONS

Drawing Status	Scale
PLANNING	1:100 @ A1
Document Ref.	Revision
1371 PD214	D
	Drawn By
	CG