


- GENERAL NOTES:
1. This drawing is the copyright of KSA Architects Ltd and may not be copied, altered or reproduced in any form or passed on to a third party without written consent. If in doubt ASK.
 2. This drawing has been produced as a guide, and is subject to further detailed information being provided, including but not limited to a full topographical survey, service enquires and an arboriculture study.

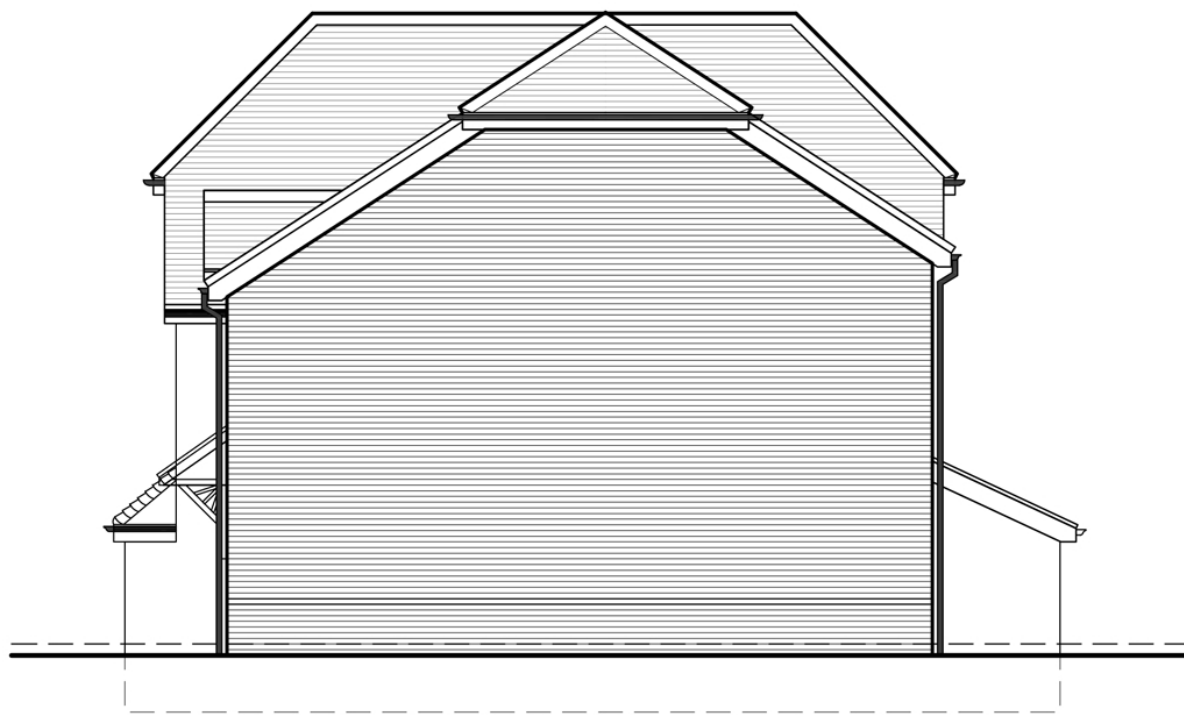

Side Elevation



Rear Elevation



Front Elevation

KEY

- Brick: Stretcher Bond
- Brick: Flemish Bond



Key Plan
Scale 1:1250



Plot 20 - Part M4(3)

Minimum length of kitchen worktop, including fitting and appliances, to be fitted at completion for a wheelchair accessible dwelling:


Number of bedspaces 2 = 6,130mm

Minimum worktop length


Provided = 6,220mm



Ground Floor Plan

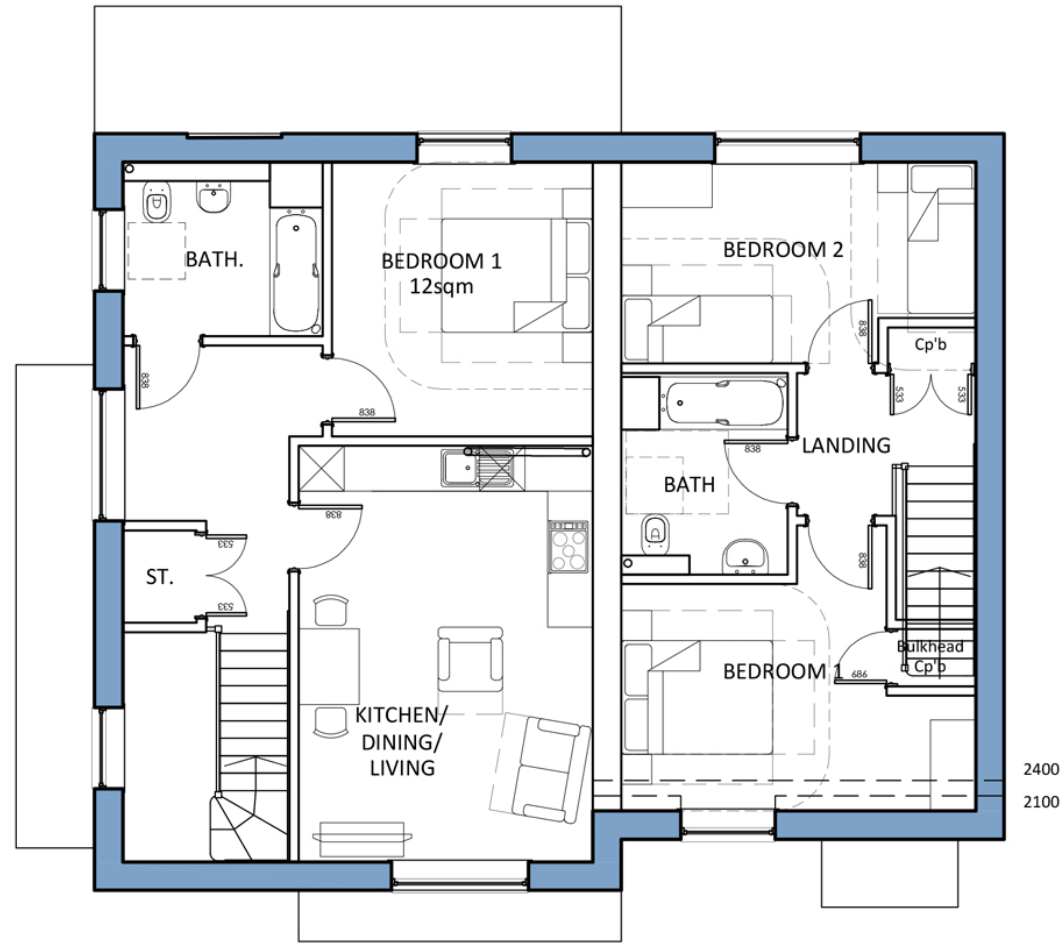

First Floor Plan

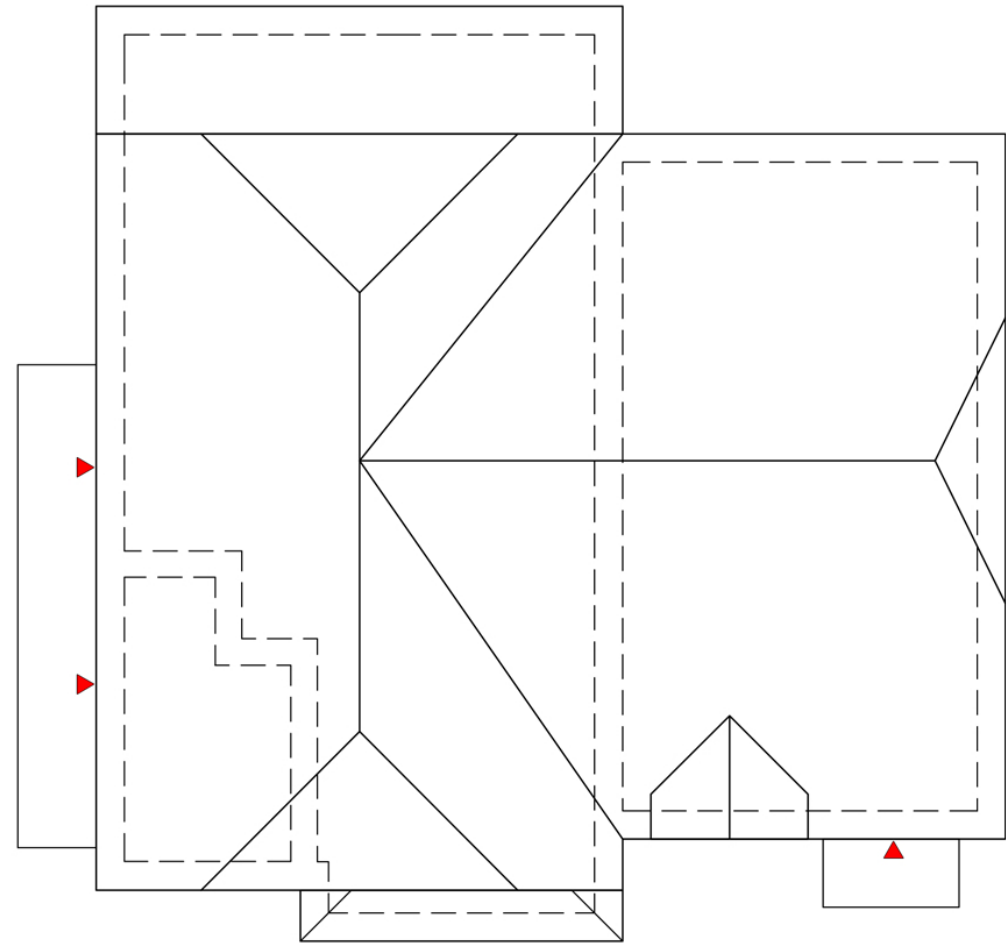

Roof Plan

F	20.01.26	Plots 20&21 amended windows amended	CG	DRK
E	15.01.26	Plots 20&21 amended	CG	DRK
D	13.01.26	Plots 20&21 amended	CG	DRK
C	31.10.25	Amended as per Red Comments dated 17th October + Compliance table re-instated	CG	DRK
B	23.10.25	Amended as per Client Comments	CG	DRK
A	10.10.25	Planning issue	CG	DRK

Rev	Date	Description	Rev By	Ckd By
-----	------	-------------	--------	--------

KSA The people orientated placemakers.

Client

BARGATE

Project

LAND SOUTH OF ROMSEY ROAD
WHITEPARISH
SALISBURY
WILTSHIRE

Drawing Title

PLOTS 20-22
PLANS AND ELEVATIONS

Drawing Status

PLANNING

Document Ref.

1371 PD216

Revision

F

Drawn By

CG

RIBA KSA Architects Ltd. Concept House Phone: 023 9267 3618 35 Kingston Crescent, North End Email: info@ksaltd.co.uk Portsmouth, Hampshire, PO2 8AA Web: www.ksaltd.co.uk

0 1 2 5 10
(SCALE 1:100)