



EAST ELEVATION

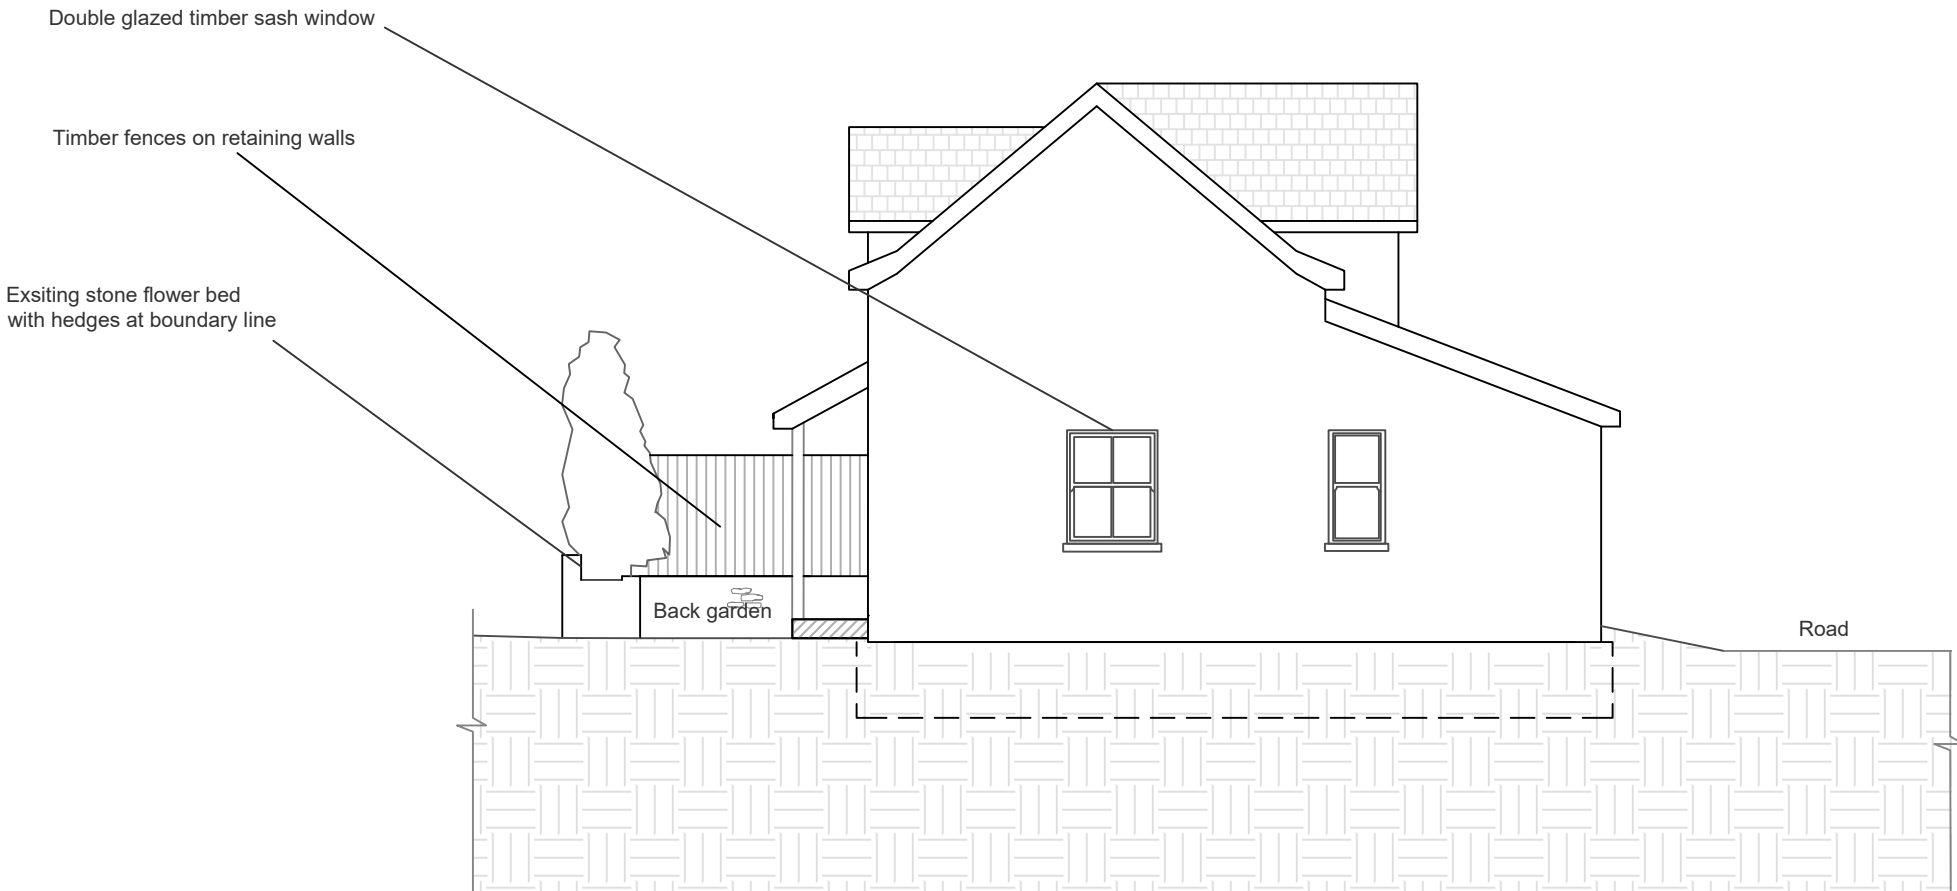

NOTES
DO NOT SCALE
Drawing for planning purposes only
All dimensions to be checked on site.

WEST ELEVATION

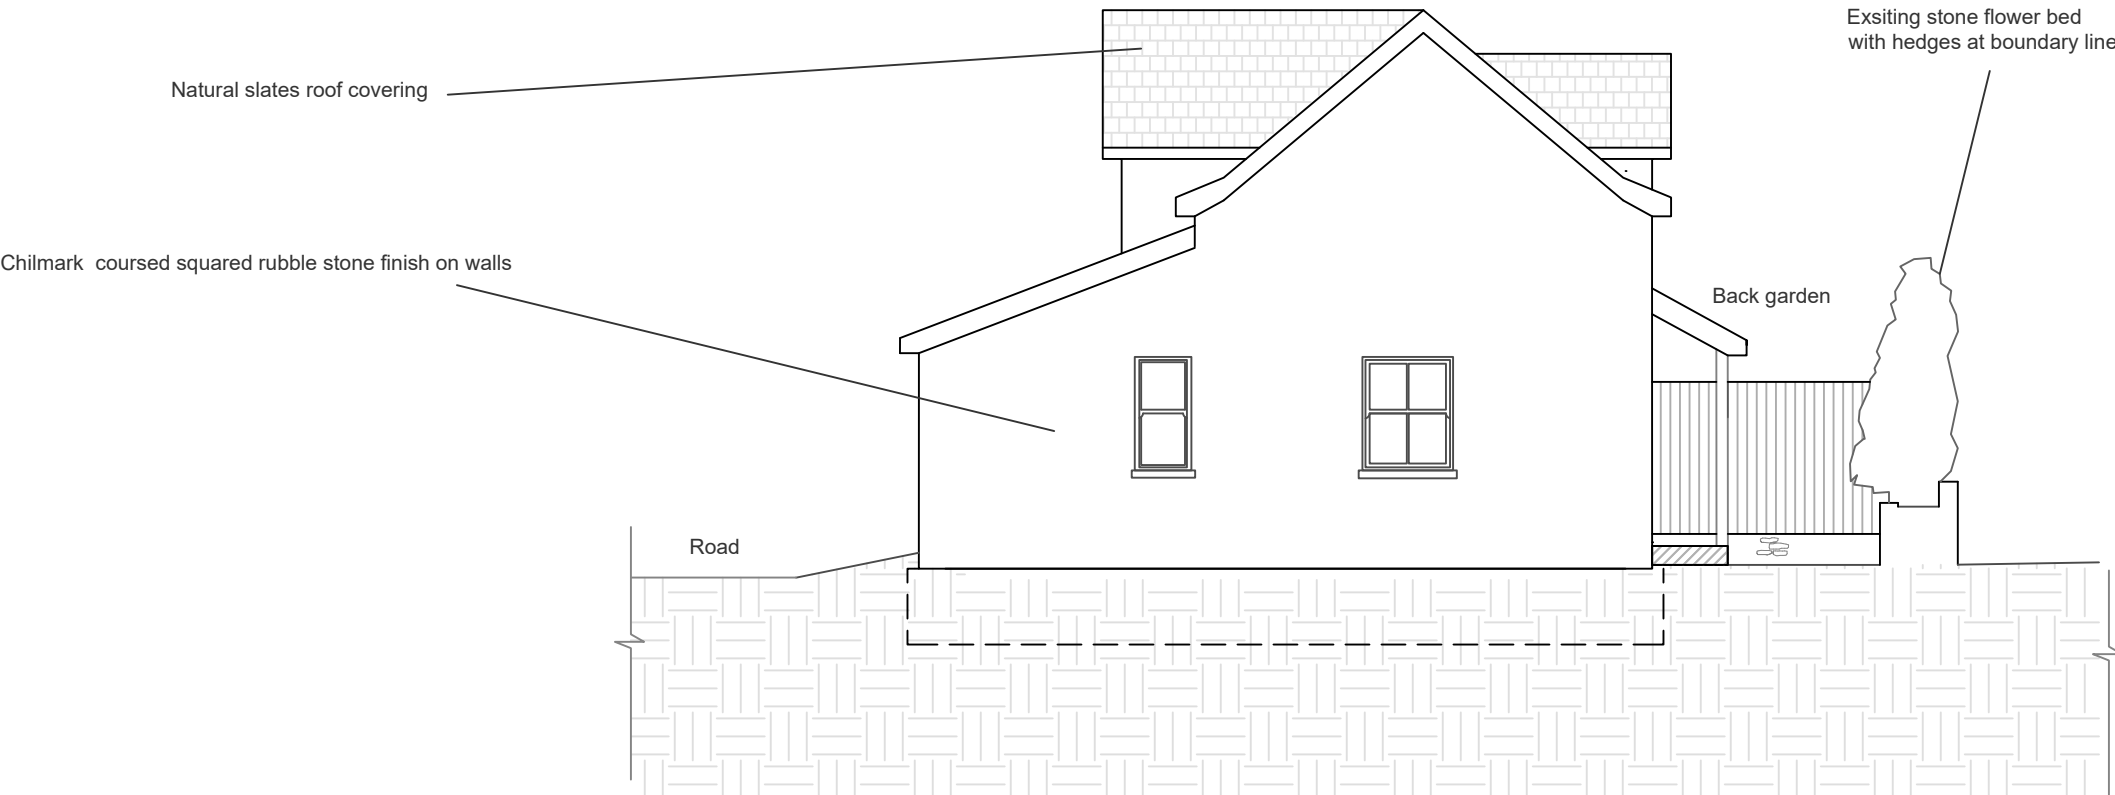

Rev.: A	Total house number reduced by 1. Amendments on houses and their positions.	Date: Jan. 2026
Tisbury Motors, High Street, Tisbury, Wiltshire, SP3 6HF		
Proposed Upper Block East and West Elevations		
Scale: 1:100 @ A3	Drawn by: AS	Date: June 2025
	Drawing Number: 18423-0213-A	Revision: A
H B Historic Building A S Advisory Service		