



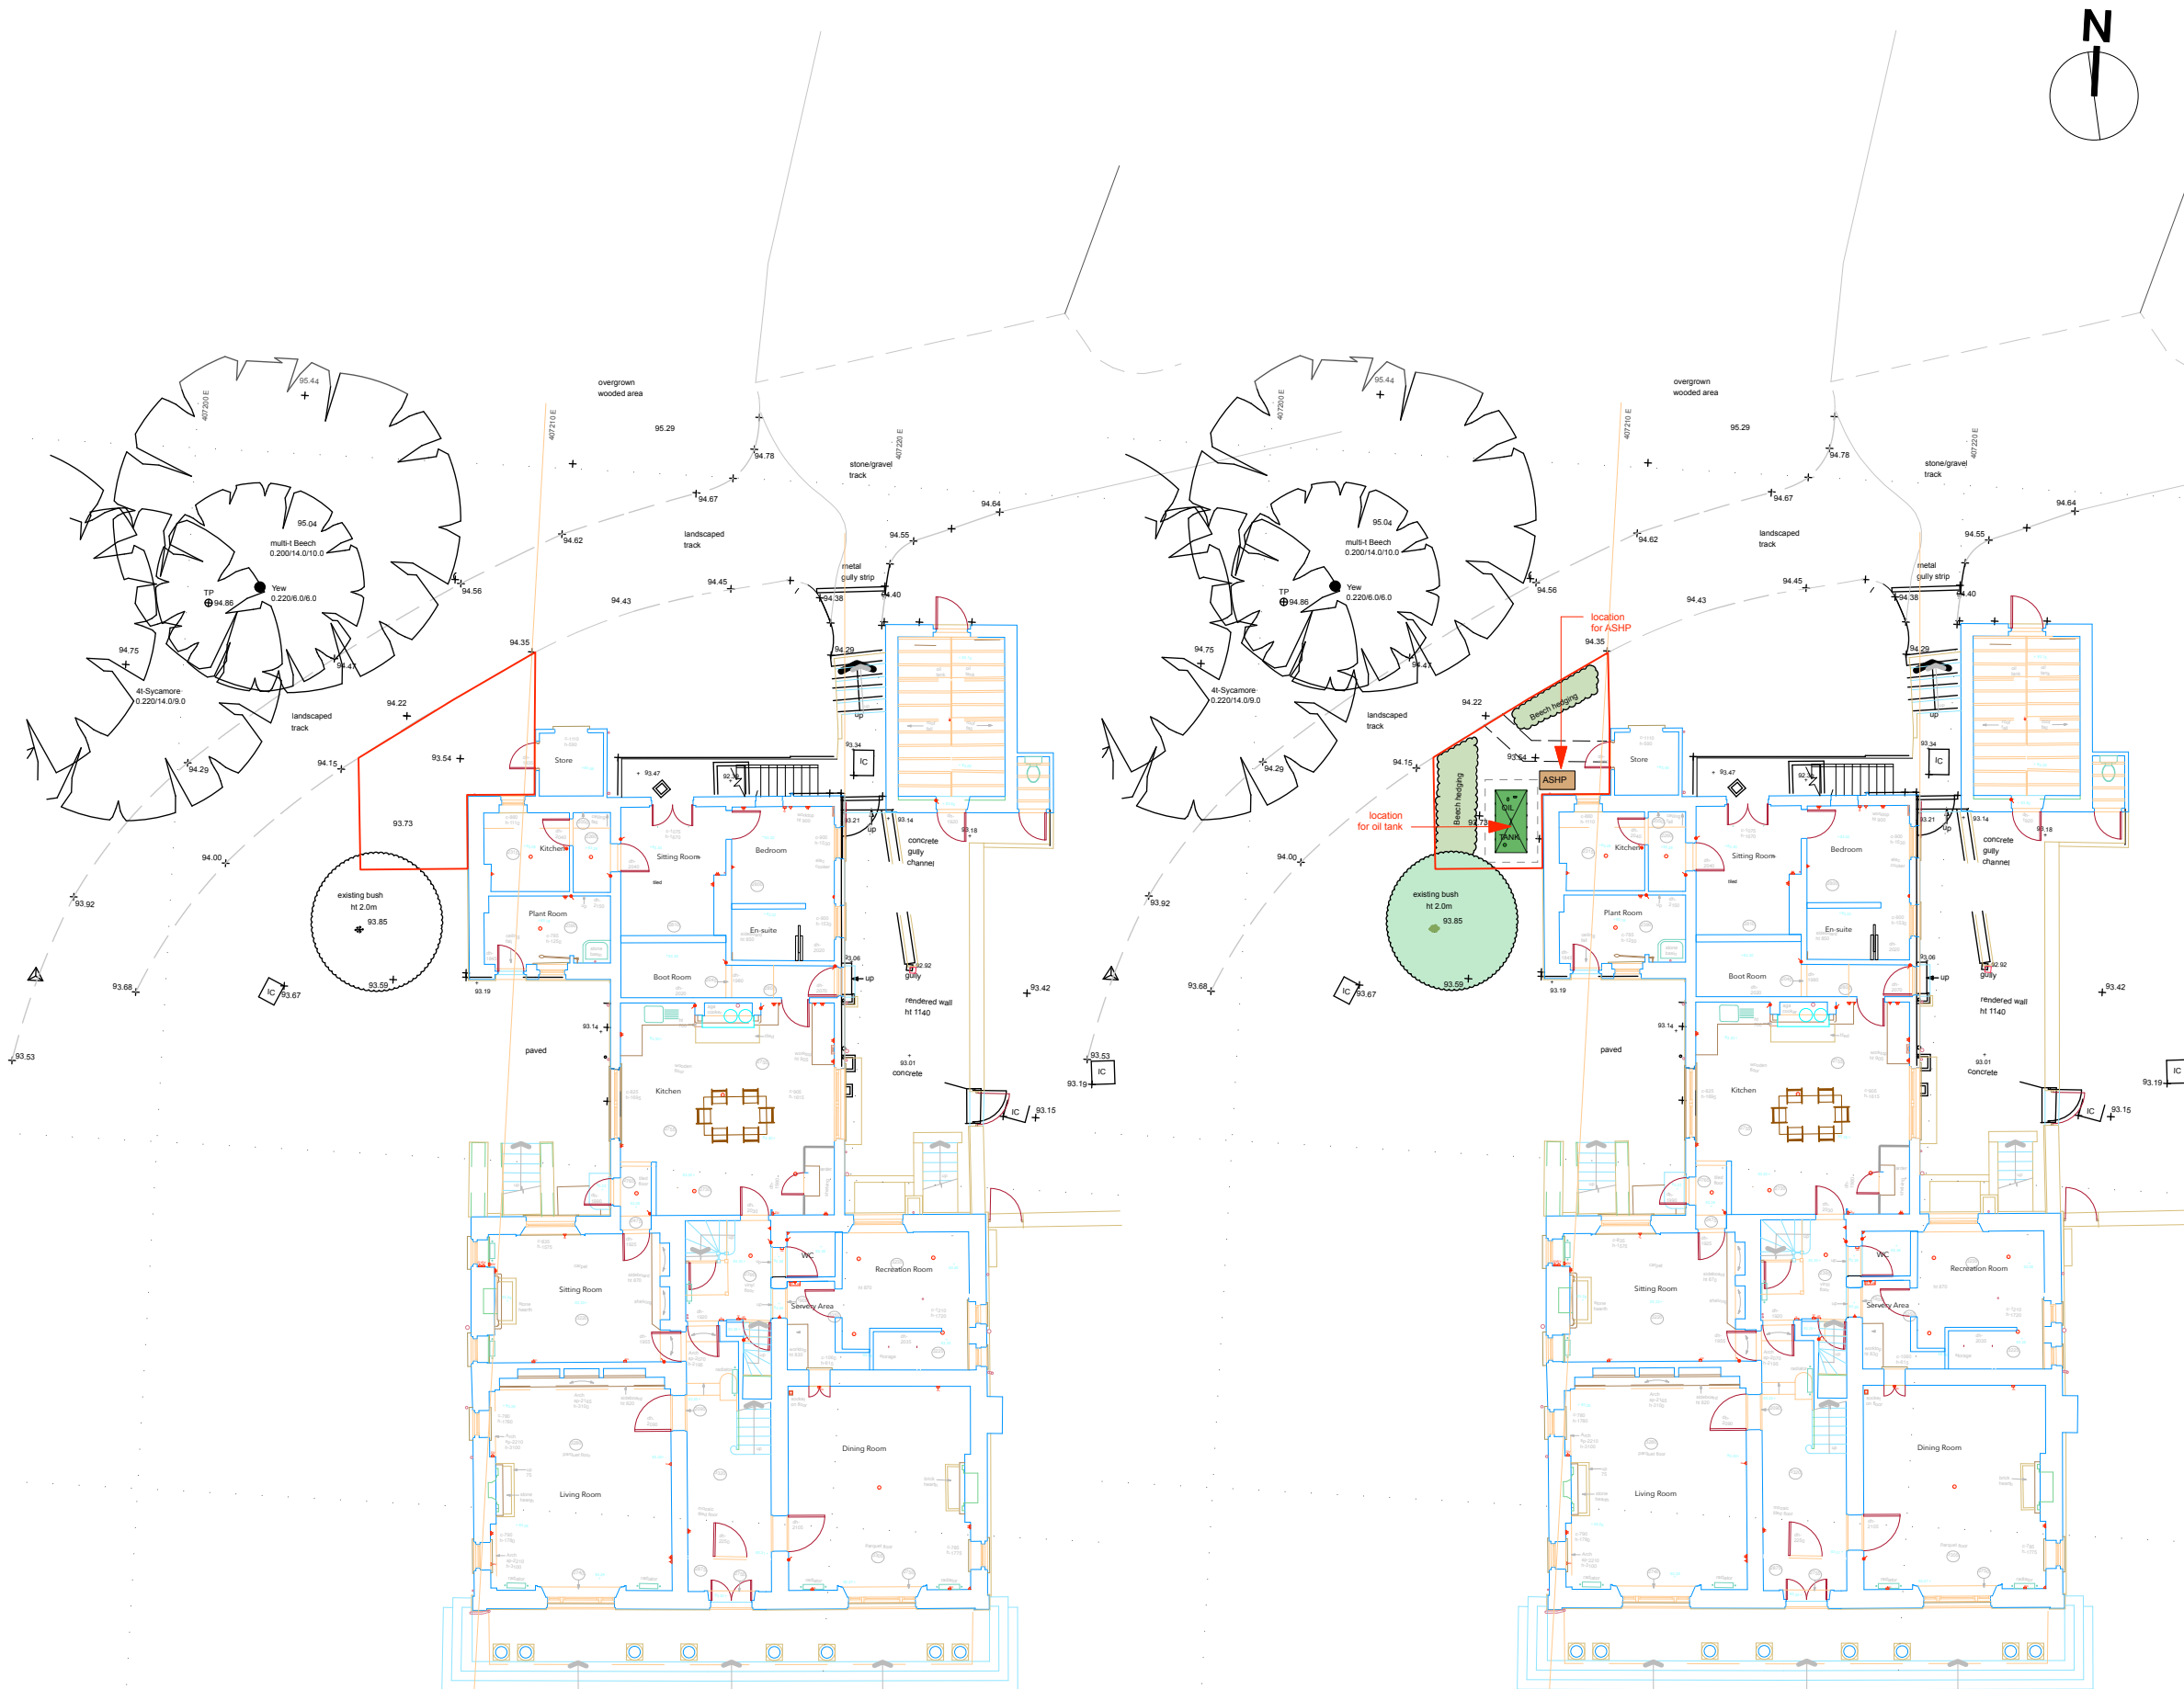

existing site plan @ 1:200

proposed site plan @ 1:200

 

LISTED BUILDING CONSULTANTS LIMITED
planning-conservation-historic building design
David Stirling BSc (Hons); Dip TP; Dip Arch; MRTPI; IHBC
1 Hill View Dalwood Axminster Devon EX13 7EG
m 07540 635704
e listedconsultancy@me.com
company registration number: 1379403

client
d'Avanzo

status
PLANNING

project ID
130 15
Shrewton House

drawing title
Existing & Proposed
Site Plan

drawing ref
130 15 05

scale
1:200 @ A3

date
10/02/2026

drawn by
das

checked by
-

revision ref
02

amendment notes:
1 11/02/26 scale bar corrected
2 12/02/26 scale corrected

this drawing and any work executed from it is copyright.
the drawing is not to be scaled. (except for planning purposes).
for the purposes of setting out discrepancies found on this drawing must
be reported immediately to the contract administrator/project manager.