

GENERAL NOTES:  
1. This drawing is the copyright of KSA Architects Ltd and may not be copied, altered or reproduced in any form or passed on to a third party without written consent. If in doubt ASK.  
2. This drawing has been produced as a guide, and is subject to further detailed information being provided, including but not limited to a full topographical survey, service enquires and an arboriculture study.




Key Plan  
Scale 1:1250



Side Elevation




Rear Elevation

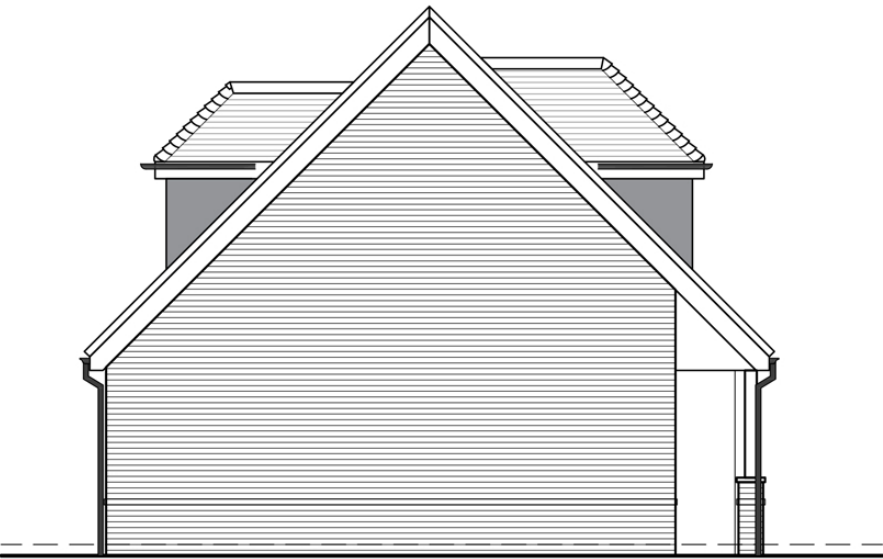


Side Elevation




Front Elevation

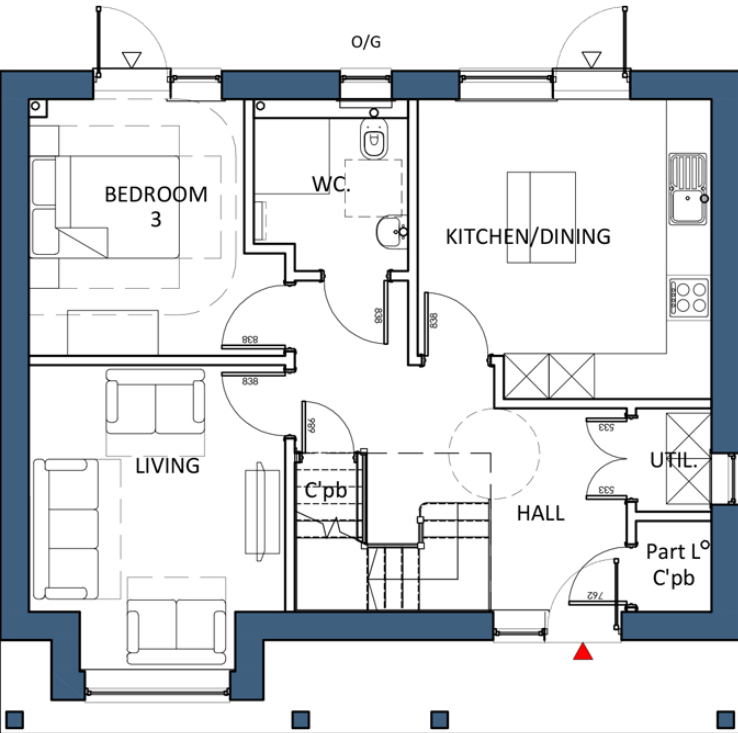

Ground Floor Plan

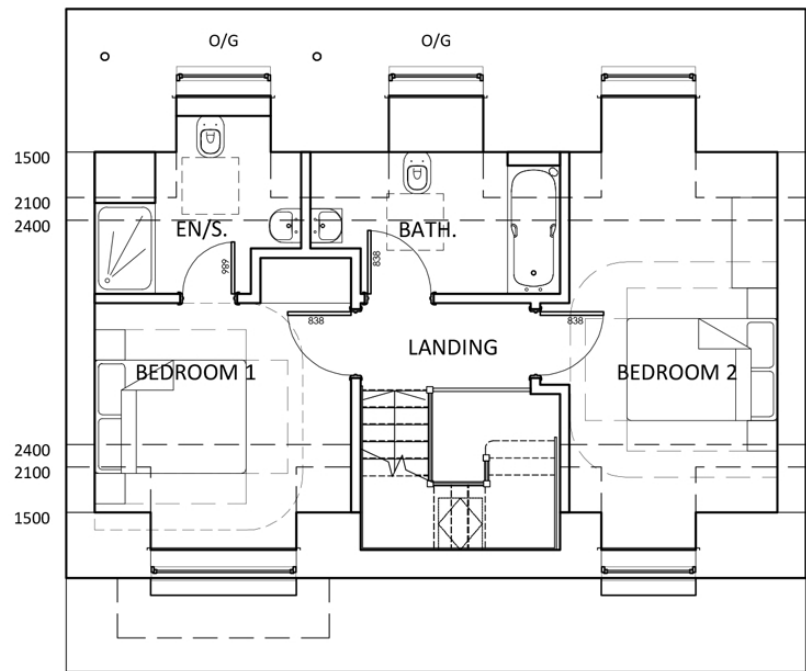

First Floor Plan

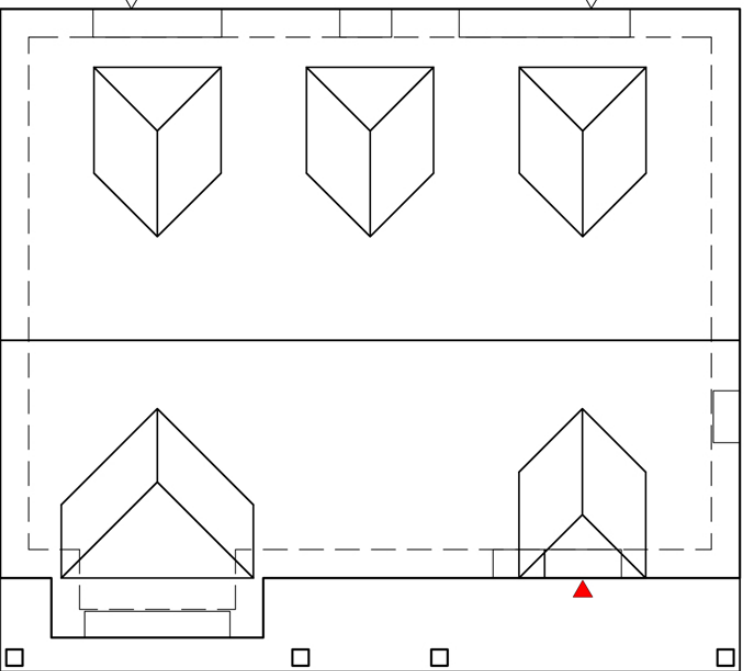

Roof Plan

|   |          |                                                                               |    |     |
|---|----------|-------------------------------------------------------------------------------|----|-----|
| D | 22.01.26 | Side Window removed from Living Room                                          | CG | DRK |
| C | 31.10.25 | Amended as per Red Comments dated 17th October + Compliance table re-instated | CG | DRK |
| B | 23.10.25 | Amended as per Client Comments                                                | CG | DRK |
| A | 10.10.25 | Planning issue                                                                | CG | DRK |

| Rev | Date | Description | Rev By | Ckd By |
|-----|------|-------------|--------|--------|
|-----|------|-------------|--------|--------|



The people  
orientated  
placemakers.

Client

BARGATE

Project  
LAND SOUTH OF ROMSEY ROAD  
WHITEPARISH  
SALISBURY  
WILTSHIRE

Drawing Title  
PLOT 8  
PLANS AND ELEVATIONS

Drawing Status  
PLANNING


Document Ref.  
1371 PD204

Revision  
D

Scale  
1:100 @ A1

Drawn By  
CG

RIBA KSA Architects Ltd. Concept House Phone: 023 9267 3618 35 Kingston Crescent, North End Email: info@ksaltd.co.uk Portsmouth, Hampshire, PO2 8AA Web: www.ksaltd.co.uk

 

(SCALE 1:100)