




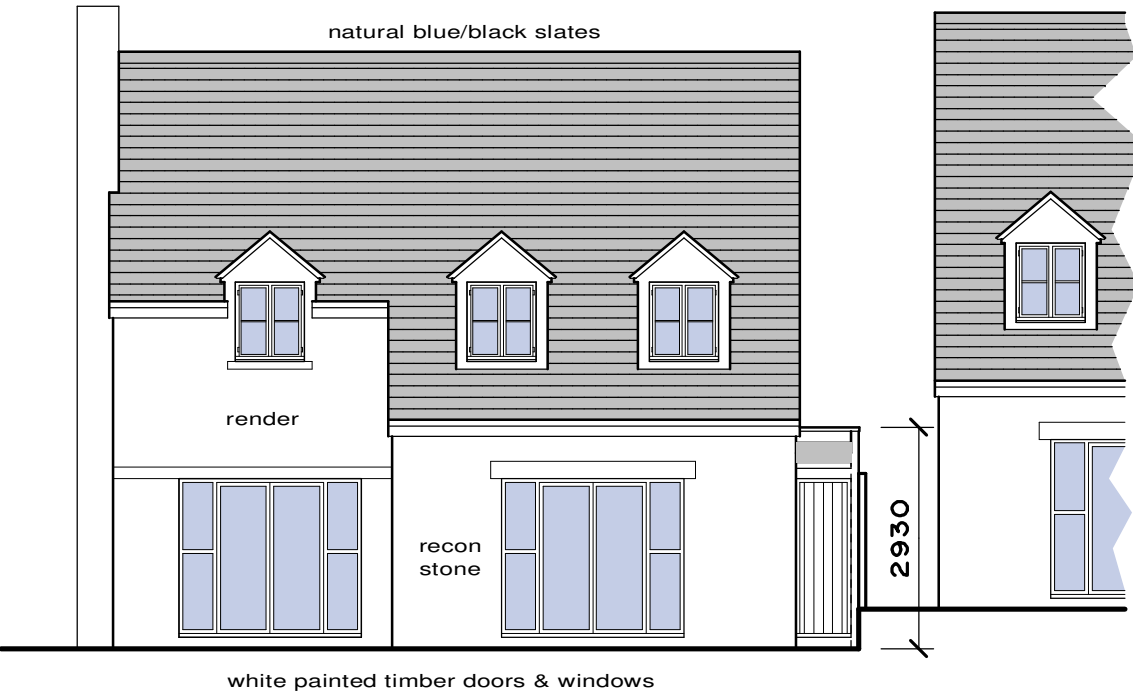

PROPOSED REAR ELEVATION 1:100

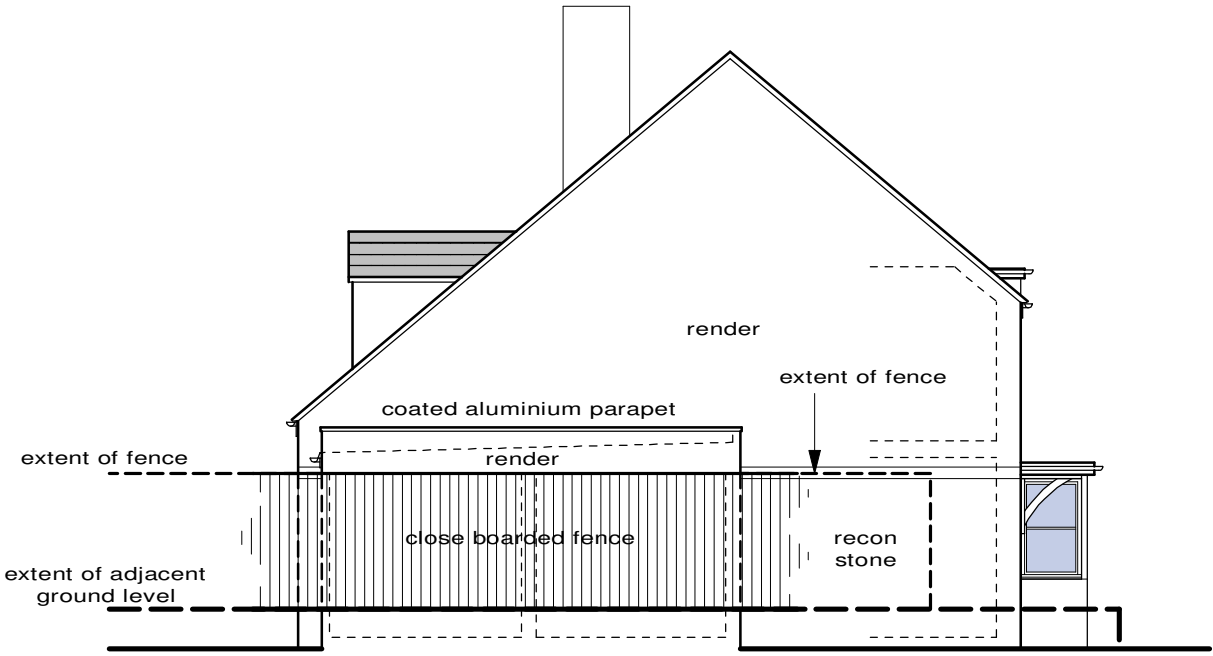


PROPOSED SIDE ELEVATION 1:100

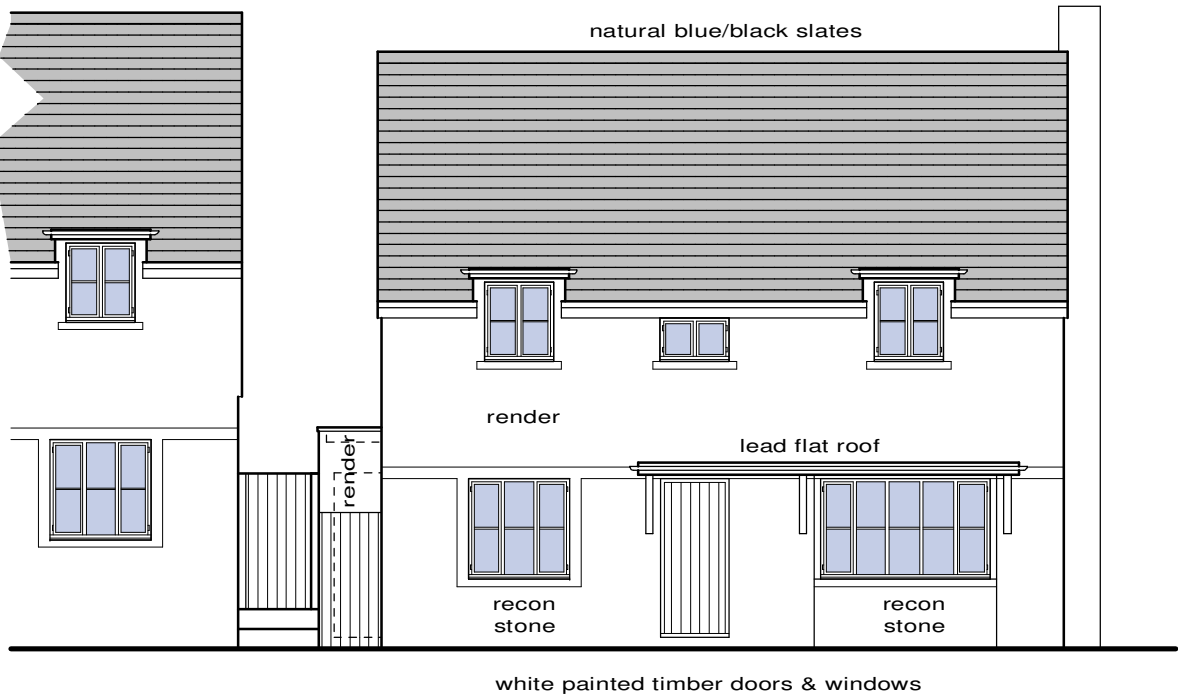


PROPOSED FRONT ELEVATION 1:100


1.2m @ 1:20
6.0m @ 1:100
30.0m @ 1:500
3.0m @ 1:50
12.0m @ 1:200
75.0m @ 1:1250

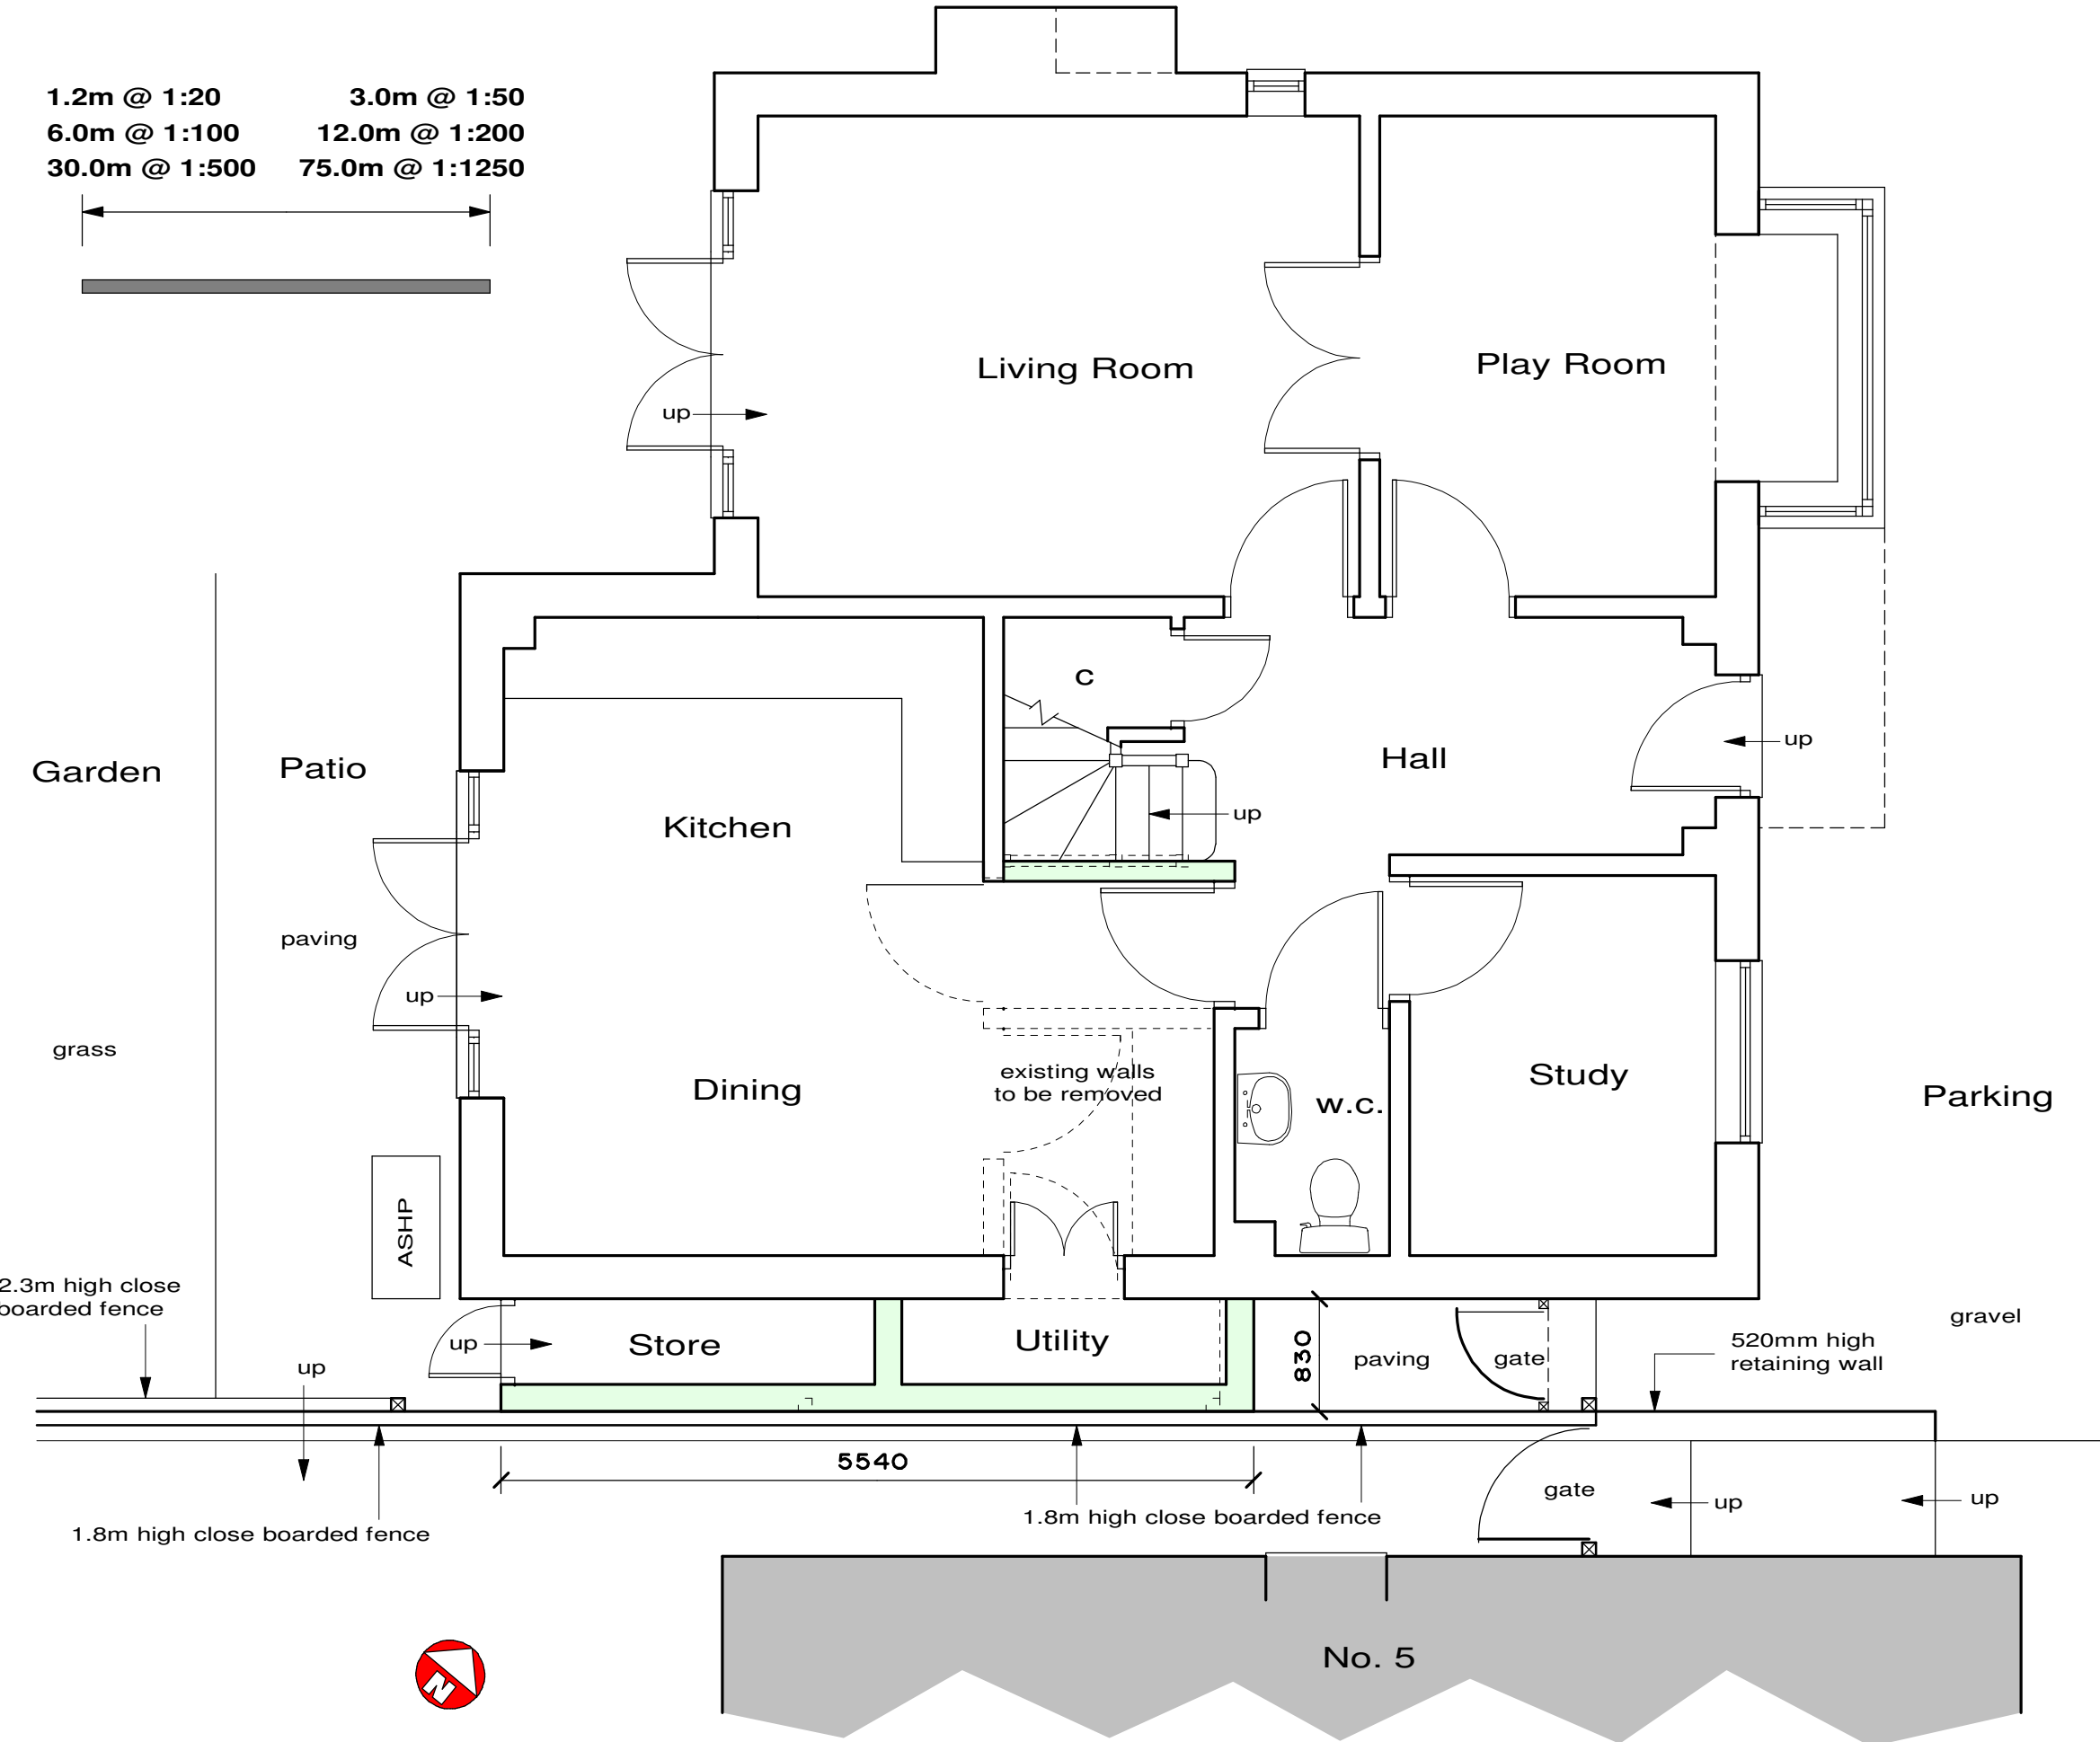

PROPOSED GROUND FLOOR/PART SITE PLAN 1:50

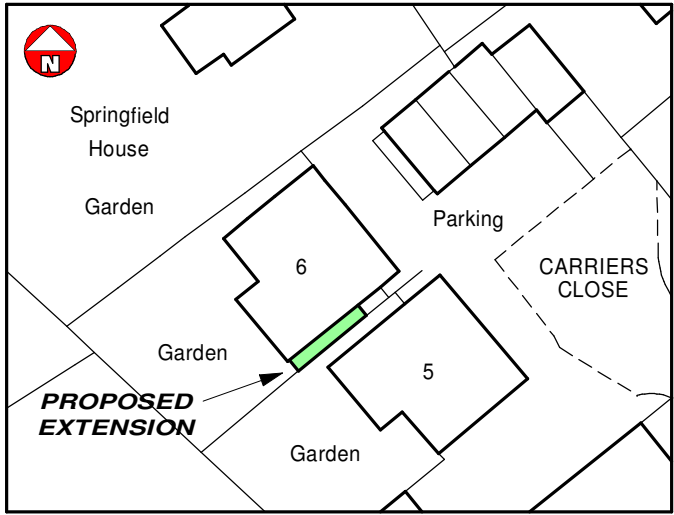

PROPOSED SITE BLOCK PLAN 1:500

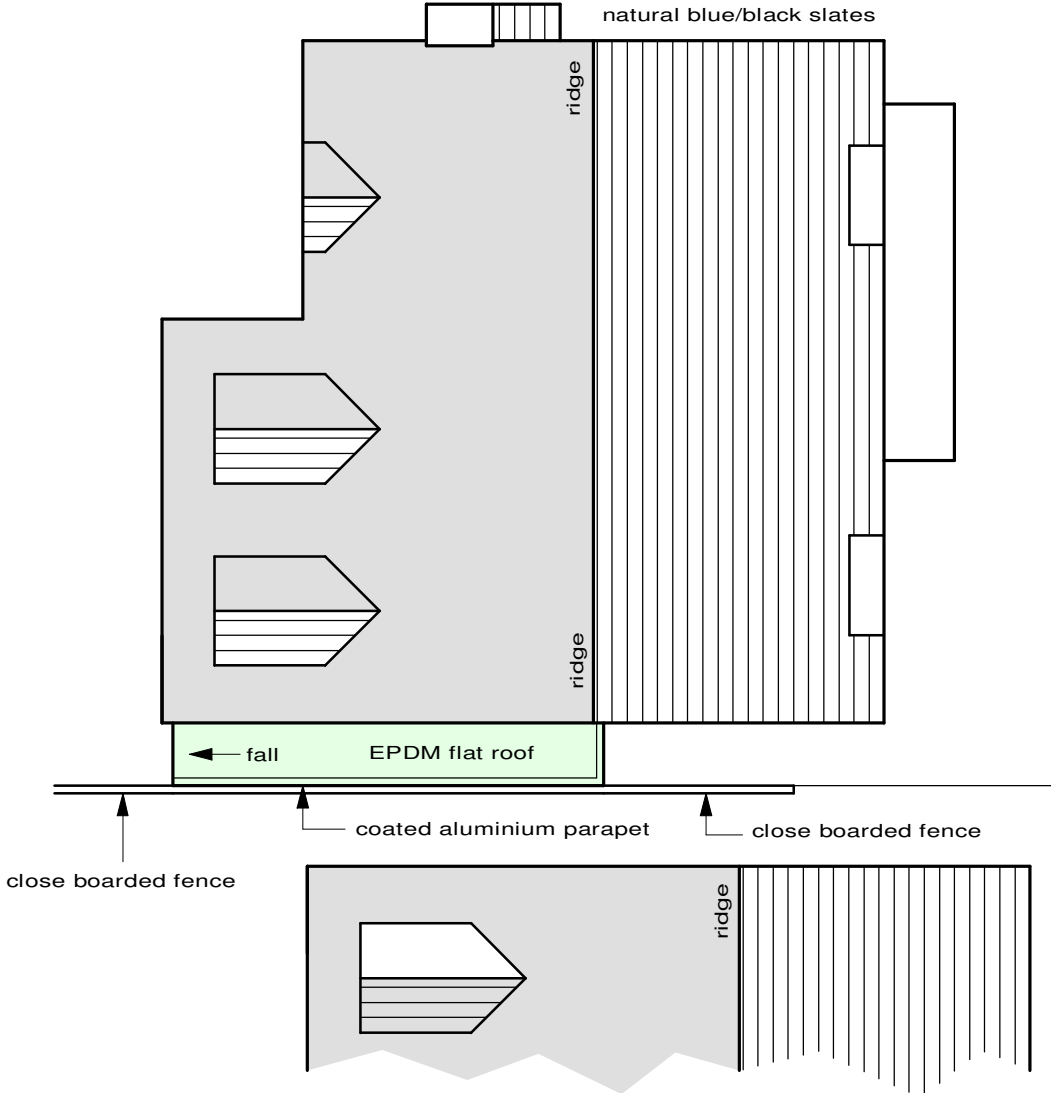

PROPOSED ROOF PLAN 1:100

Revision	Description	Date
CLIENT: Mr & Mrs Pasco		
LOCATION: 6 Carriers Close, Sherston, Glos.		
TITLE: PROPOSED ALTERATIONS Plans & Elevations		
DANIEL STEWART ARCHITECTURAL SERVICES LTD Web: www.danstewart.co.uk Email: info@danstewart.co.uk		
This drawing is COPYRIGHT ©		
Date: 2/26	Scale: 1:50 & 1:100 at A1	
Project No: 2814	Dwg No: 2	Rev: