




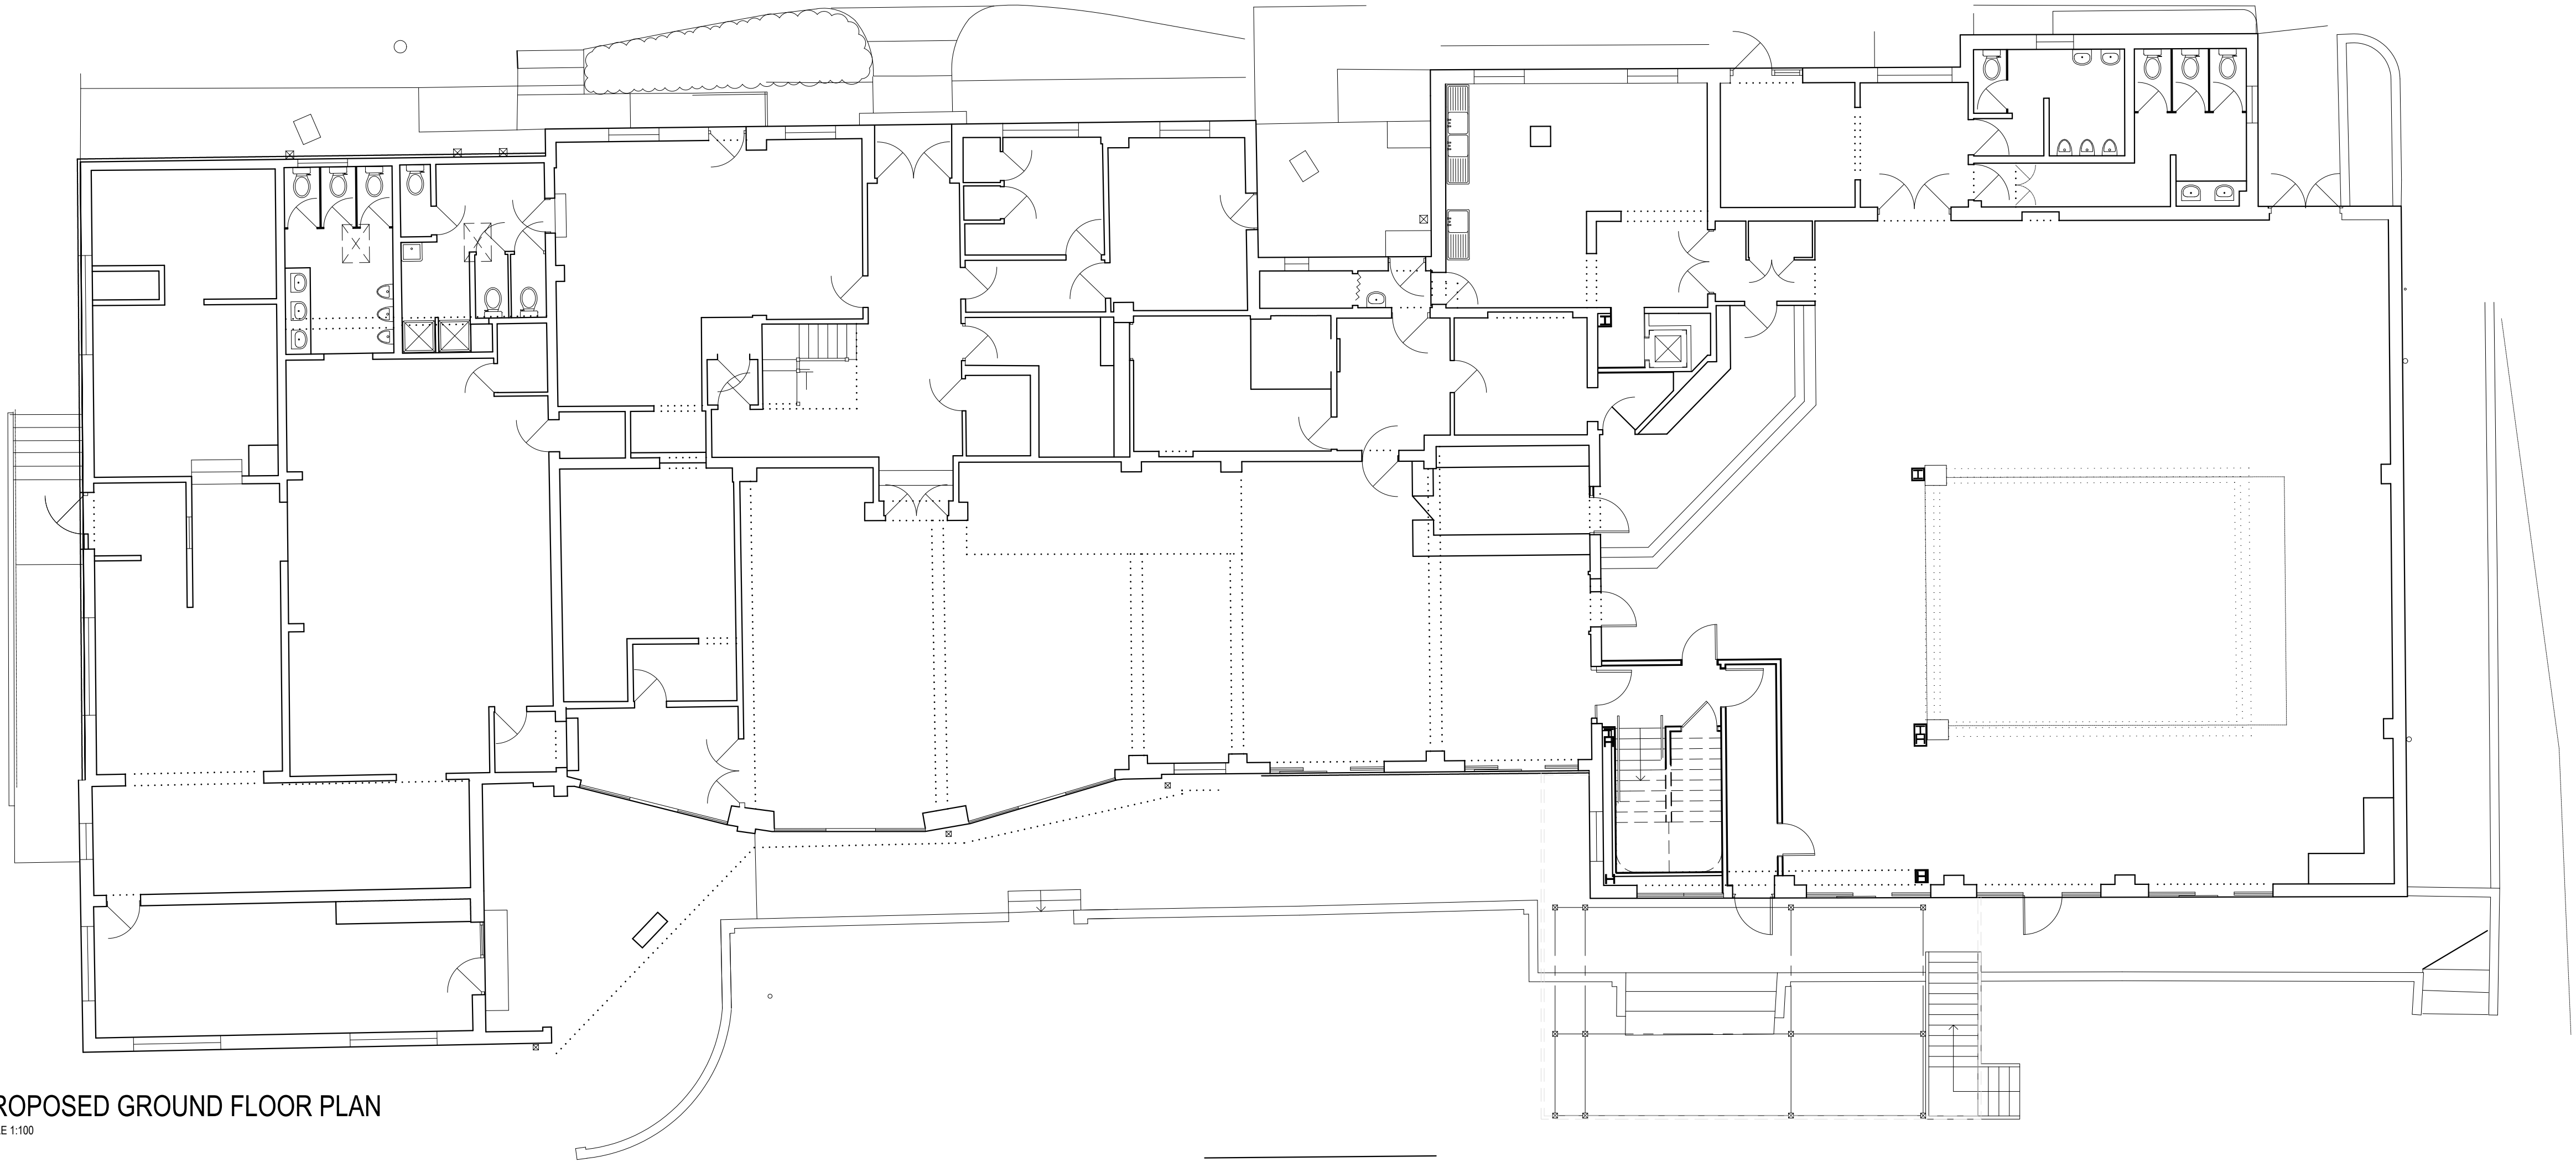

PROPOSED GROUND FLOOR PLAN
SCALE 1:100

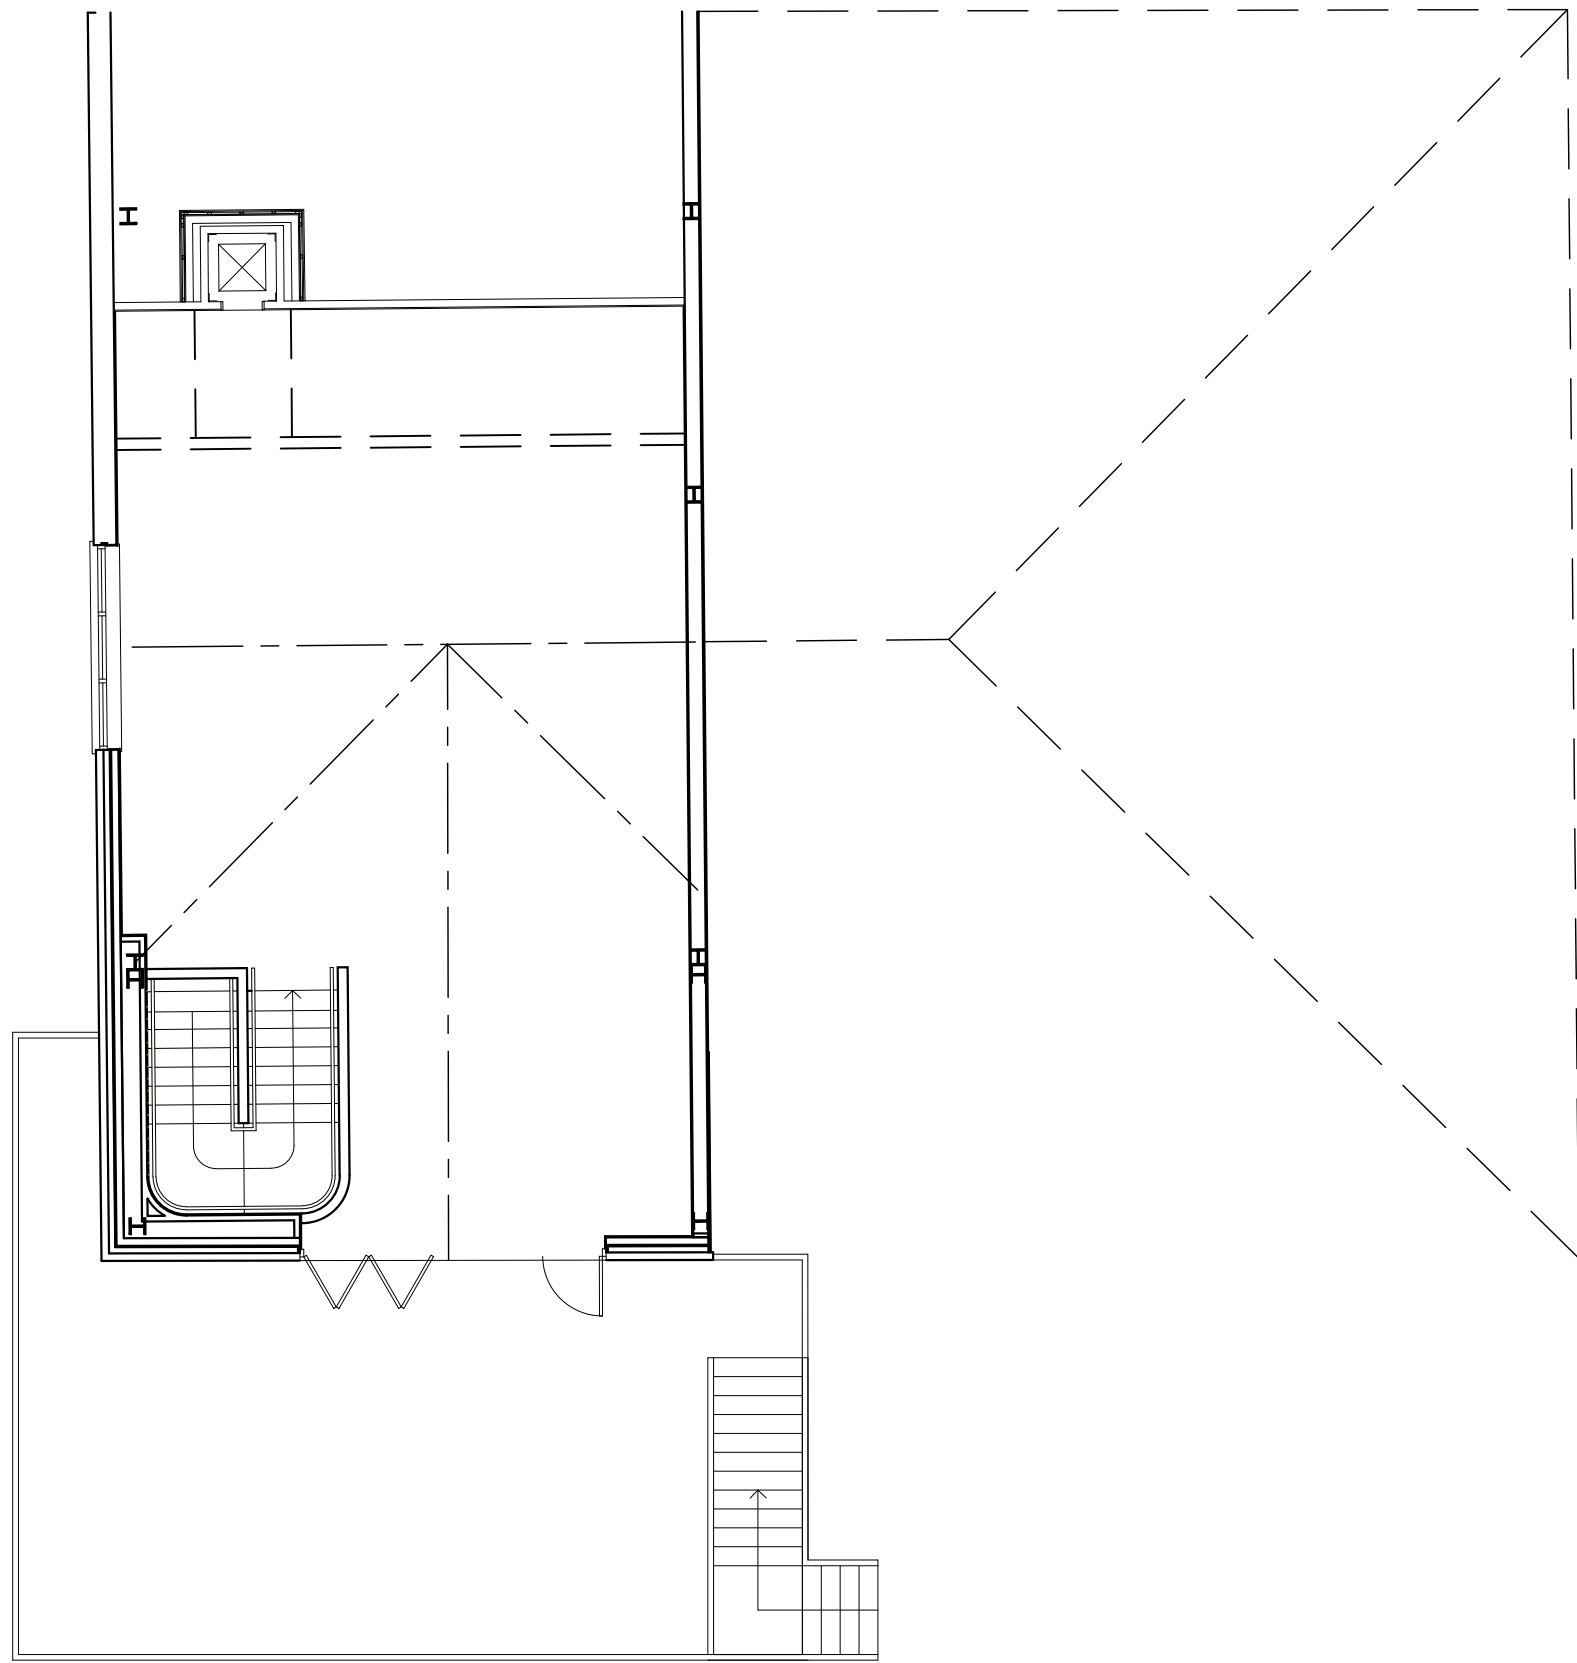

PROPOSED SECOND FLOOR PLAN
SCALE 1:100

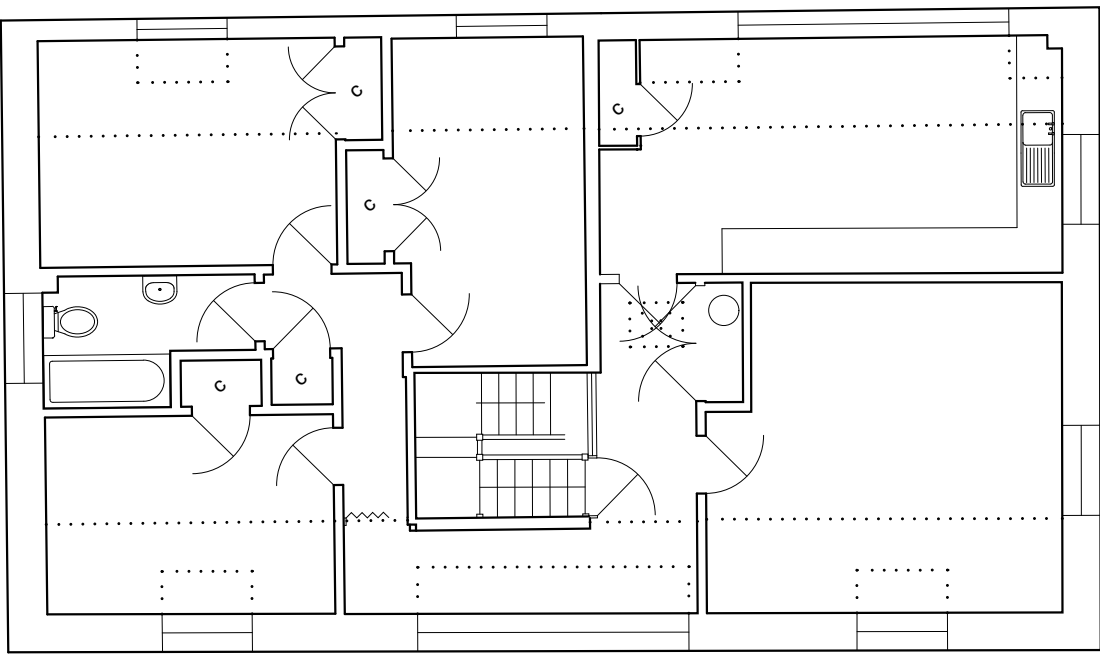

PROPOSED FIRST FLOOR PLAN
SCALE 1:100

NOTE:
OTHER THAN FOR THE PURPOSES OF PLANNING, DO NOT SCALE THESE DRAWINGS. USE WRITTEN DIMENSIONS ONLY. ALL DIMENSIONS TO BE CHECKED ON SITE PRIOR TO COMMENCEMENT OF WORK.
THIS DRAWING IS THE COPYRIGHT OF **SIMPSON HILDER ASSOCIATES** LIMITED AND MAY NOT BE REPRODUCED, COPIED OR ALTERED IN ANY WAY WITHOUT WRITTEN AUTHORITY



REVISION CLOUD



TO BE CONFIRMED

Rev	Date	Description	By	Chk
 SIMPSON HILDER Chartered Architects 023 8028 3798 simpsonhilder.co.uk				
Project SALISBURY & SOUTH WILTS GOLF CLUB NETHERHAMPTON ROAD SALISBURY SP2 8PR				
Description PROPOSED GROUND, FIRST & SECOND FLOOR PLAN				
PLANNING				
Drawn BL	Checked GL	Date FEBRUARY 2026	Revision	
Drawing No. 10131.103				
Original size 100mm (A1)				

