

50 TRINITY STREET

NOTES


THIS DRAWING IS THE COPYRIGHT OF THE ARCHITECTS AND MAY NOT BE REPRODUCED WITHOUT PERMISSION

THE CONTRACTOR IS RESPONSIBLE FOR CHECKING DIMENSIONS,
TOLERANCES AND REFERENCE. ANY DISCREPANCIES TO BE
CHECKED WITH THE ARCHITECT BEFORE PROCEEDING WITH THE
WORKS

WHERE AN ITEM IS COVERED BY DRAWINGS TO DIFFERENT SCALES, THE LARGER SCALE DRAWING IS TO BE WORKED TO


DO NOT SCALE FROM DRAWING, FIGURED DIMENSIONS TO BE
WORKED TO AT ALL TIMES

ALL WORK AND MATERIALS TO BE IN ACCORDANCE WITH THE BUILDING REGULATIONS AND TO COMPLY WITH THE RELEVANT CODES OF PRACTICE AND BRITISH STANDARDS

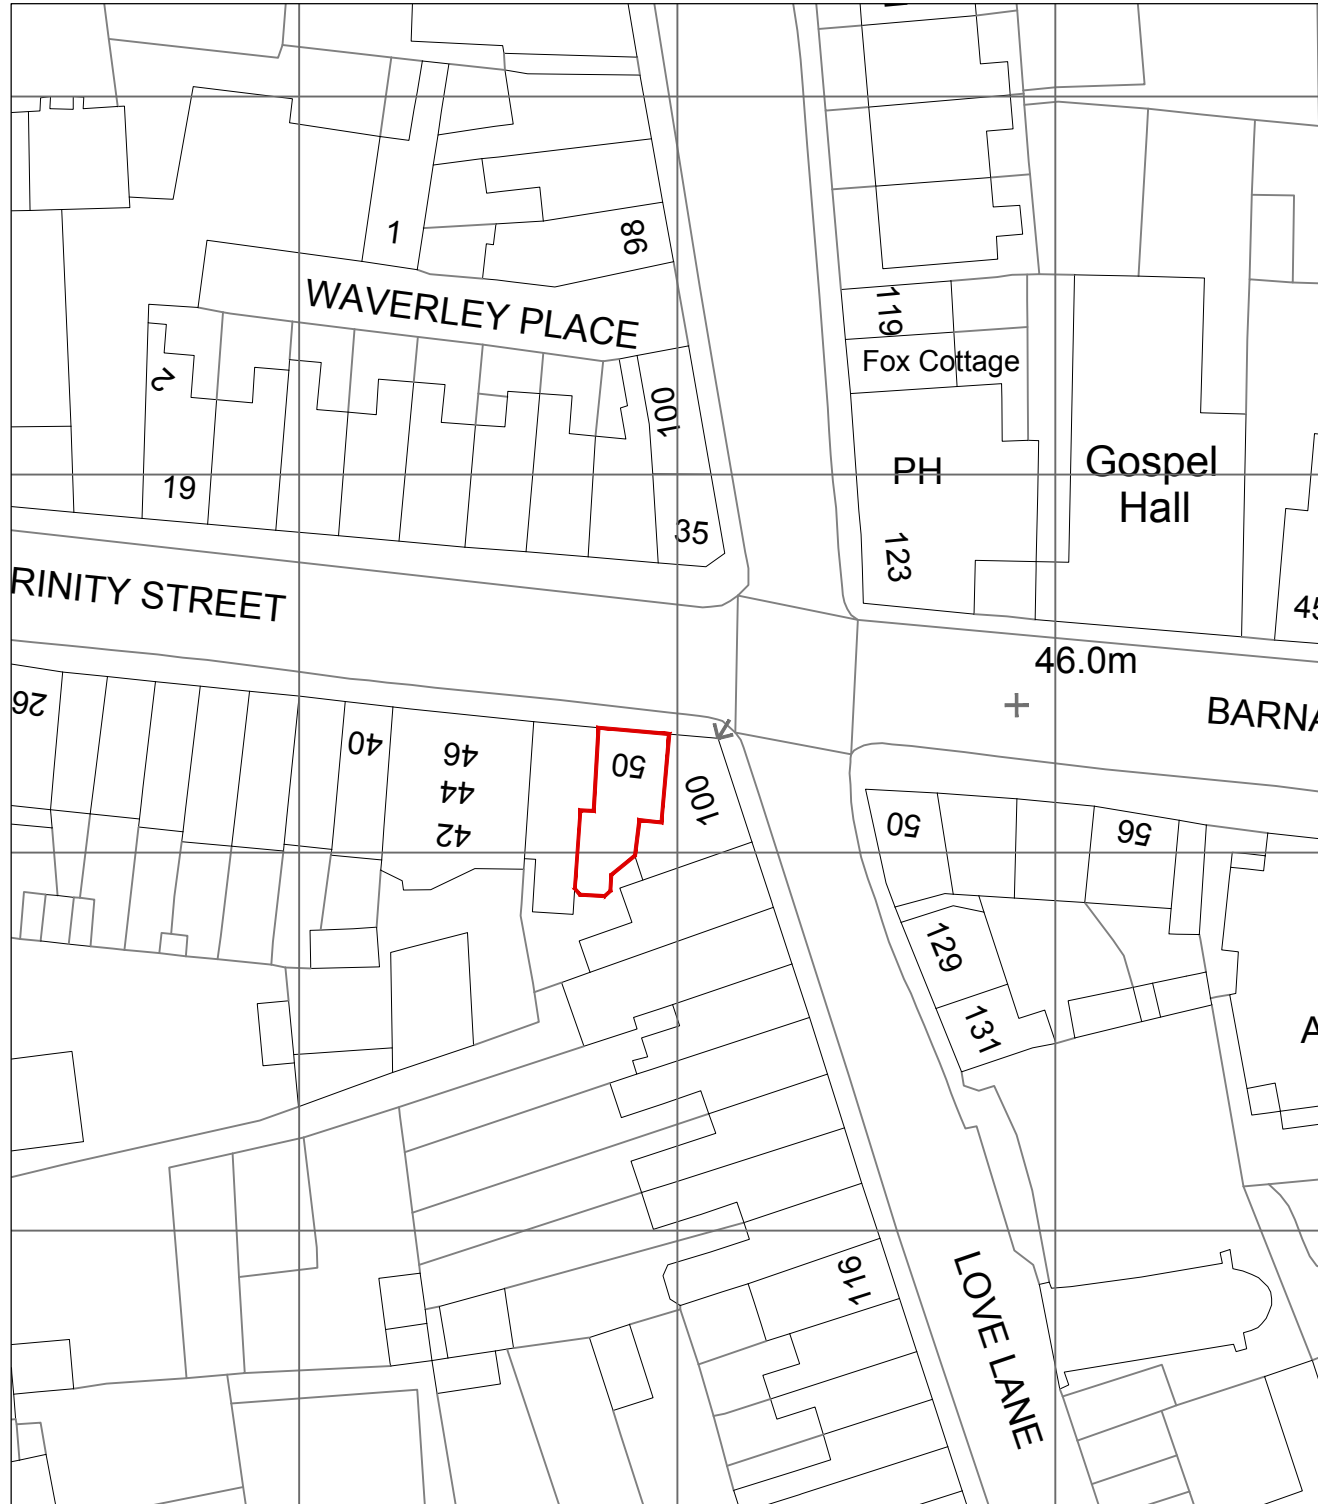


1 SITE PLAN - PROPOSED

scale 1:500

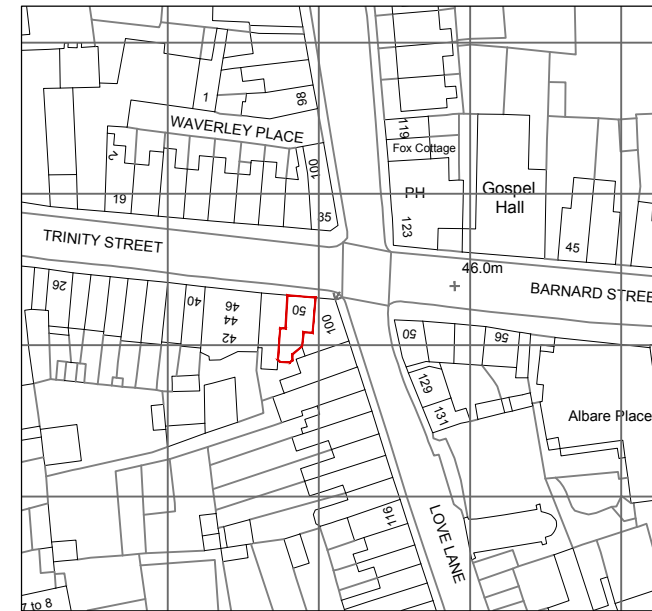

2 LOCATION PLAN - PROPOSED

scale 1:1250

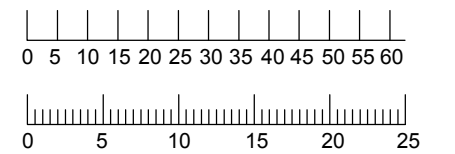

DETAILS					
			DATE	REVISION	
-			-	-	

PLANNING

PROJECT

SITE AND LOCATION PLAN- PROPOSED

PROPOSED ALTERATIONS AND ADDITIONS AT
50 TRINITY STREET, SALISBURY, WILTSHIRE SP1
2BD

DATE	CLIENT	
DEC 2025	MR N. CHINNOCK	
SCALE	DRAWING NO.	REVISION
1:100 @A3	2513/02/01/01	-

MAD minutiae
ARCHITECTURAL DESIGN
Phone: 07540103085 | Email: andy_willson@aol.com

Phone: 07540103085 | Email: andy_willson@aol.com