




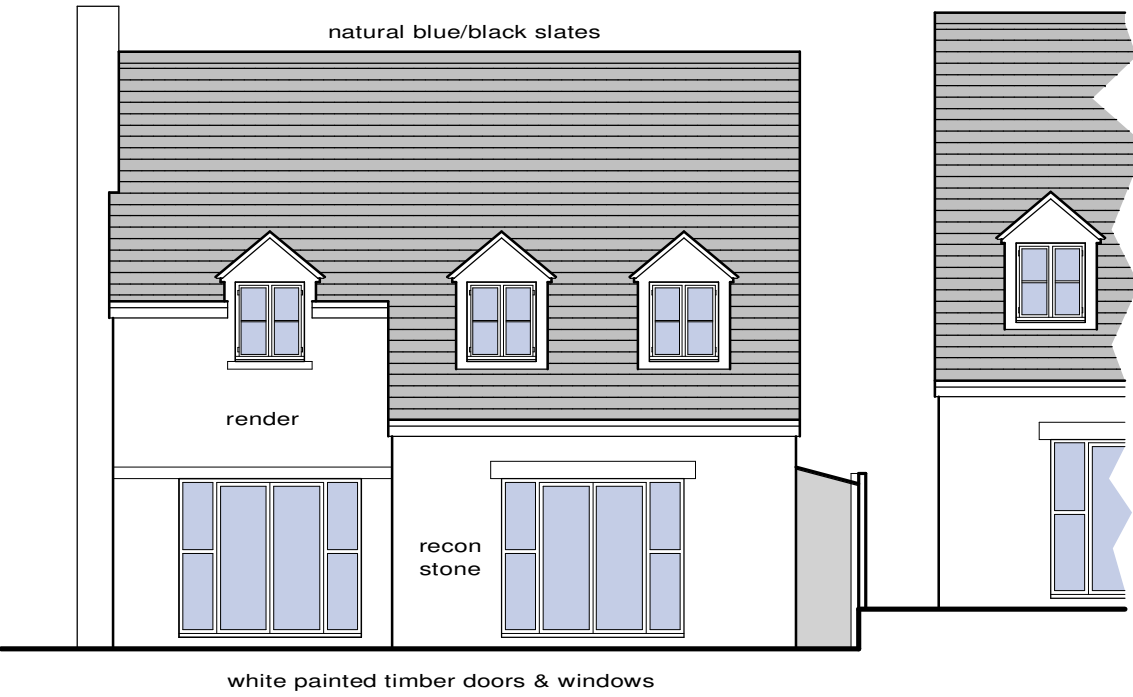

EXISTING REAR ELEVATION 1:100

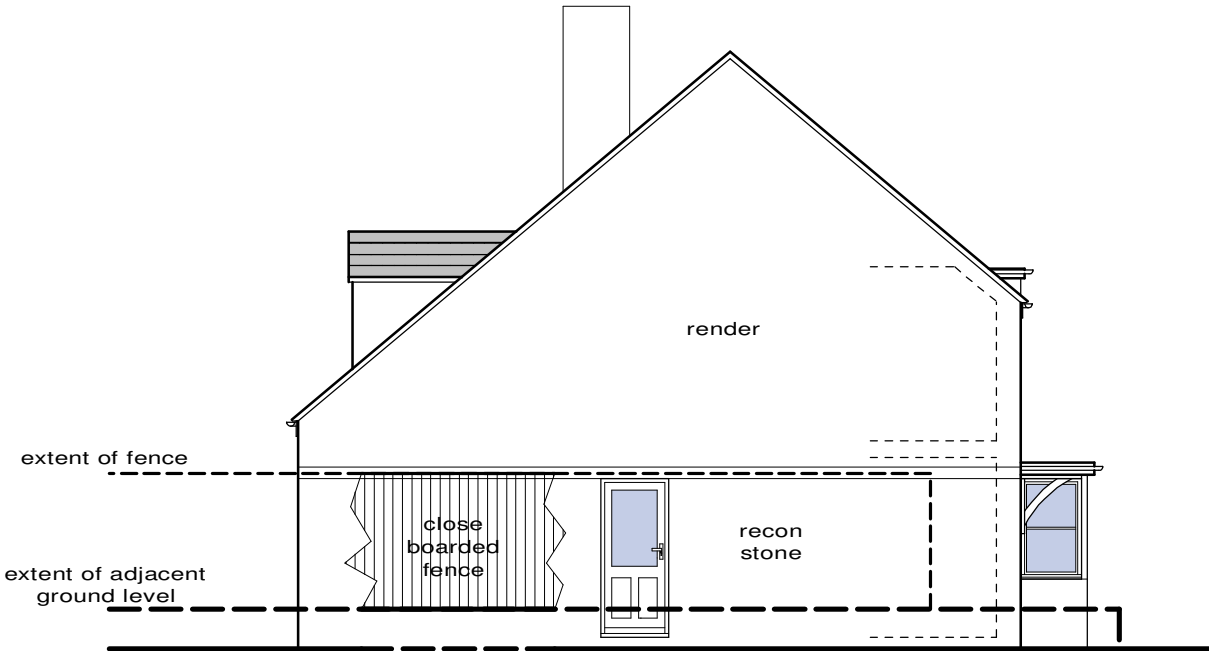


EXISTING SIDE ELEVATION 1:100

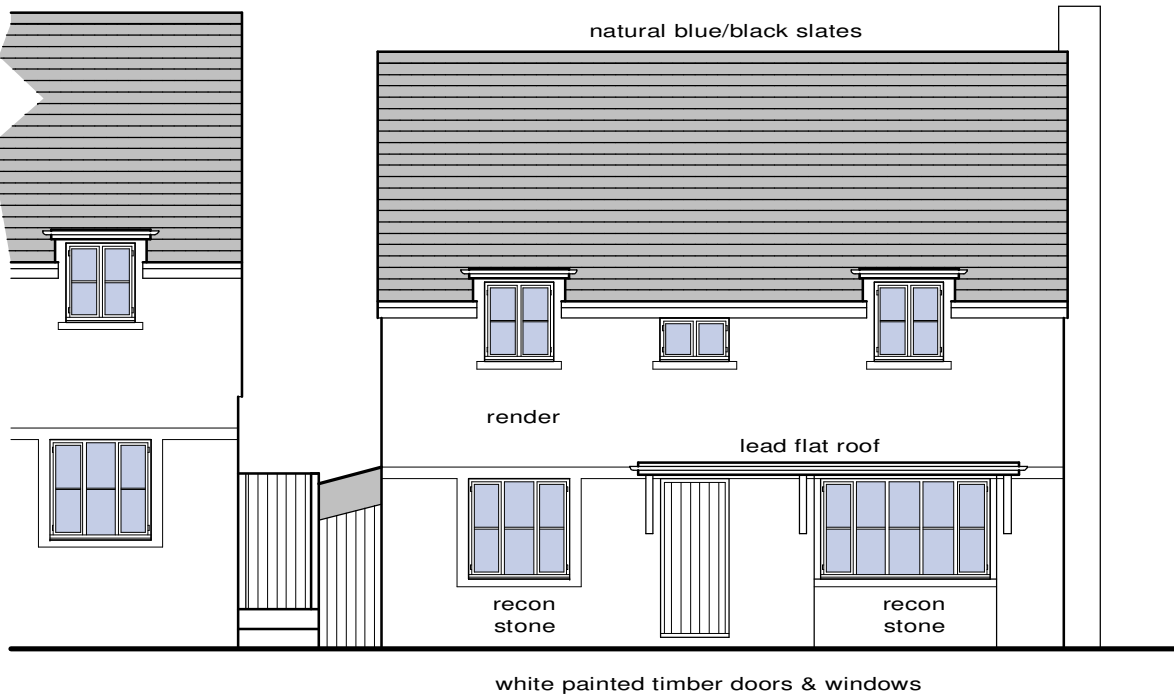


EXISTING FRONT ELEVATION 1:100

1.2m @ 1:20
6.0m @ 1:100
30.0m @ 1:500


3.0m @ 1:50
12.0m @ 1:200
75.0m @ 1:1250

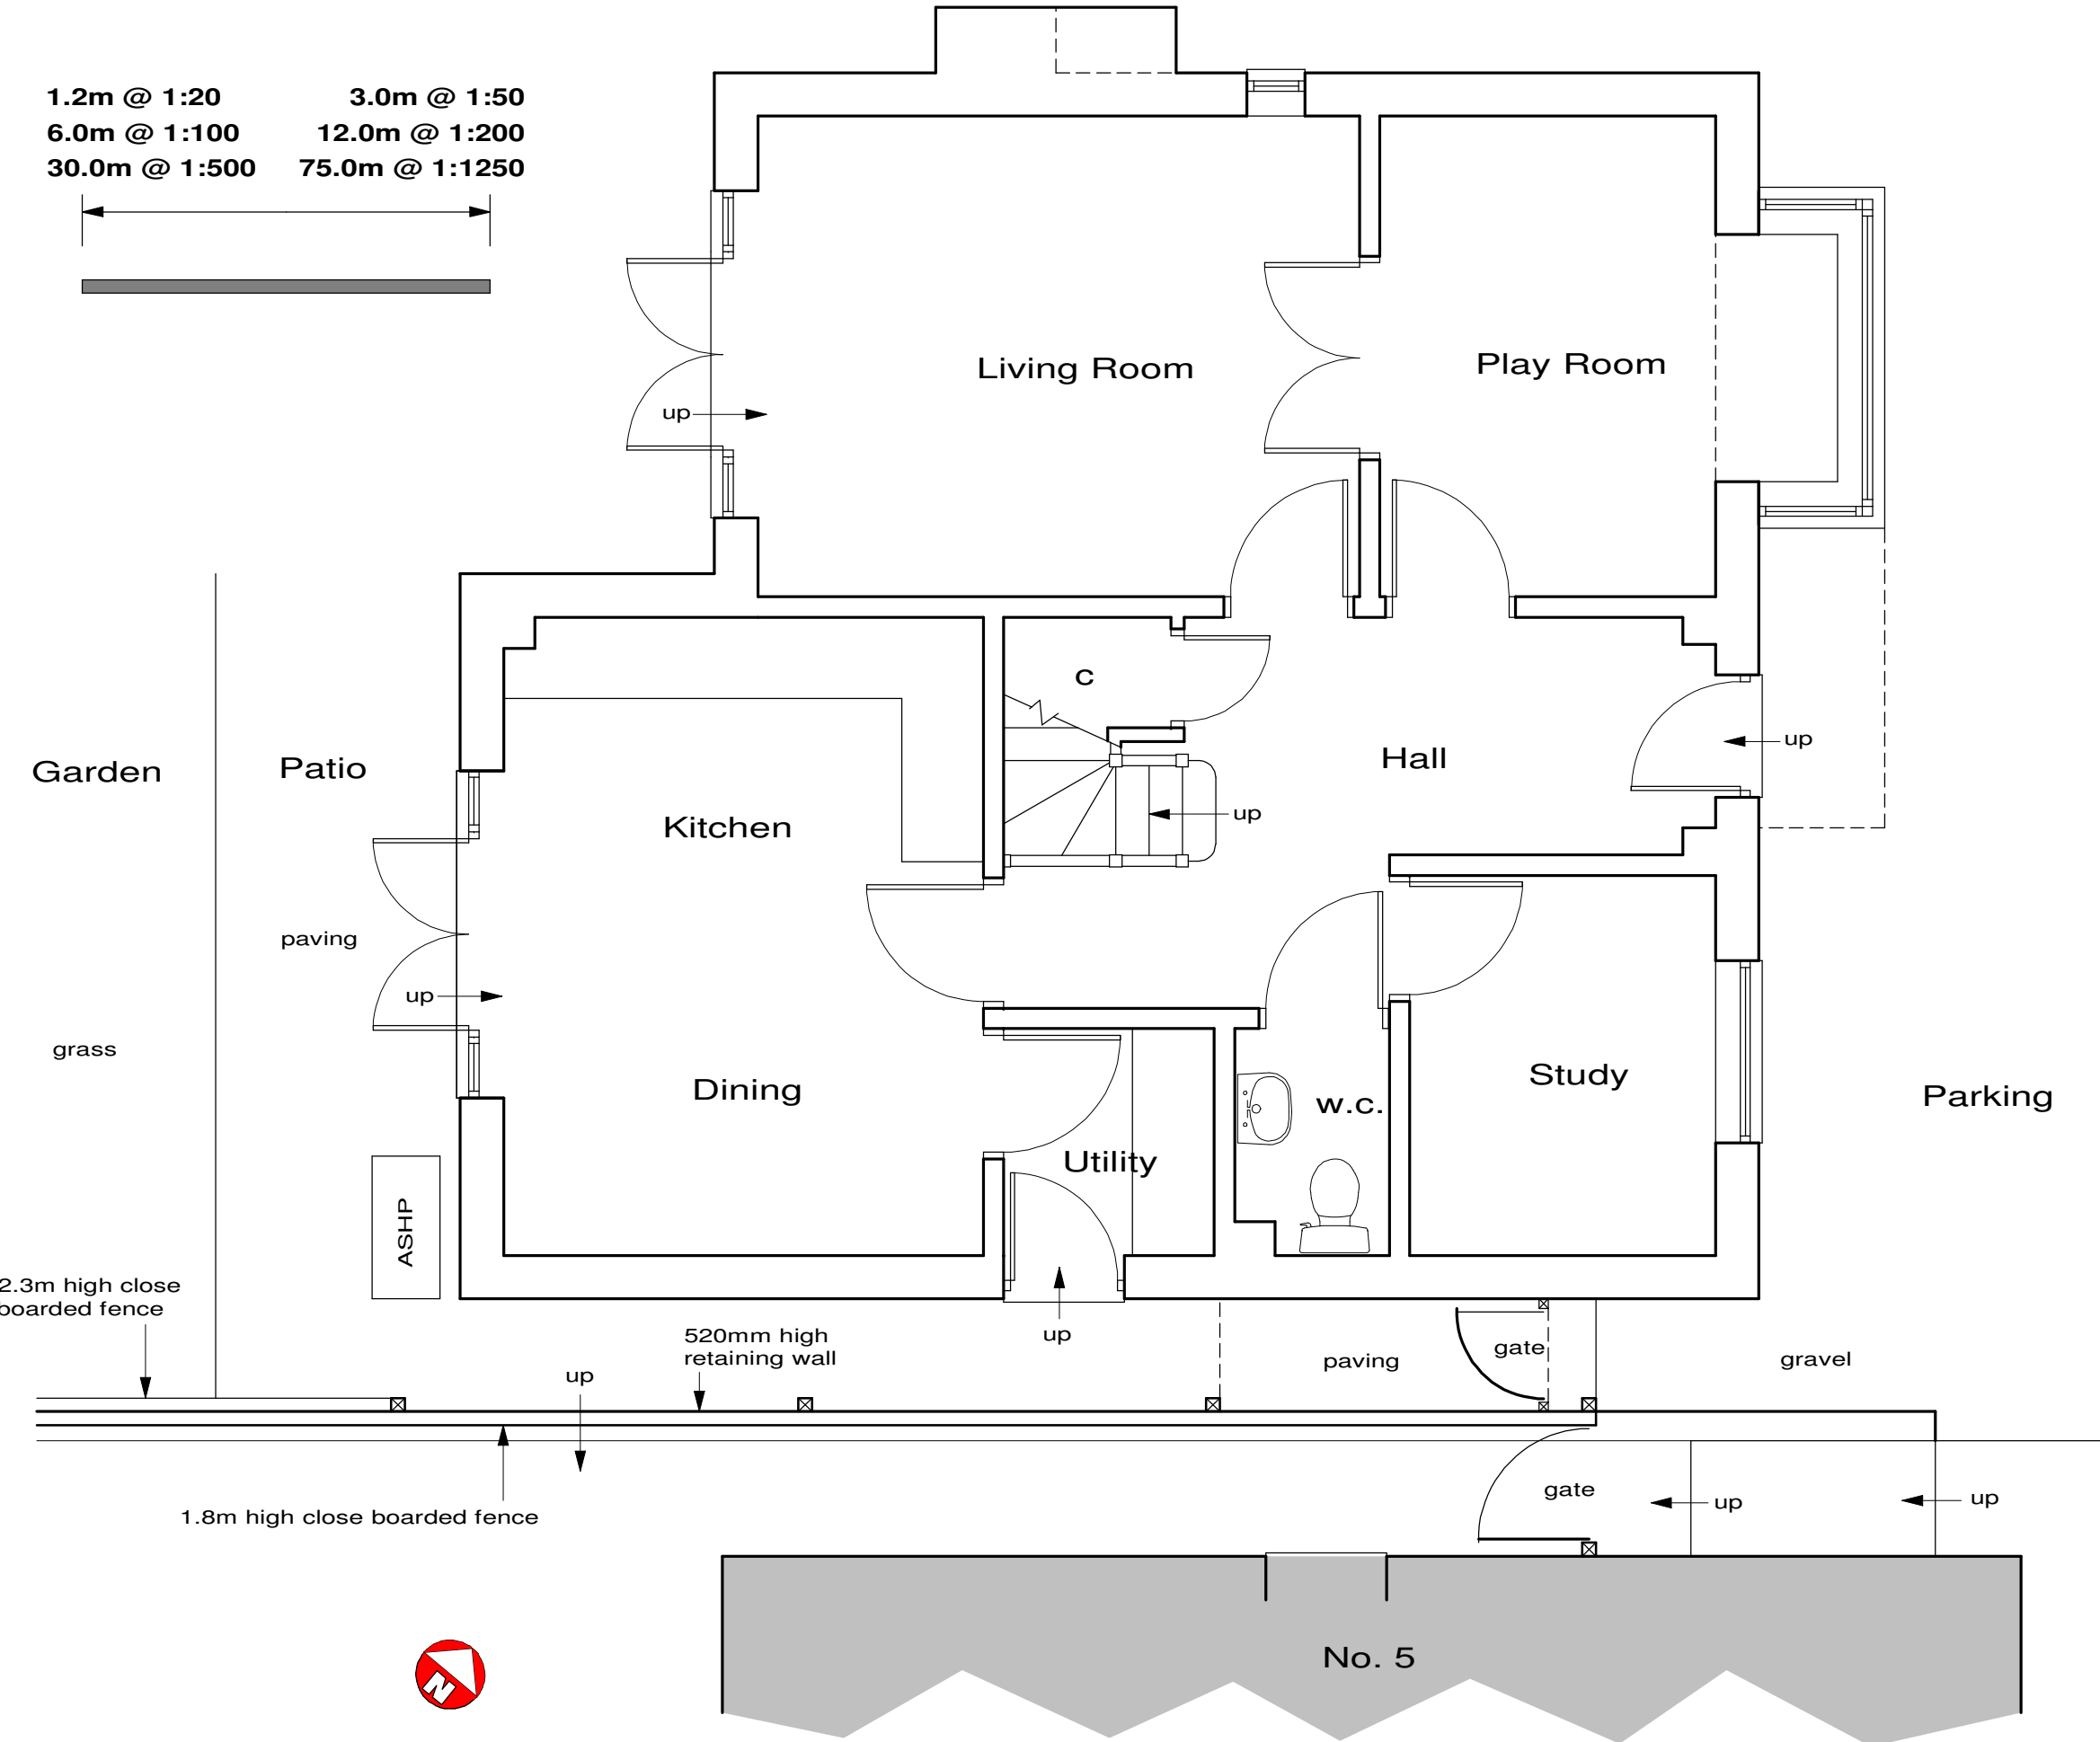


EXISTING GROUND FLOOR/PART SITE PLAN 1:50

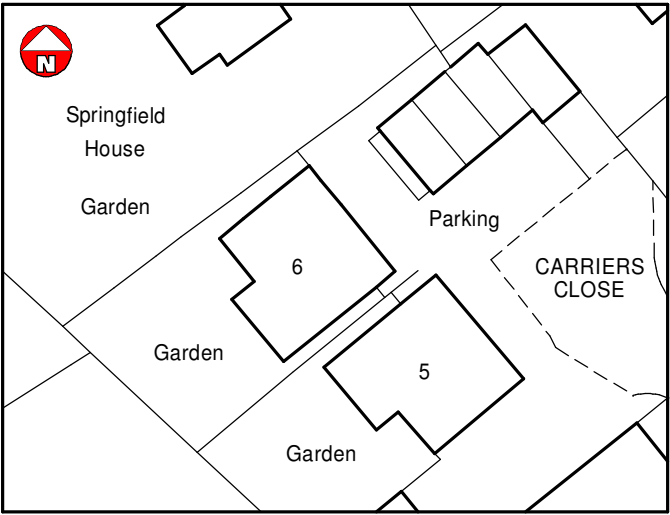

EXISTING SITE BLOCK PLAN 1:500

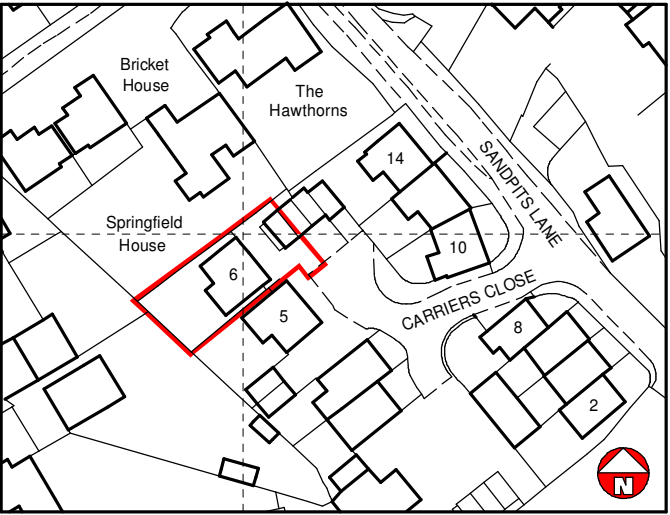

LOCATION PLAN 1:1250

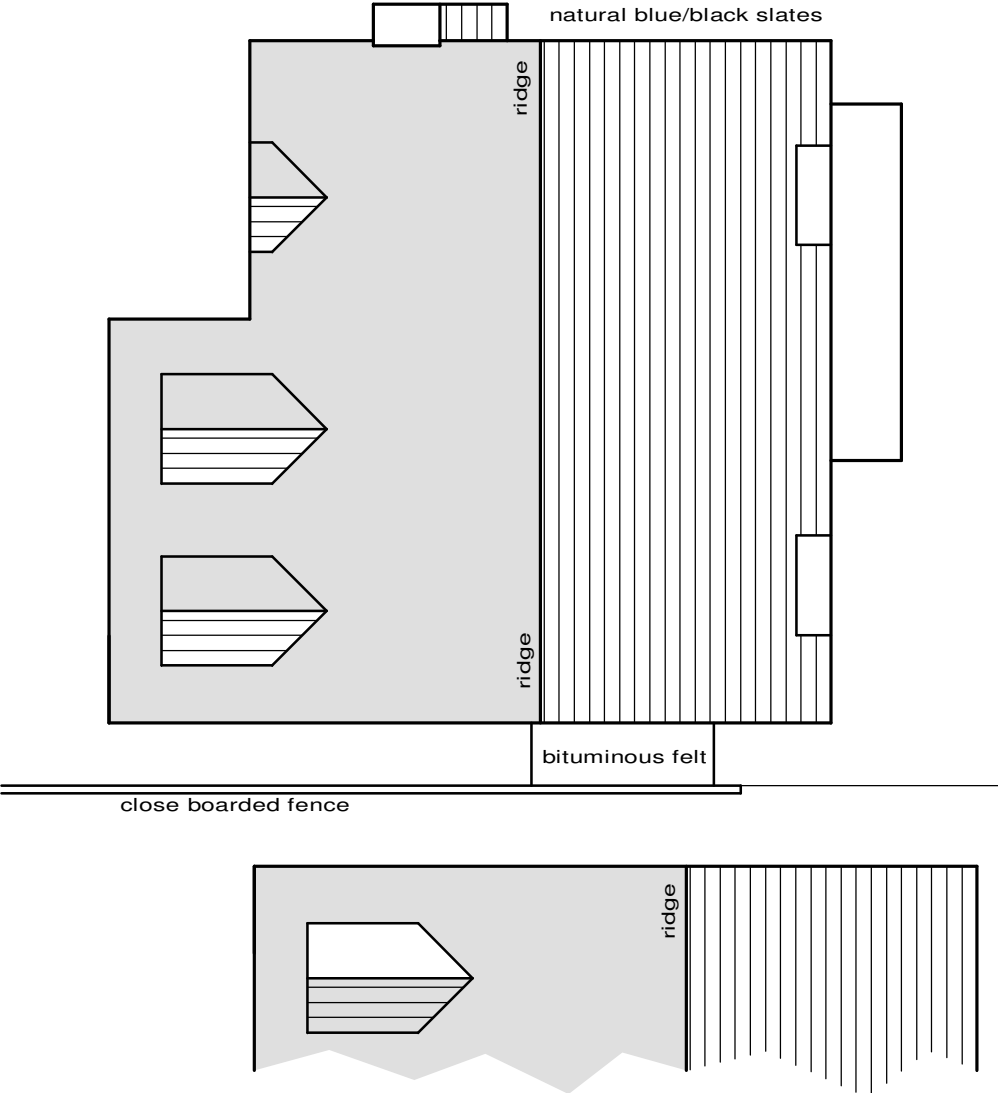

EXISTING ROOF PLAN 1:100

Revision	Description	Date
CLIENT:		
Mr & Mrs Pasco		
LOCATION:		
6 Carriers Close, Sherston, Glos.		
TITLE:		
EXISTING SURVEY DETAILS Plans & Elevations		
DANIEL STEWART ARCHITECTURAL SERVICES LTD		
Web: www.danstewart.co.uk		
Email: info@danstewart.co.uk		
This drawing is COPYRIGHT ©		
Date:	Scale:	
2/26	1:50 & 1:100 at A1	
Project No:	Dwg No:	Rev:
2814	1	