


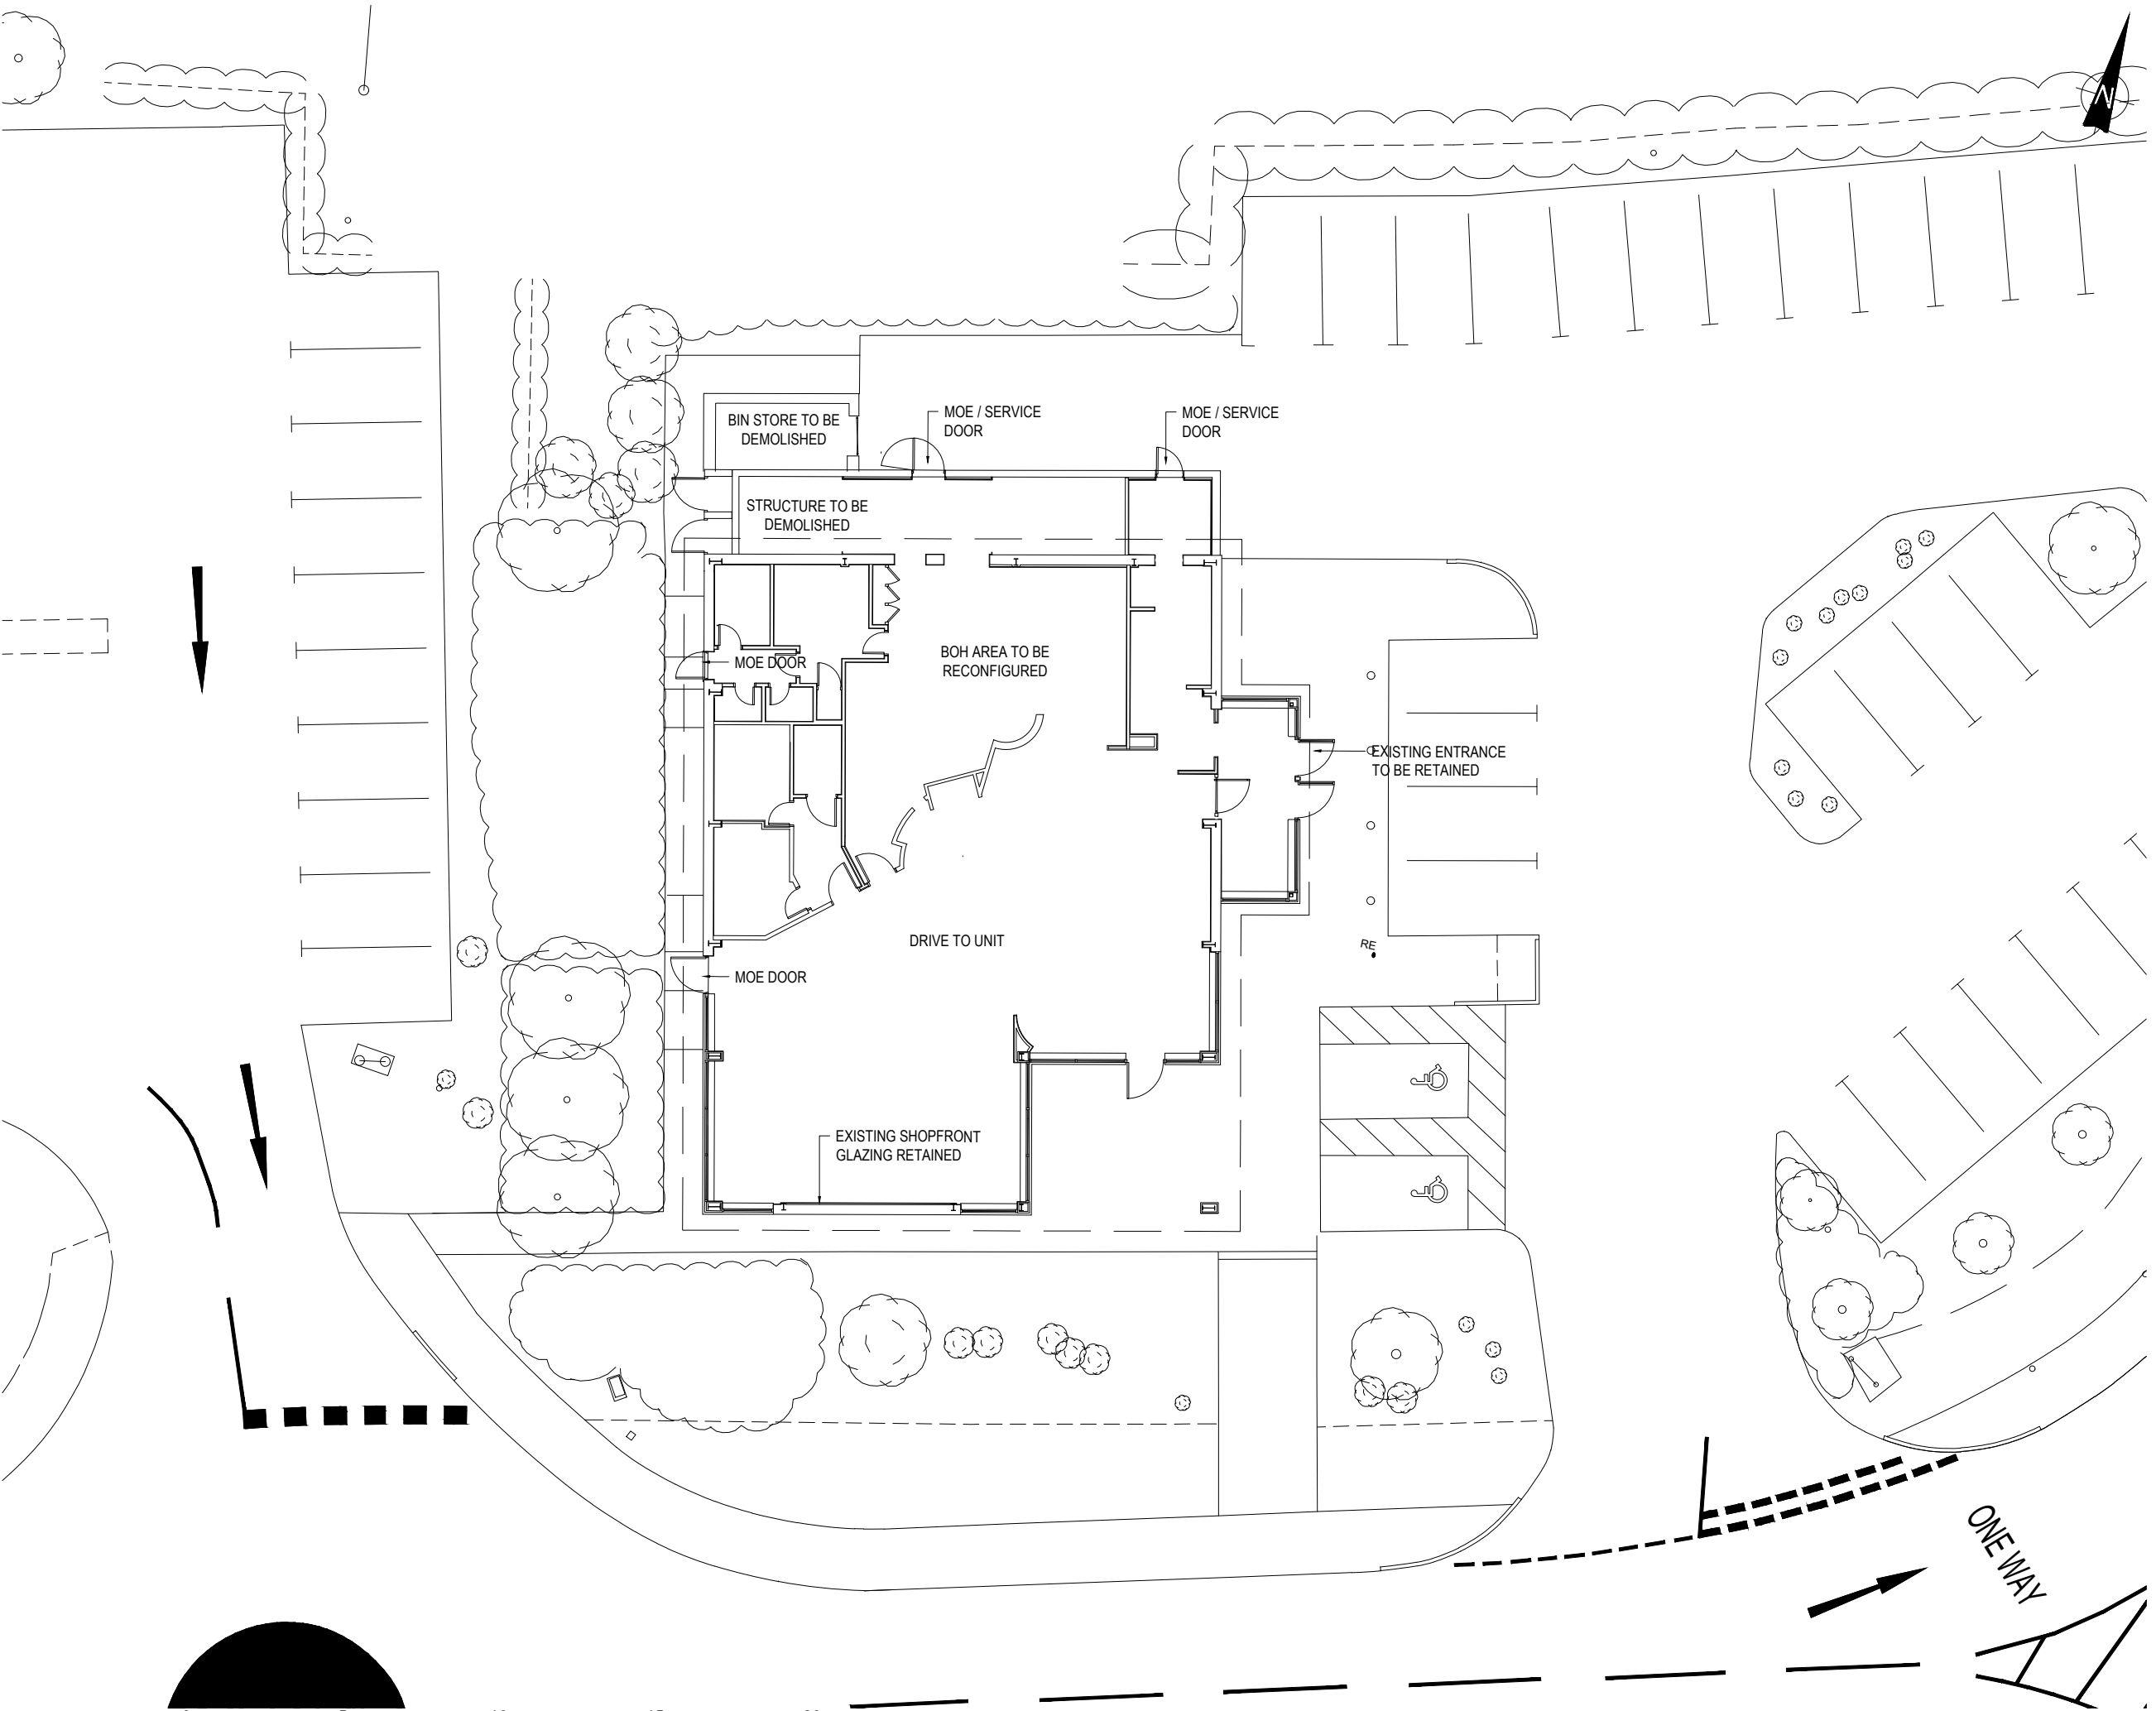

Copyright of this drawing is the property of Urban Edge Architecture Limited. It must not be reproduced or amended nor used in the execution of any works whether in conjunction with the proposed works for which it is prepared or otherwise without the express consent in writing of Urban Edge Architecture Limited.

Urban Edge Architecture Limited
One Scotgate Mews, Scotgate,
Stamford, Lincolnshire, PE9 2FX.

Tel. ++44 (0)1780 755 665
Fax. ++44 (0)1780 755 360

THIS DRAWING IS FOR PLANNING ONLY AND IS NOT TO BE USED FOR TENDER OR CONSTRUCTION

DRAWING TO BE READ IN COLOUR

P01	REVISED FOR PLANNING	AS	12/01/26
P00	FOR PLANNING	SS	09/01/25
Rev No	Description	Drawn By	Date



Client
LONDON INVESTMENT HOLDINGS LTD

Project
**SOLSTICE PARK, AMESBURY
DRIVE THRU LANE**

Drawing
**GROUND FLOOR PLAN
AS EXISTING**

Issue Purpose PLANNING					
UE Proj No	Scale	Date	Drawn	Status	Revision
2879	1:200 @A3	NOV 24	SS	-	P01
Project - Organisation - Volume/System - Level - Type - Role - Number 2879-URB-ZZ-00-DR-A-208102					

