


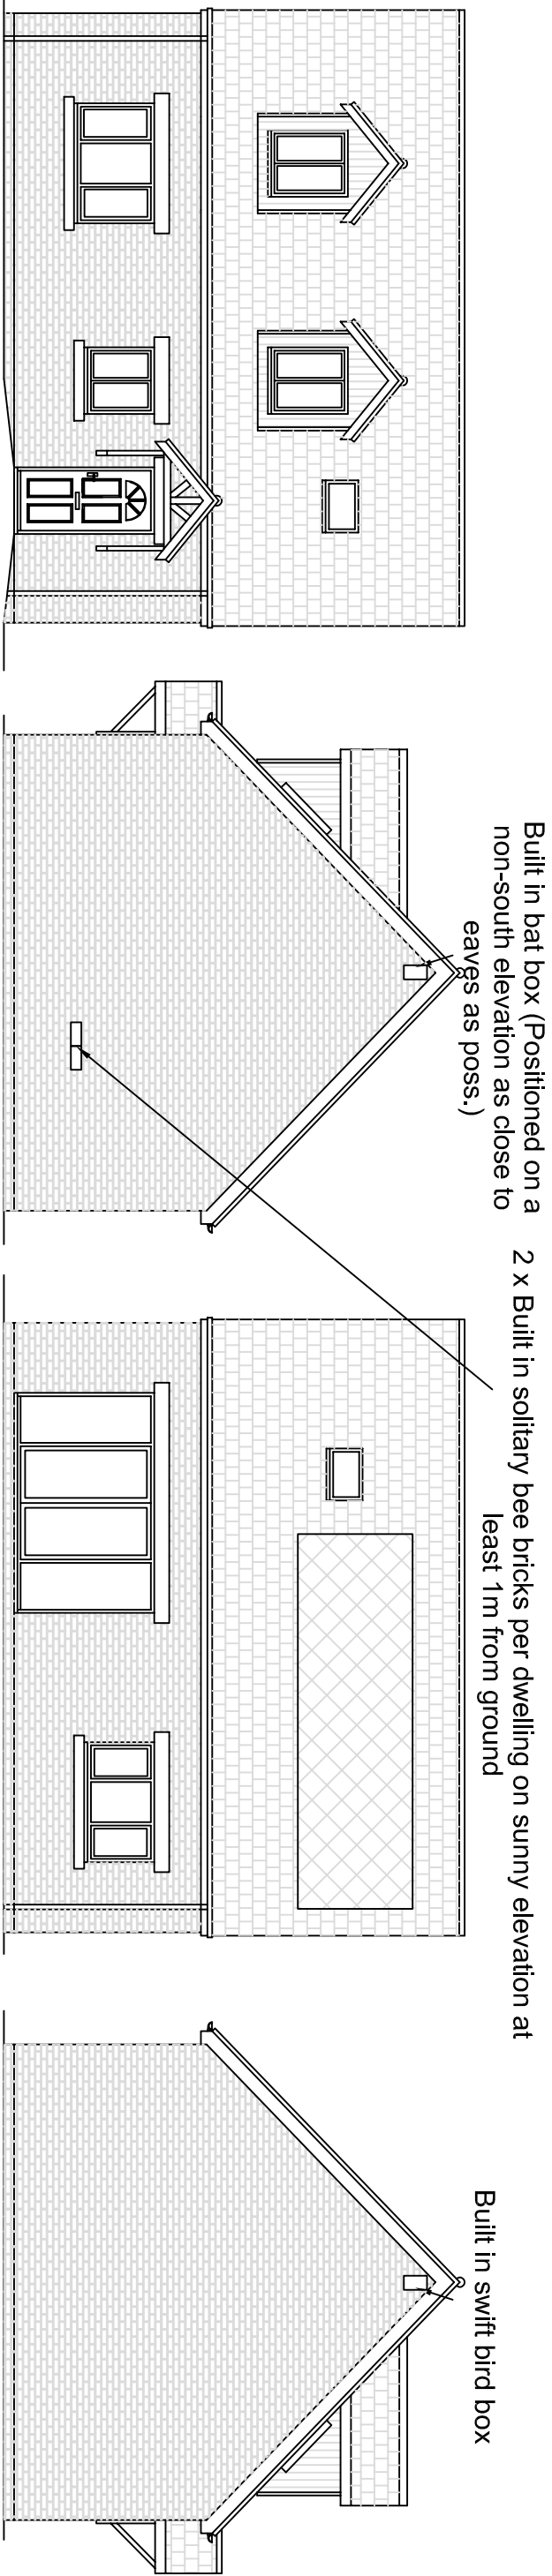


Proposed Front (North) Elevation 1:100

Proposed Side (West) Elevation 1:100


Proposed Rear (South) Elevation 1:100

Proposed Side (East) Elevation 1:100


Building Materials:-
Walls:- Red brick to be similar to 115 Station Road with bath stone colour reeon headers and cills
Roof:- Slate effect tile, blackgrey colour, Anthracite clad dormers, Built in solar photovoltaic panels
Windows & Doors:- Anthracite upvc
Rainwater Goods:- Upvc

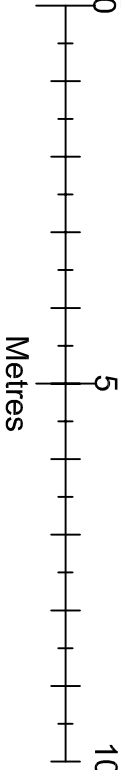


Metres

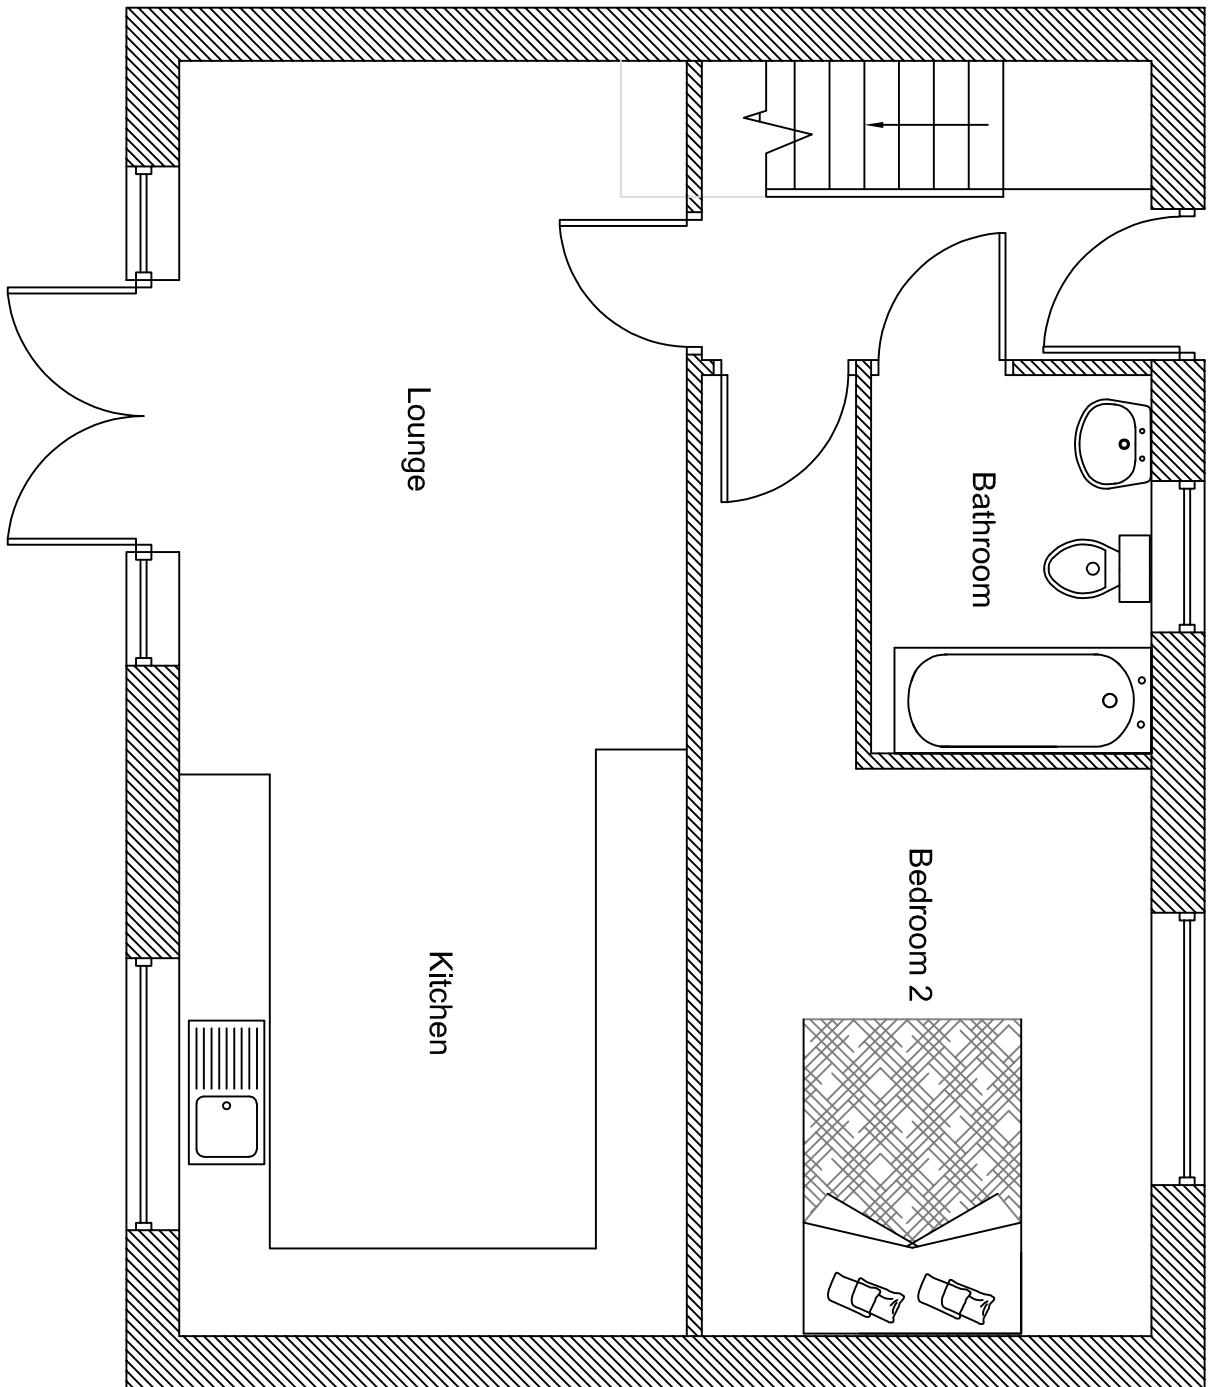


Proposed Ground Floor Plan 1:50

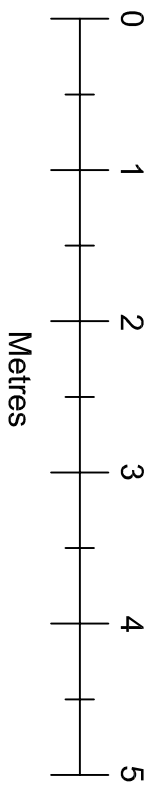

Metres

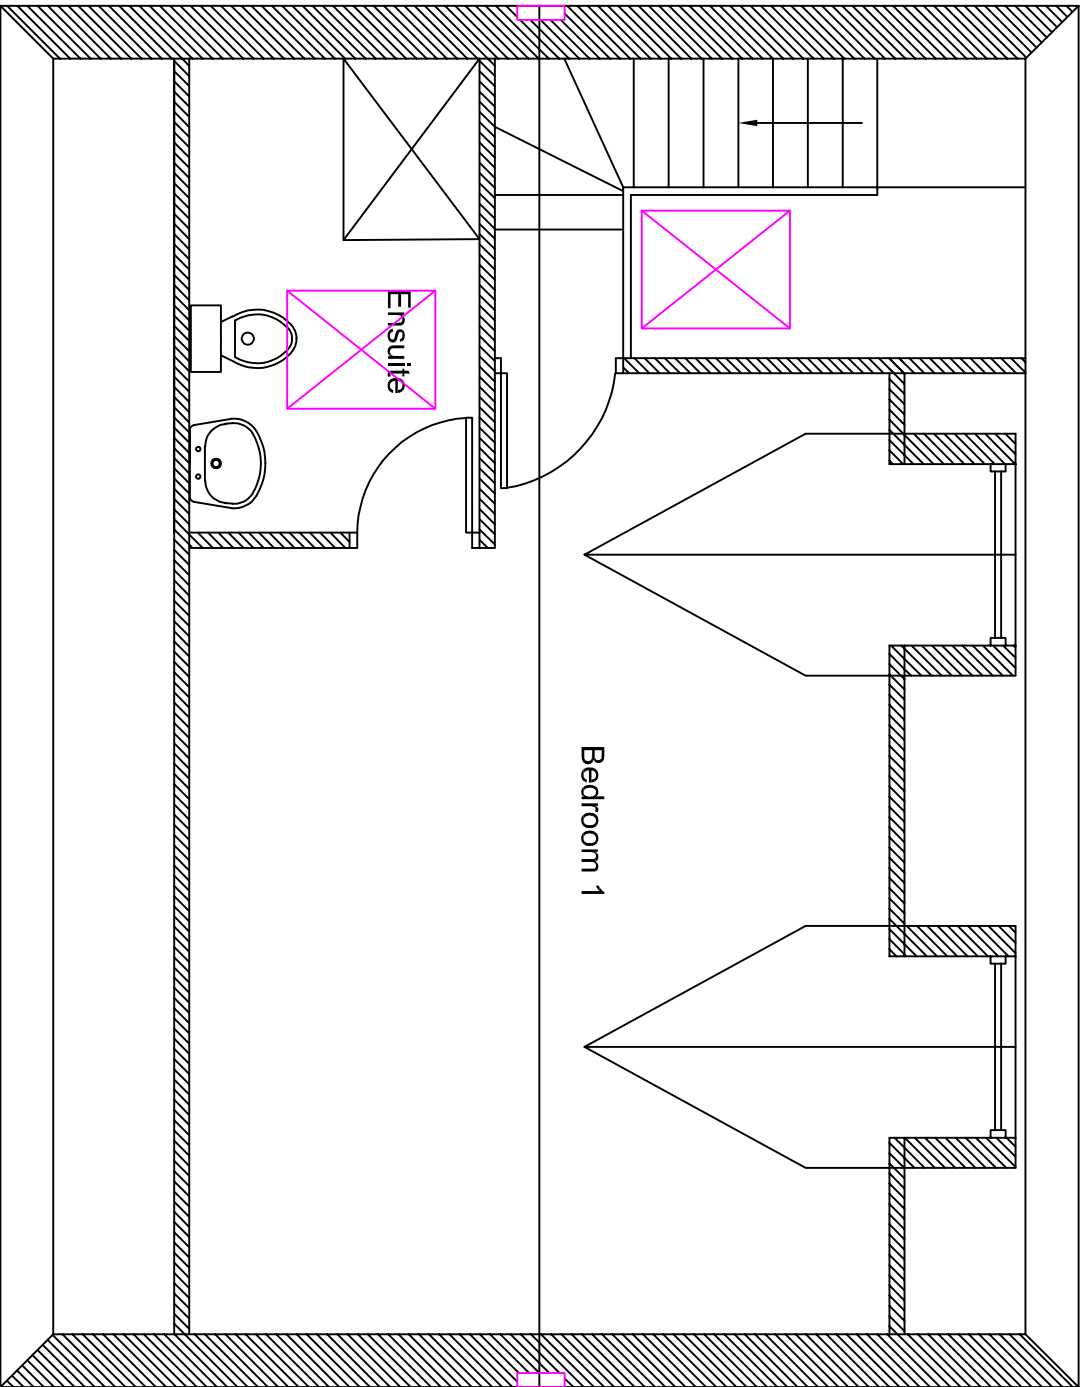

Proposed First Floor Plan 1:50

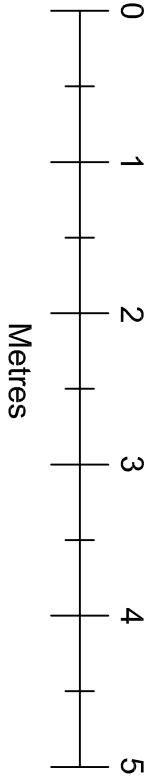

Metres

Drawn by	A Harlow & Son 01225 938329		
Proposed New Dwelling for			
Mr R Abbott at			
115 Station Road			
Westbury			
Wiltshire			
BA13 4HN			
A1 Papersize			
Scale	1:100, 1:50		Drawing No AH2025/80
Date	12th Feb 2026		Sheet 2 of 2