



50 TRINITY STREET

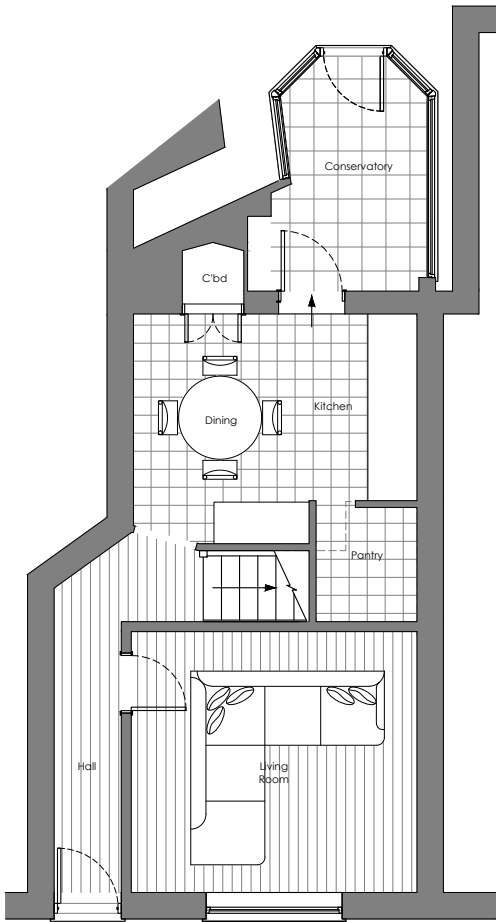

1 GROUND FLOOR PLAN - EXISTING
scale 1:100

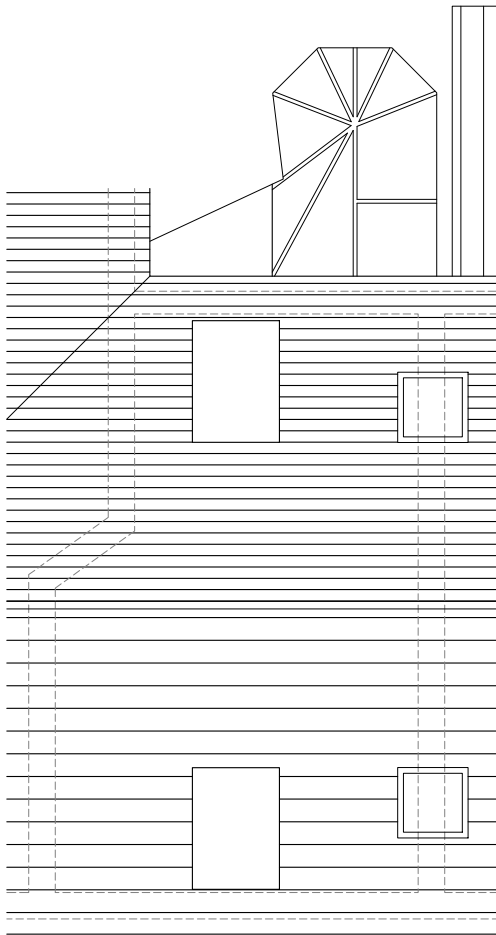

2 ROOF PLAN - EXISTING
scale 1:100

NOTES


THIS DRAWING IS THE COPYRIGHT OF THE ARCHITECTS AND MAY NOT BE REPRODUCED WITHOUT PERMISSION

THE CONTRACTOR IS RESPONSIBLE FOR CHECKING DIMENSIONS, TOLERANCES AND REFERENCE. ANY DISCREPANCIES TO BE CHECKED WITH THE ARCHITECT BEFORE PROCEEDING WITH THE WORKS

WHERE AN ITEM IS COVERED BY DRAWINGS TO DIFFERENT SCALES, THE LARGER SCALE DRAWING IS TO BE WORKED TO

DO NOT SCALE FROM DRAWING, FIGURED DIMENSIONS TO BE WORKED TO AT ALL TIMES

ALL WORK AND MATERIALS TO BE IN ACCORDANCE WITH THE BUILDING REGULATIONS AND TO COMPLY WITH THE RELEVANT CODES OF PRACTICE AND BRITISH STANDARDS

 

DETAILS	DATE	REVISION

PLANNING

PROJECT		
PLANS - EXISTING		
PROPOSED ALTERATIONS AND ADDITIONS AT 50 TRINITY STREET, SALISBURY, WILTSHIRE SP1 2BD		
DATE	CLIENT	
DEC 2025	MR N. CHINNOCK	
SCALE	DRAWING NO.	REVISION
1:100 @A3	2513/02/91/01	-