



THE OLD BAKEHOUSE, 21 TIMBER STREET,
CHIPPENHAM, WILTSHIRE, SN15 3BS
01249 404 004 info@armstrongarchitecture.co.uk


Armstrong Architecture Drawing Schedule:		
Drawing Number:	Drawing Description:	Revision:
AA/25/31/01	Existing Location Plan and Site Plan	-
AA/25/31/02	Existing Ground Floor Plan	-
AA/25/31/03	Existing Elevations	-
AA/25/31/11	Proposed Site Plan	-
AA/25/31/12	Proposed Ground Floor Plan	-
AA/25/31/13	Proposed Elevations	-

CLIENT:MR & MRS NOAKES

PROJECT:PROPOSED SINGLE STOREY
REAR EXTENSION TO REPLACE
CONSERVATORY TOGETHER WITH
INTERNAL RECONFIGURATION
AT 20 CASTLEHAVEN CLOSE,
CHIPPENHAM, WILTSHIRE, SN15 3TH


JOB REF.:AA / 25 / 31

* COPYRIGHT.
DO NOT SCALE EXCEPT FOR PLANNING PURPOSES.
CHECK ALL DIMENSIONS ON SITE.
THIS DRAWING IS ONLY TO BE USED ON THE SITE
FOR WHICH DESIGNED.

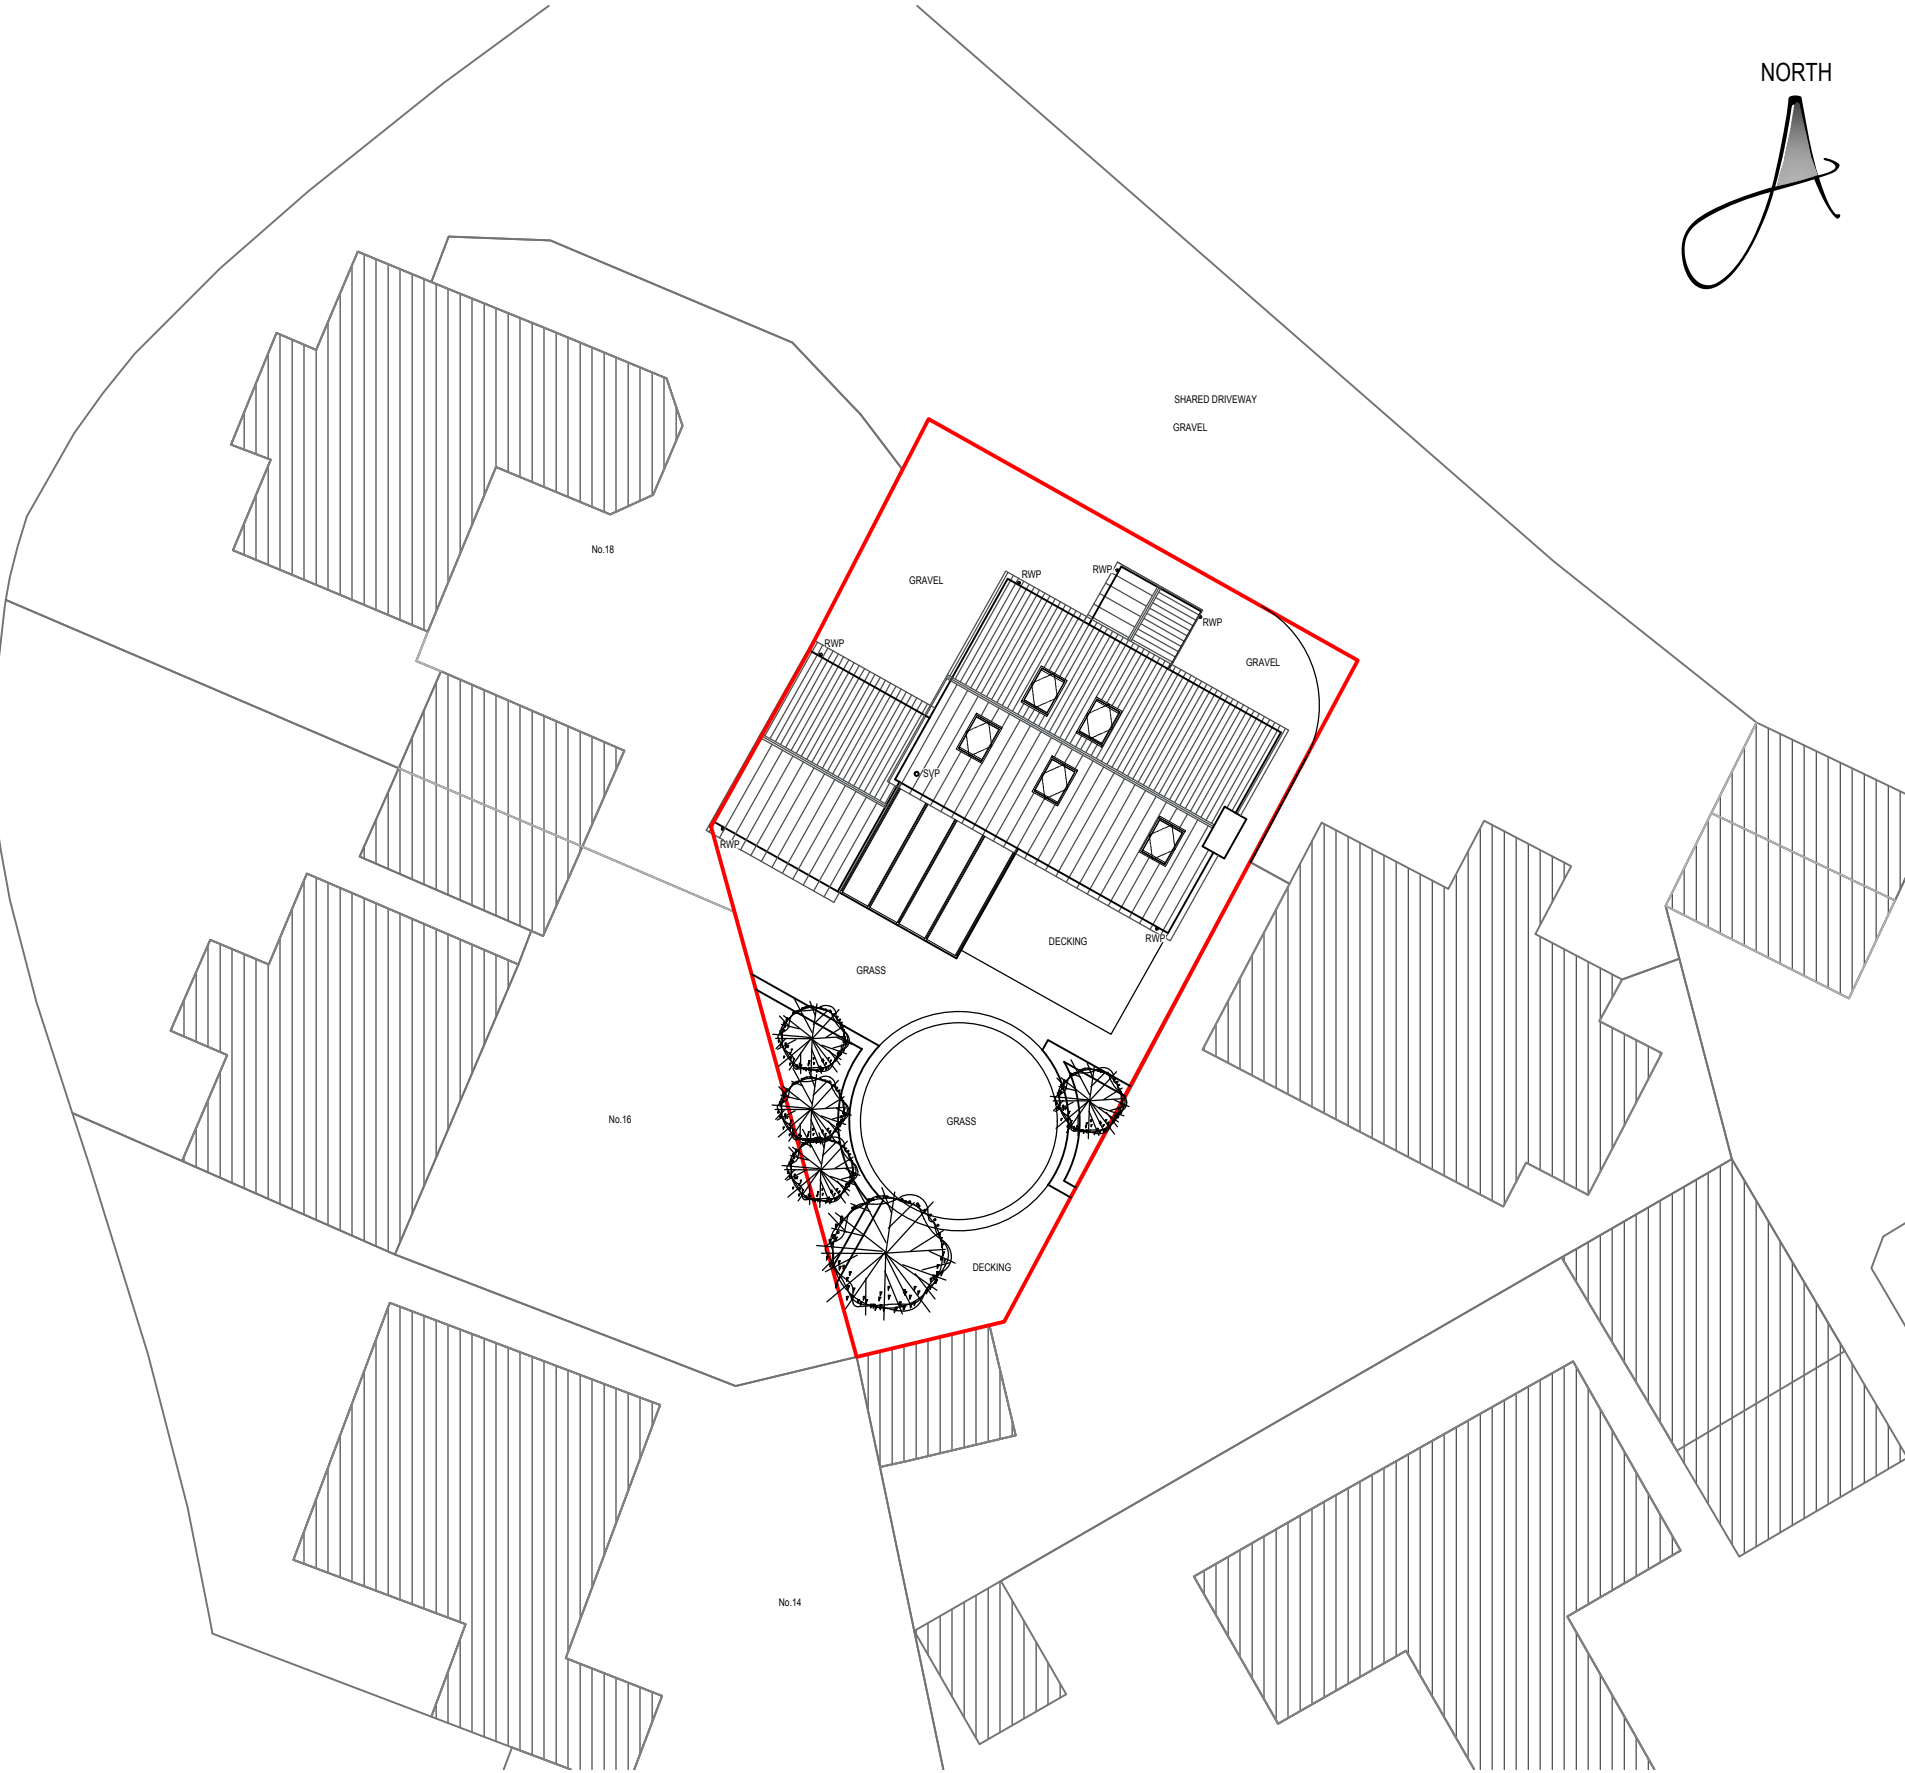


EXISTING SITE PLAN

1:200 2m 4 6m 8 10m 12

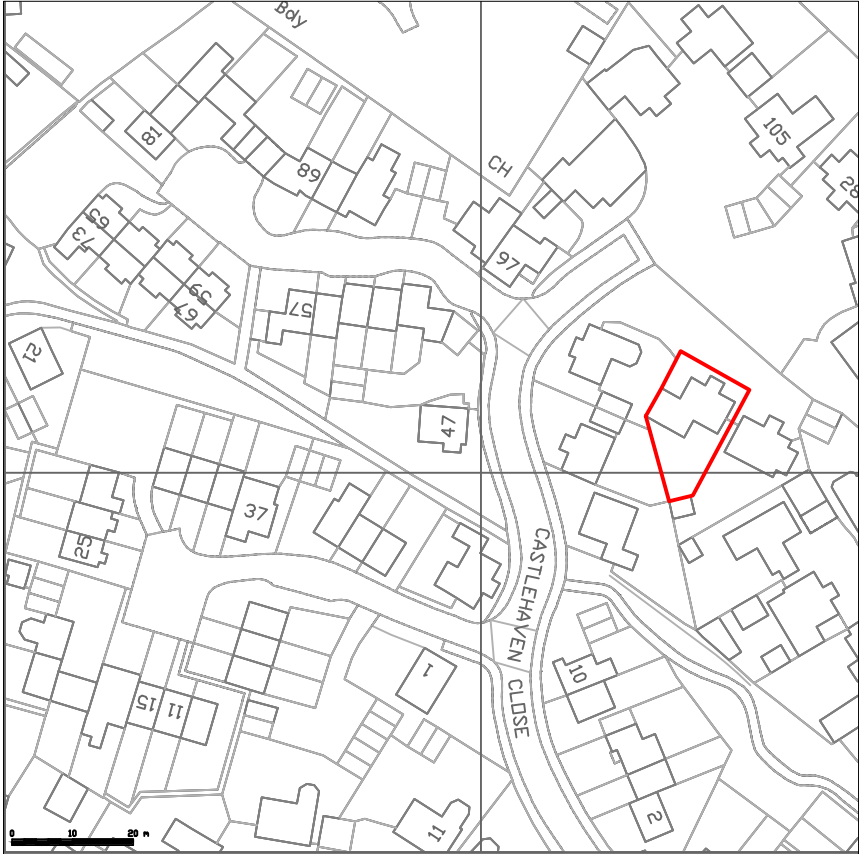

SITE LOCATION PLAN

 


LEGEND

- Site Boundary
- Existing tree planting.
- Existing greenery.
- Access Door
- Primary Access Door


REVISIONS		DATE
CLIENT: MR & MRS NOAKES		
PROJECT: PROPOSED SINGLE STOREY REAR EXTENSION TO REPLACE CONSERVATORY TOGETHER WITH INTERNAL RECONFIGURATION AT 20 CASTLEHAVEN CLOSE, CHIPPENHAM, WILTSHIRE, SN15 3TH		
TITLE: EXISTING SITE PLAN SITE LOCATION PLAN		
DRAWN: RJ	SCALES @ A3:	
CHECKED: JA	1:200,	
DATE: SEPT 25	1:1250	
DRG No: AA/25/31/01	REV: -	

Armstrong
architecture

THE OLD BAKEHOUSE, 21 TIMBER STREET,
CHIPPENHAM, WILTSHIRE, SN15 3BS
01249 404 004 info@armstrongarchitecture.co.uk

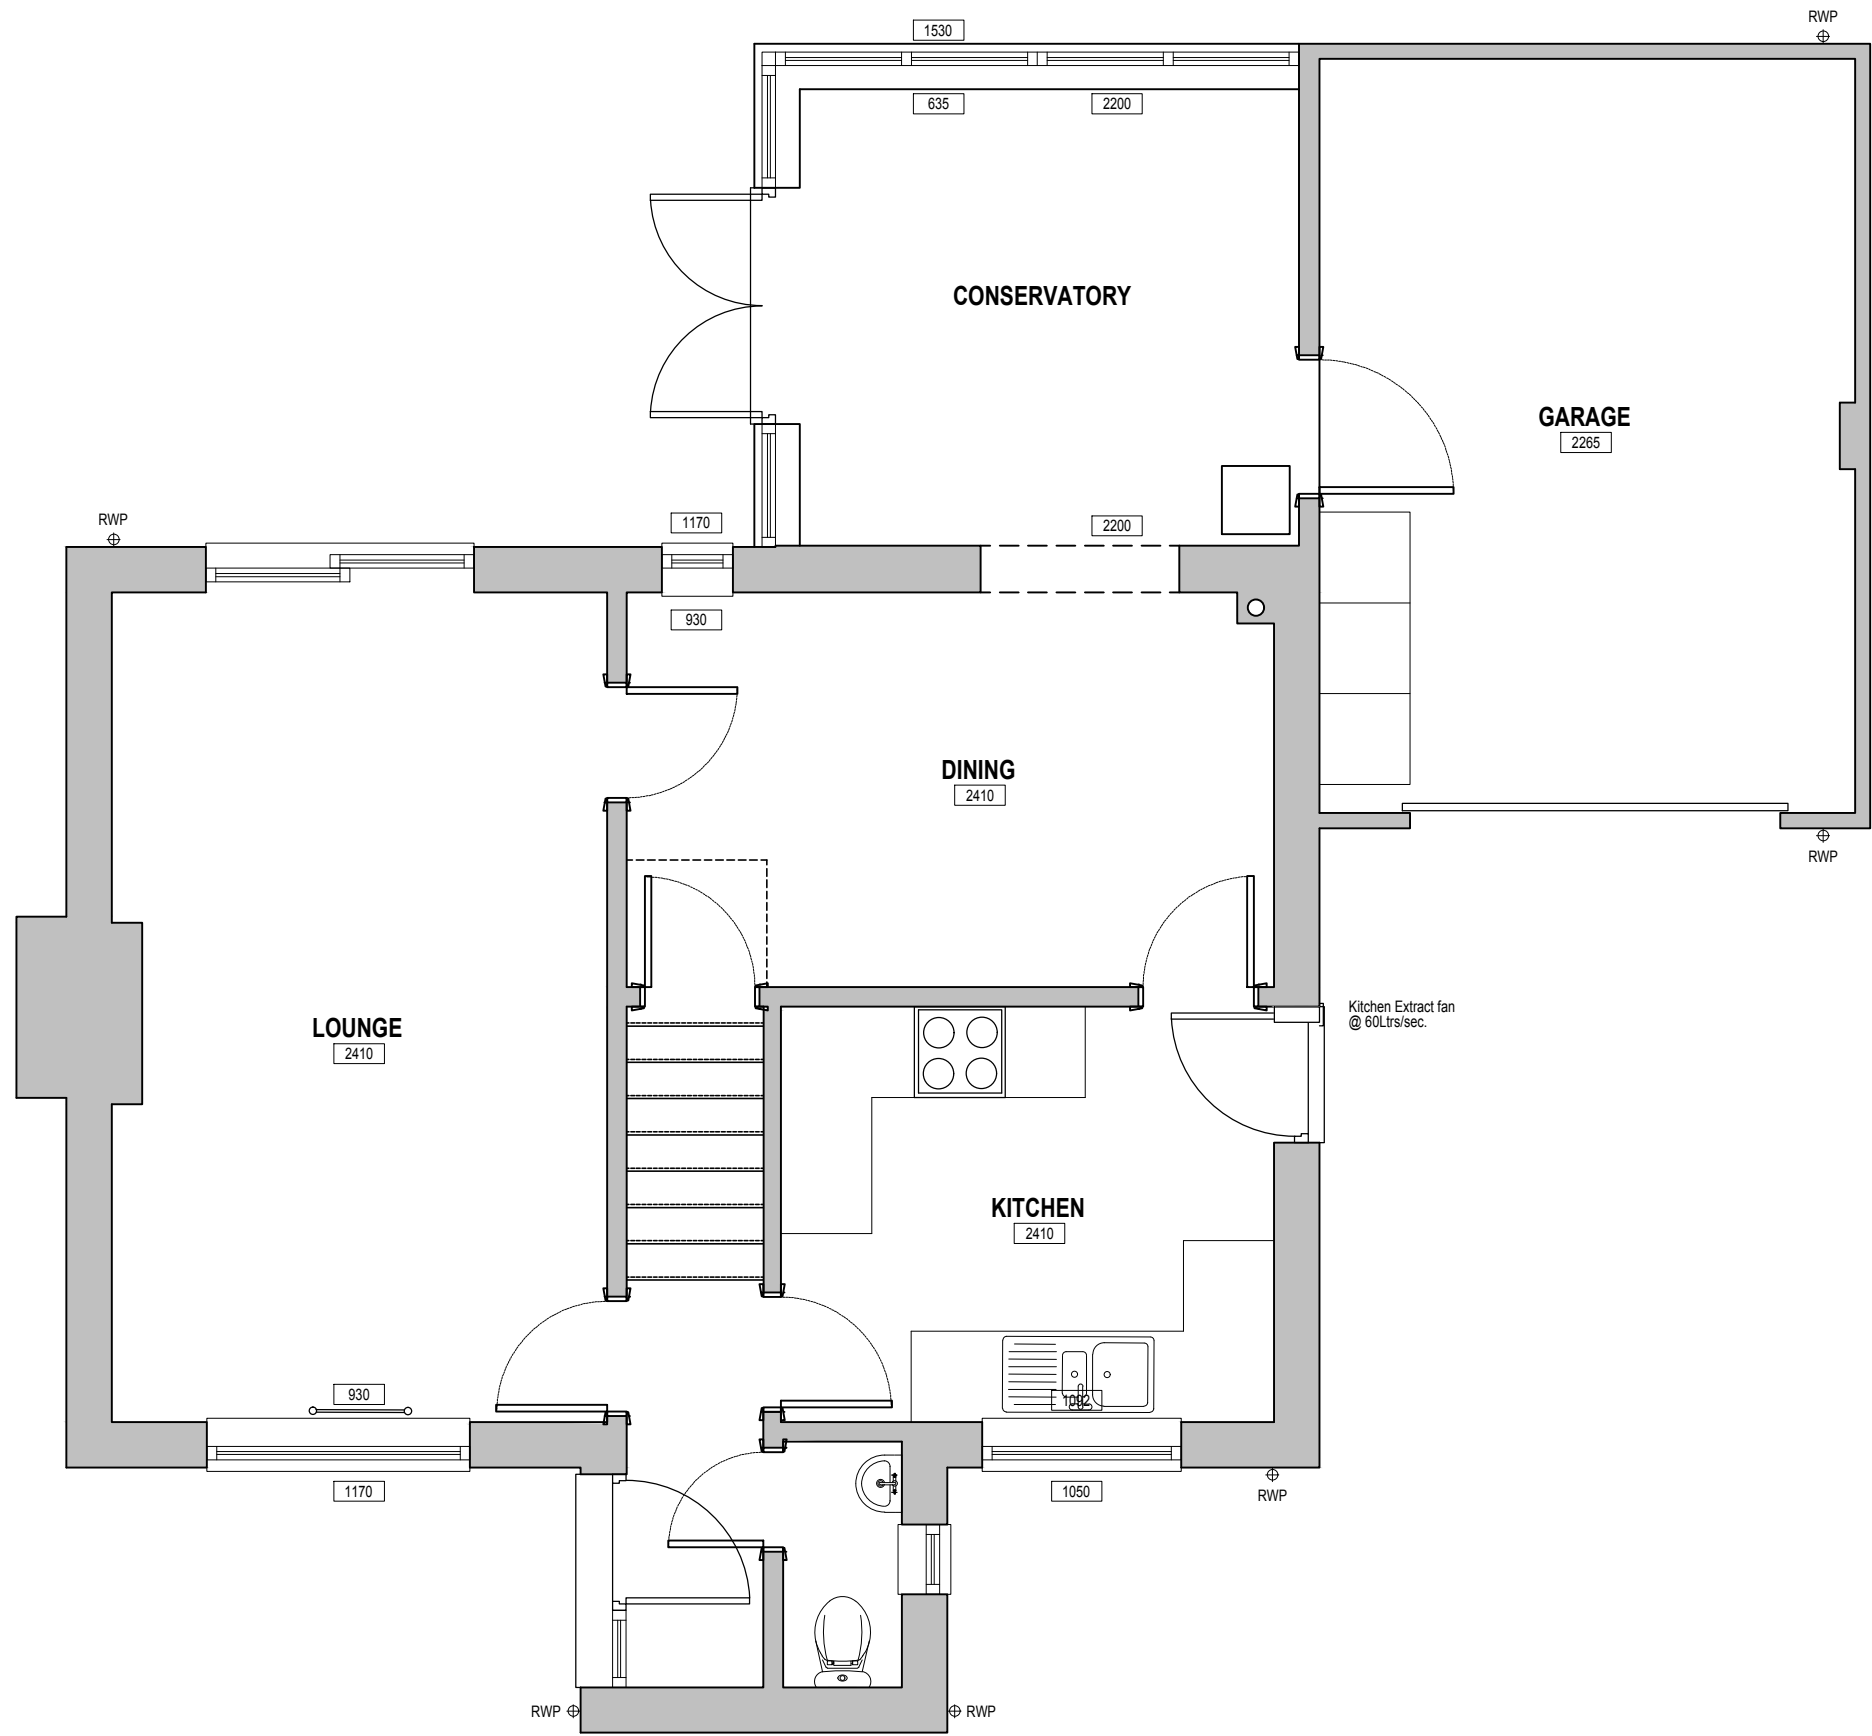


* COPYRIGHT.
DO NOT SCALE EXCEPT FOR PLANNING PURPOSES.
CHECK ALL DIMENSIONS ON SITE.
THIS DRAWING IS ONLY TO BE USED ON THE SITE
FOR WHICH DESIGNED.

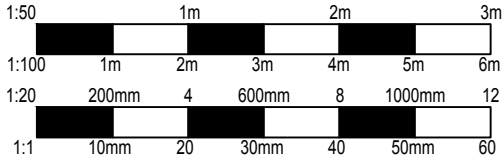

REVISIONS		DATE
CLIENT: MR & MRS NOAKES		
PROJECT: PROPOSED SINGLE STOREY REAR EXTENSION TO REPLACE CONSERVATORY TOGETHER WITH INTERNAL RECONFIGURATION AT 20 CASTLEHAVEN CLOSE, CHIPPENHAM, WILTSHIRE, SN15 3TH		
TITLE: EXISTING GROUND FLOOR PLAN		
DRAWN: RJ	SCALES @ A3:	
CHECKED: JA	1:50	
DATE: SEPT 25		
DRG No: AA/25/31/02	REV.: -	
Armstrong architecture THE OLD BAKEHOUSE, 21 TIMBER STREET, CHIPPENHAM, WILTSHIRE, SN15 3BS 01249 404 004 info@armstrongarchitecture.co.uk		

EXISTING GROUND FLOOR PLAN

* COPYRIGHT.
DO NOT SCALE EXCEPT FOR PLANNING PURPOSES.
CHECK ALL DIMENSIONS ON SITE.
THIS DRAWING IS ONLY TO BE USED ON THE SITE
FOR WHICH DESIGNED.

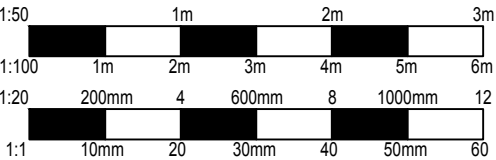

EXISTING MATERIALS

WALLS
Red brick

ROOF
Concrete double roman tiles

WINDOWS
White UPVC casement double glazed windows

DOORS
Blue Composite front door
White UPVC French doors

GUTTERS & DOWNPIPES
Whute UPVC squareline.

SOFFITS & FASCIAS
White UPVC

HEADS / CILLS
Soldier course heads
Tile cills



EXISTING EAST ELEVATION



EXISTING NORTH ELEVATION



EXISTING SOUTH ELEVATION



EXISTING WEST ELEVATION




REVISIONS		DATE
CLIENT: MR & MRS NOAKES		
PROJECT: PROPOSED SINGLE STOREY REAR EXTENSION TO REPLACE CONSERVATORY TOGETHER WITH INTERNAL RECONFIGURATION AT 20 CASTLEHAVEN CLOSE, CHIPPENHAM, WILTSHIRE, SN15 3TH		
TITLE: EXISTING ELEVATIONS		
DRAWN: RJ	SCALES @ A3:	
CHECKED: JA	1:100	
DATE: SEPT 25		
DRG No: AA/25/31/03	REV.: -	

Armstrong
architecture

THE OLD BAKEHOUSE, 21 TIMBER STREET,
CHIPPENHAM, WILTSHIRE, SN15 3BS
01249 404 004 info@armstrongarchitecture.co.uk


* COPYRIGHT.
DO NOT SCALE EXCEPT FOR PLANNING PURPOSES.
CHECK ALL DIMENSIONS ON SITE.
THIS DRAWING IS ONLY TO BE USED ON THE SITE
FOR WHICH DESIGNED.

LEGEND

   -  Site Boundary
-  Area to be Gravel.
-  Area to be Grass.
-  Area to be Paving Slabs.
-  Denotes things to be removed/demolished.
-  Existing tree planting.
-  Existing greenery.
-  Indicative new shrub & hedgerow planting.
-  Access Door
-  Primary Access Door



DRAINAGE KEY

-  Existing Foul Sewer - Min 1:40 Fall
-  New Foul Sewer - Min 1:40 Fall
-  Foul Manhole
-  New IC New Inspection Chamber
-  Existing Surface Water - Min 1:60 Fall
-  New Surface Water - Min 1:60 Fall
-  New IC New Inspection Chamber

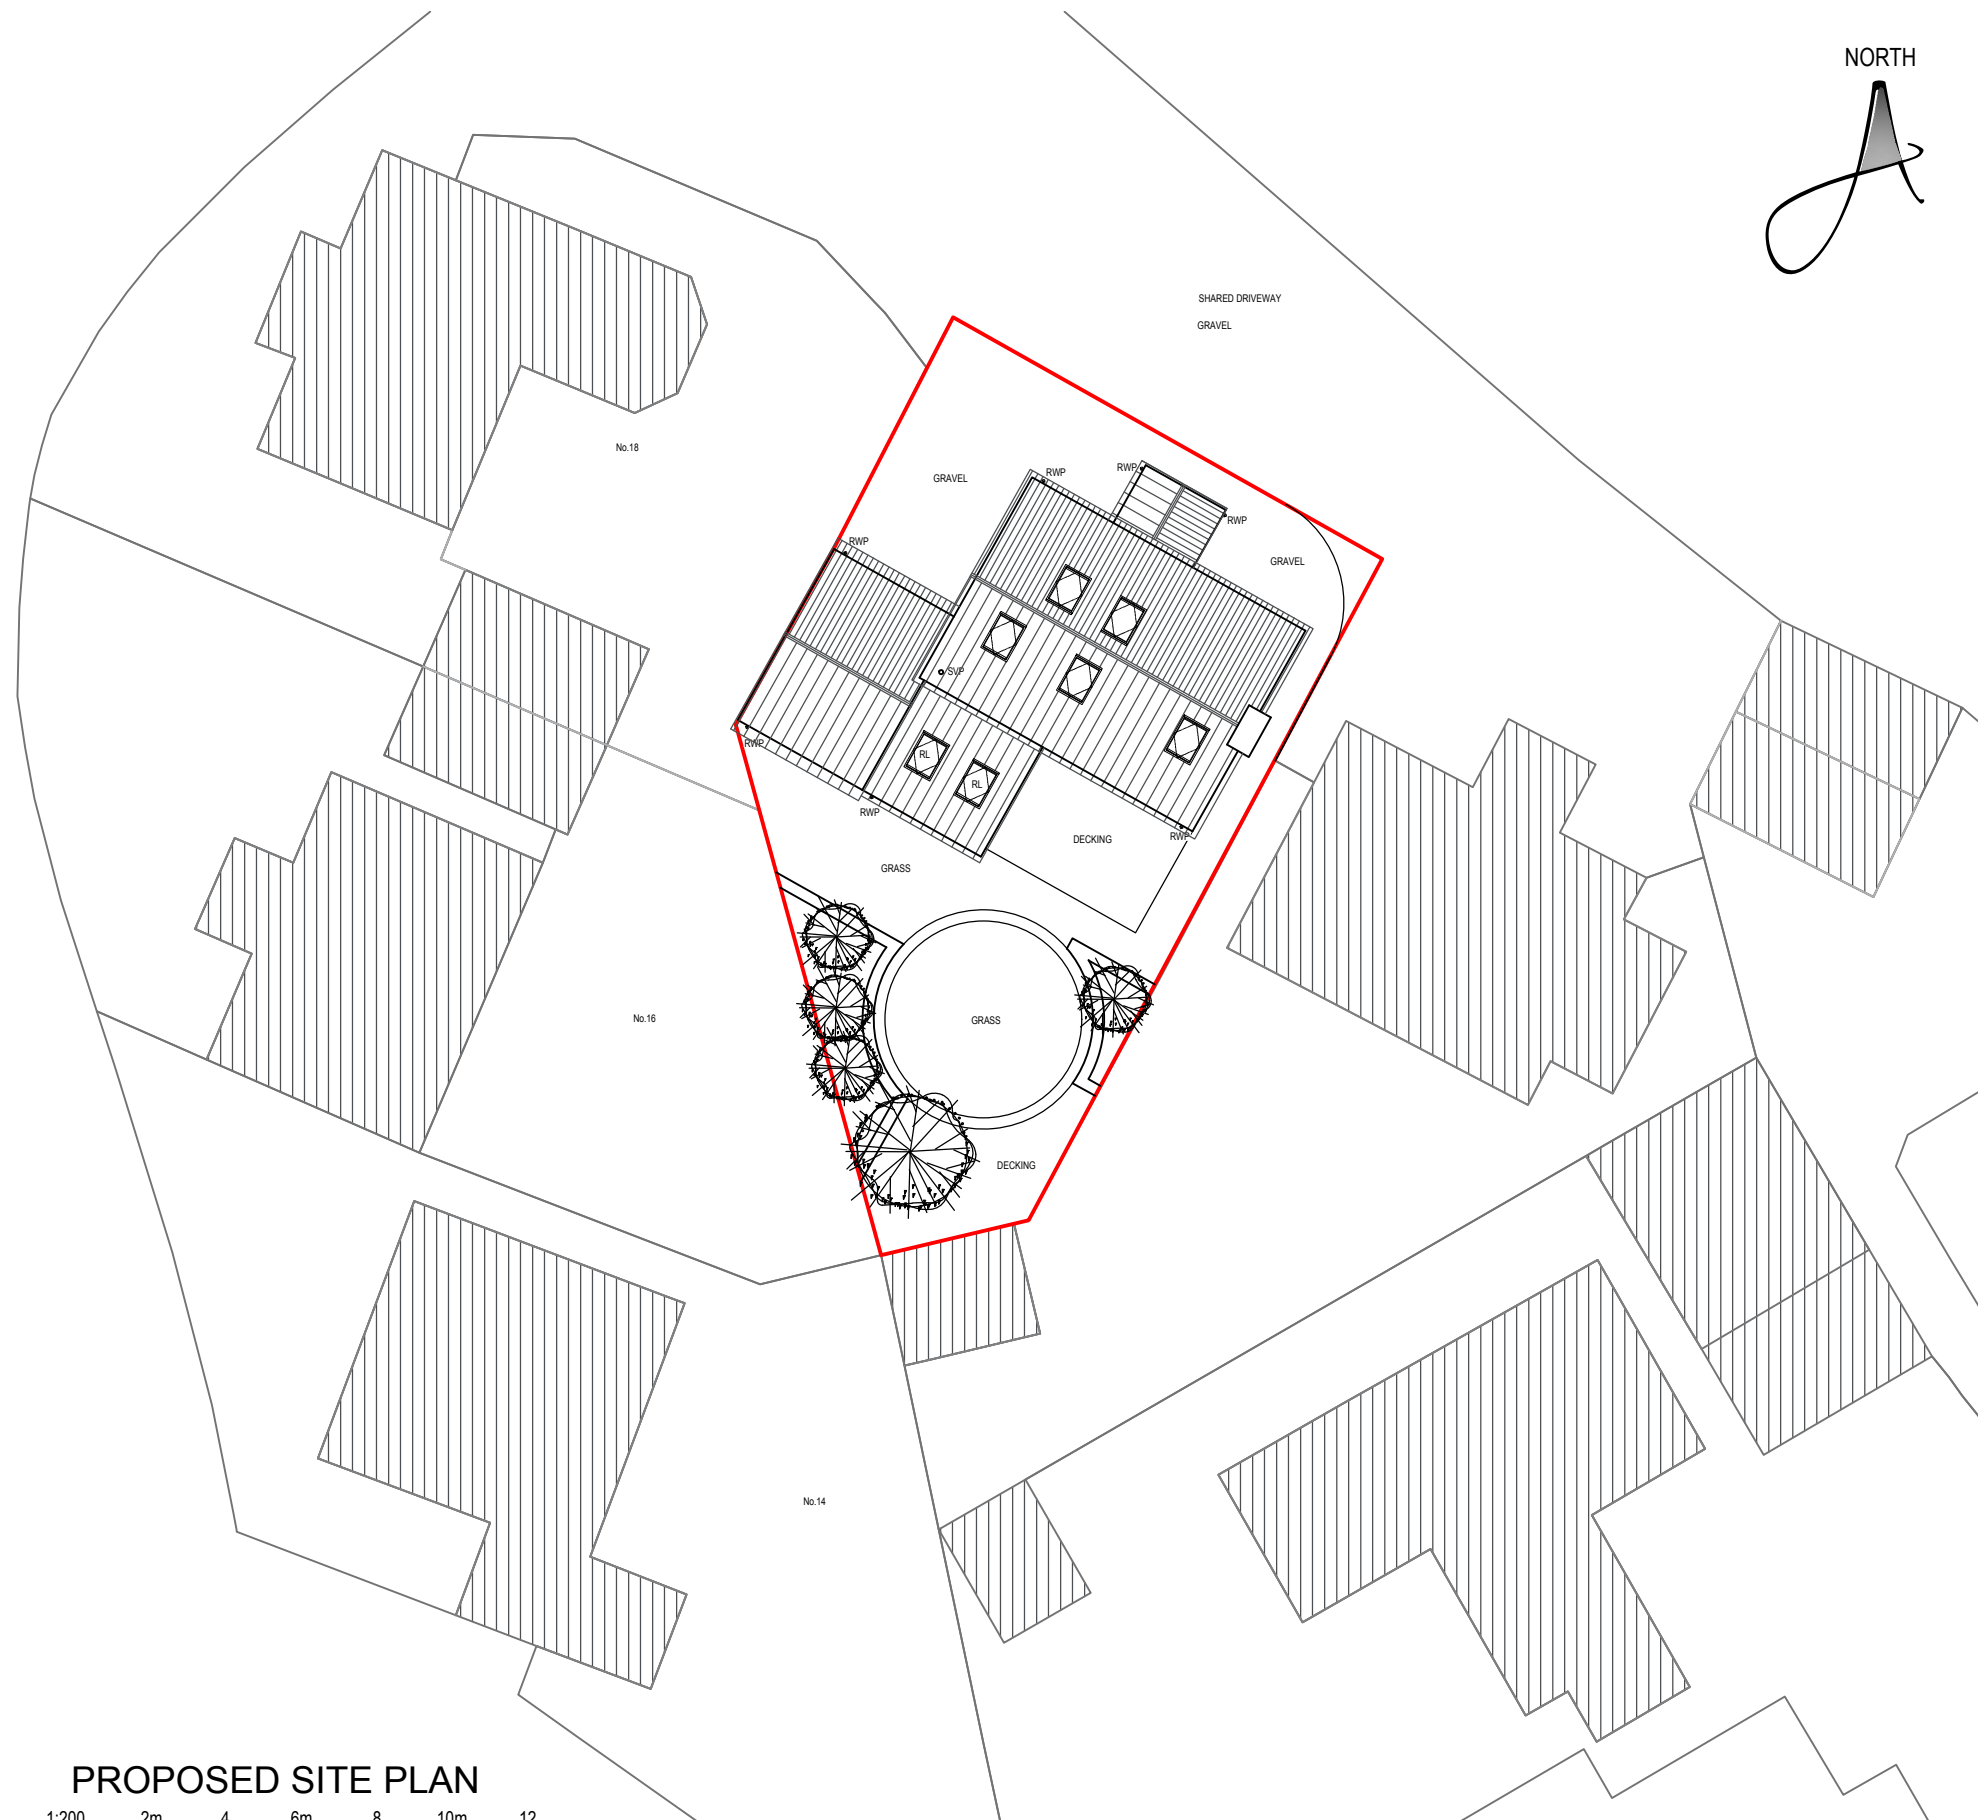

REVISIONS		DATE
CLIENT: MR & MRS NOAKES		
PROJECT: PROPOSED SINGLE STOREY REAR EXTENSION TO REPLACE CONSERVATORY TOGETHER WITH INTERNAL RECONFIGURATION AT 20 CASTLEHAVEN CLOSE, CHIPPENHAM, WILTSHIRE, SN15 3TH		
TITLE: PROPOSED SITE PLAN		
DRAWN: RJ		SCALES @ A3: 1:200
CHECKED: JA		
DATE: OCT 25		
DRG No: AA/25/31/11		REV.: -
Armstrong architecture THE OLD BAKEHOUSE, 21 TIMBER STREET, CHIPPENHAM, WILTSHIRE, SN15 3BS 01249 404 004 info@armstrongarchitecture.co.uk		


* COPYRIGHT.
DO NOT SCALE EXCEPT FOR PLANNING PURPOSES.
CHECK ALL DIMENSIONS ON SITE.
THIS DRAWING IS ONLY TO BE USED ON THE SITE
FOR WHICH DESIGNED.

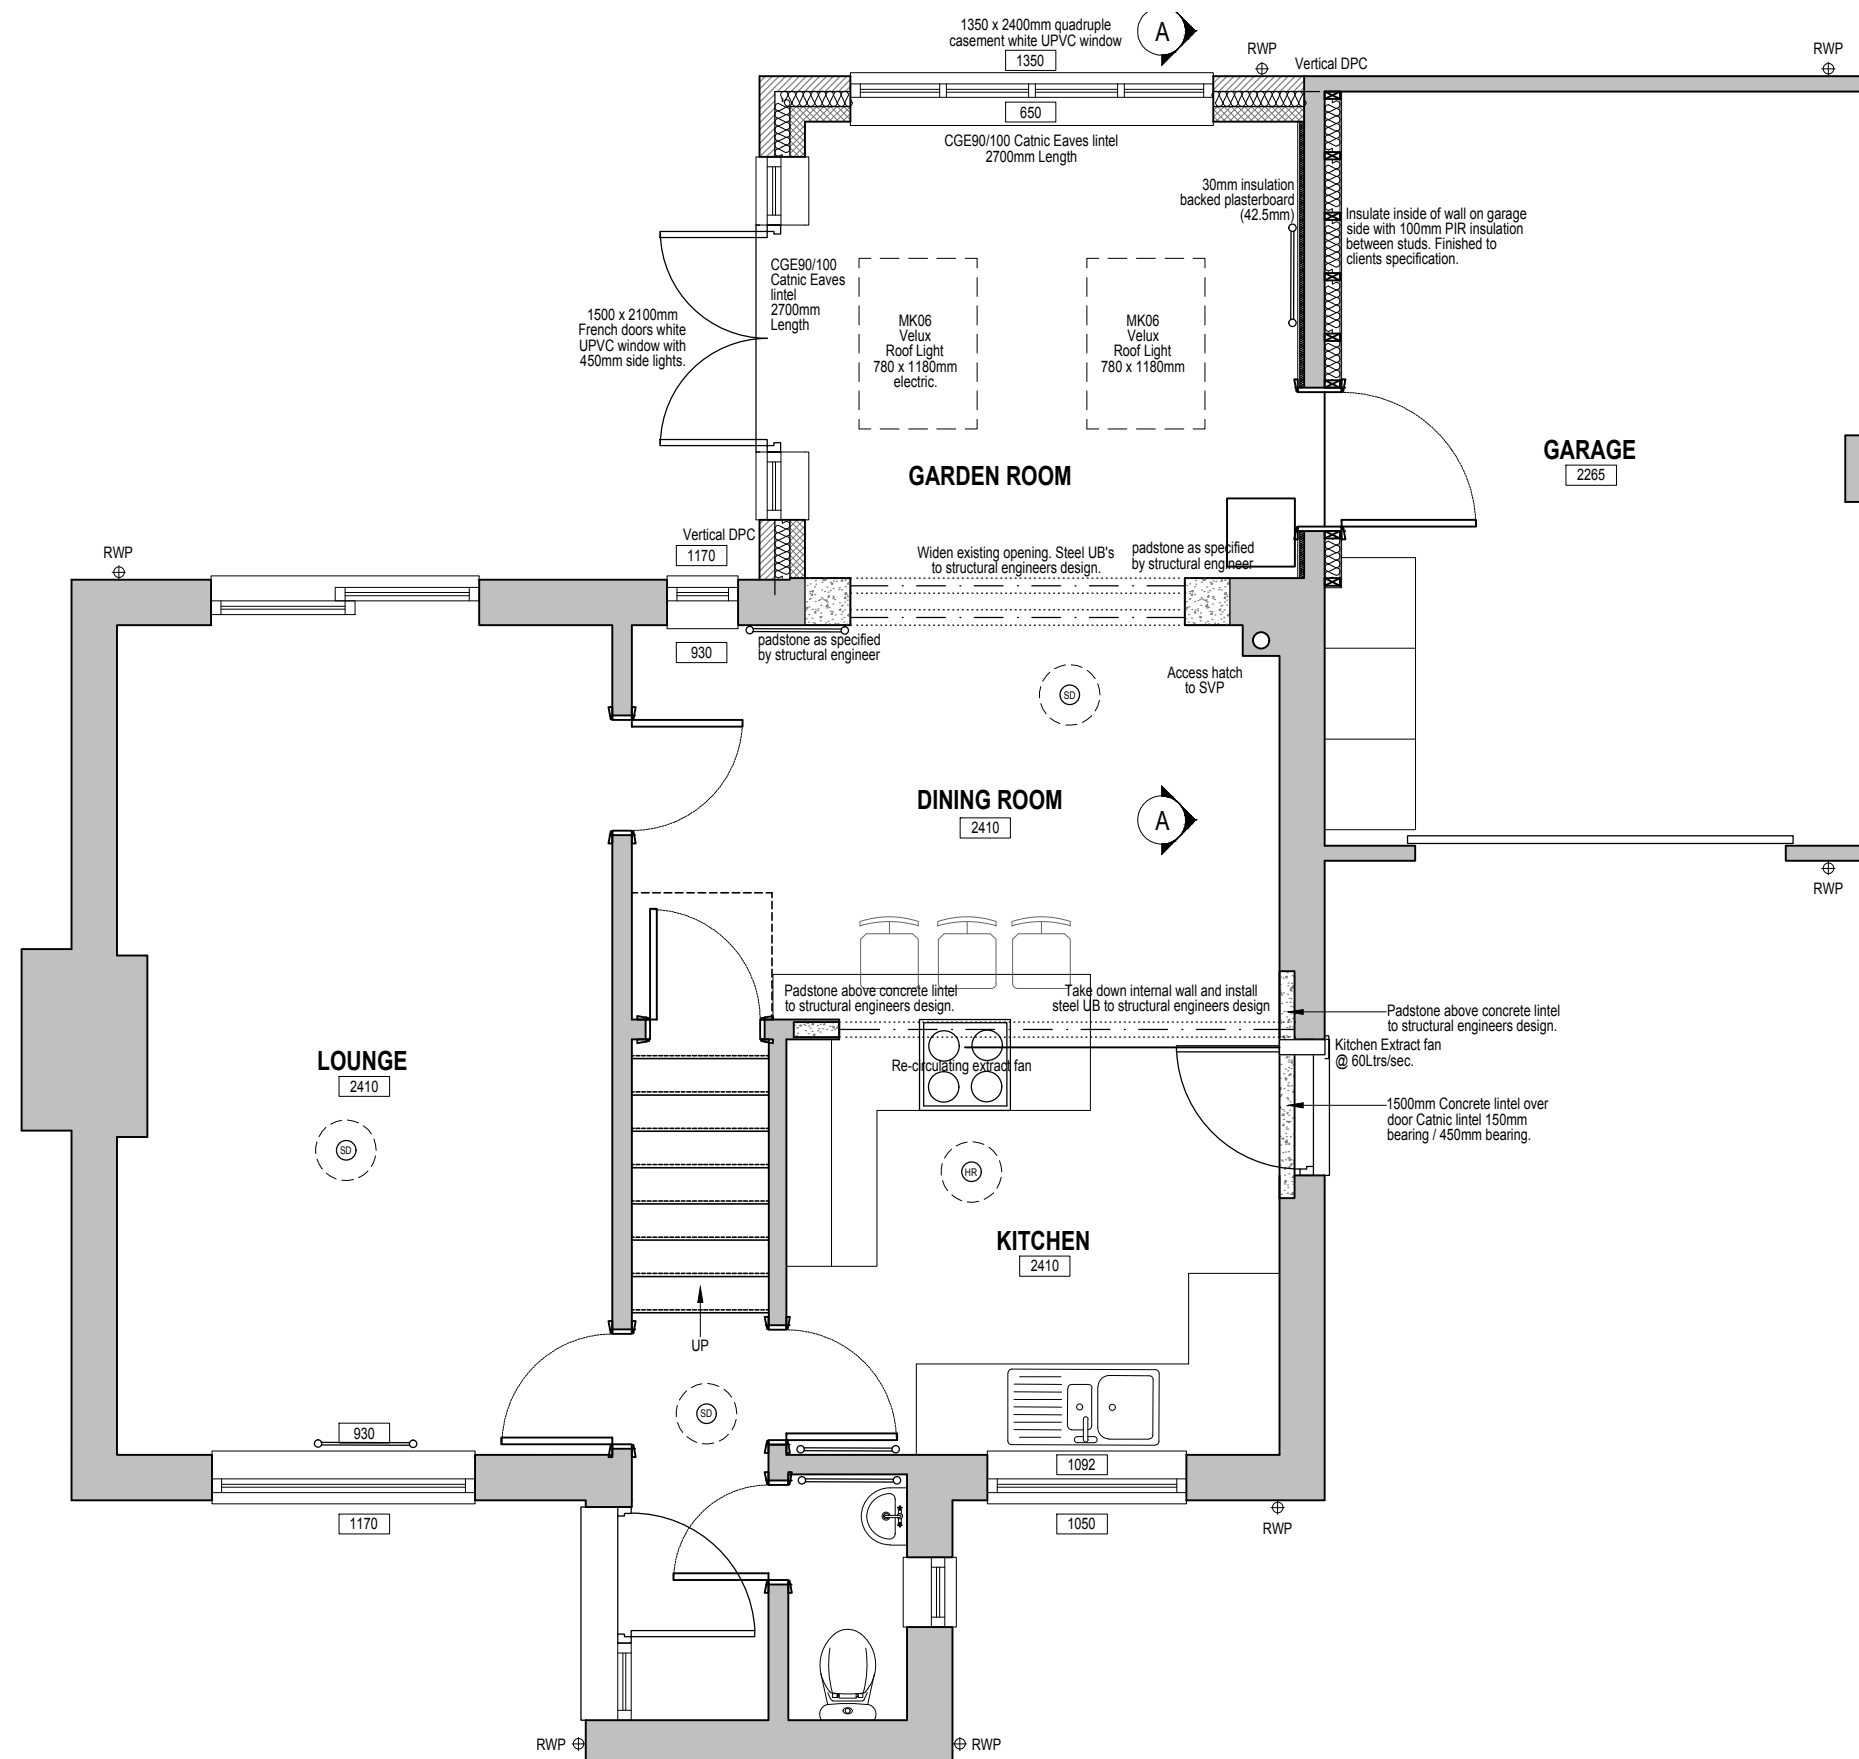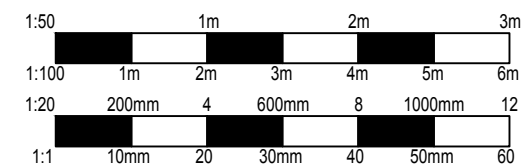

A	AMENDED FOR BUILDING REGULATIONS	DEC 25
REVISIONS		DATE
CLIENT: MR & MRS NOAKES		
PROJECT: PROPOSED SINGLE STOREY REAR EXTENSION TO REPLACE CONSERVATORY TOGETHER WITH INTERNAL RECONFIGURATION AT 20 CASTLEHAVEN CLOSE, CHIPPENHAM, WILTSHIRE, SN15 3TH		
TITLE: PROPOSED GROUND FLOOR PLAN		
DRAWN: RJ		SCALES @ A3:
CHECKED: JA		1:50
DATE: OCT 25		
DRG No: AA/25/31/12		REV.: A
Armstrong architecture THE OLD BAKEHOUSE, 21 TIMBER STREET, CHIPPENHAM, WILTSHIRE, SN15 3BS 01249 404 004 info@armstrongarchitecture.co.uk		

PROPOSED GROUND FLOOR PLAN

* COPYRIGHT.
DO NOT SCALE EXCEPT FOR PLANNING PURPOSES.
CHECK ALL DIMENSIONS ON SITE.
THIS DRAWING IS ONLY TO BE USED ON THE SITE
FOR WHICH DESIGNED.

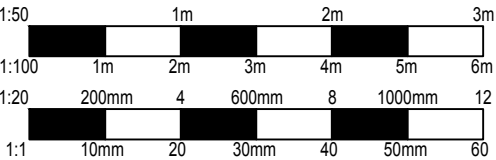

PROPOSED MATERIALS

WALLS
Red brick

ROOF
Concrete double roman tiles


WINDOWS
White UPVC casement double glazed windows
Velux roof lights

DOORS
Blue Composite front door
White UPVC French doors

GUTTERS & DOWNPIPES
White UPVC squareline.

SOFFITS & FASCIAS
White UPVC

HEADS / CILLS
Soldier course heads
Tile cills

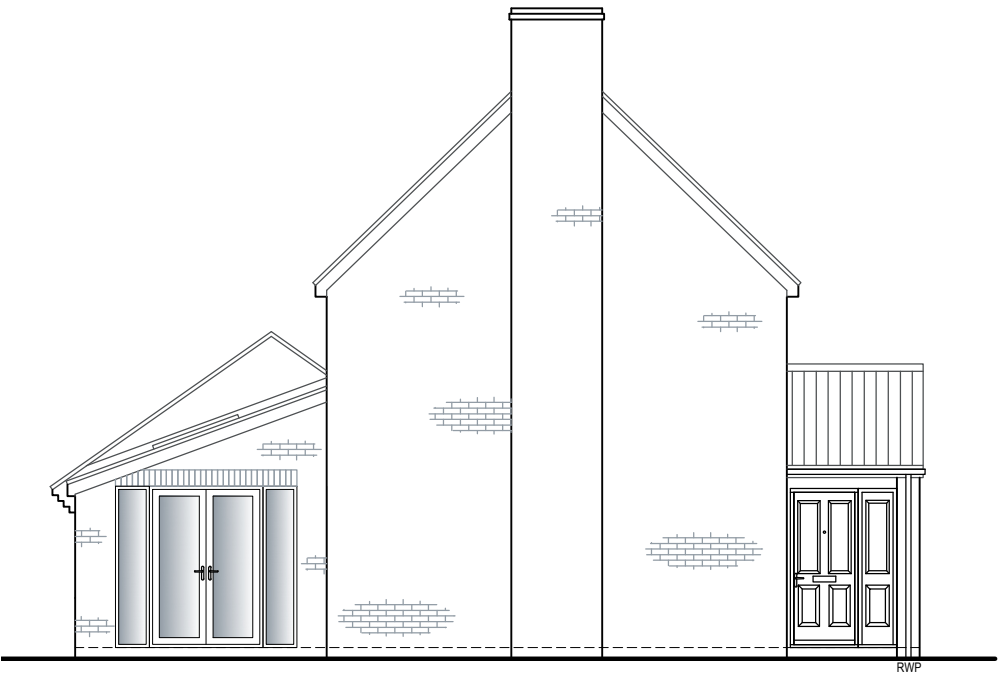


PROPOSED EAST ELEVATION



PROPOSED NORTH ELEVATION



PROPOSED SOUTH ELEVATION

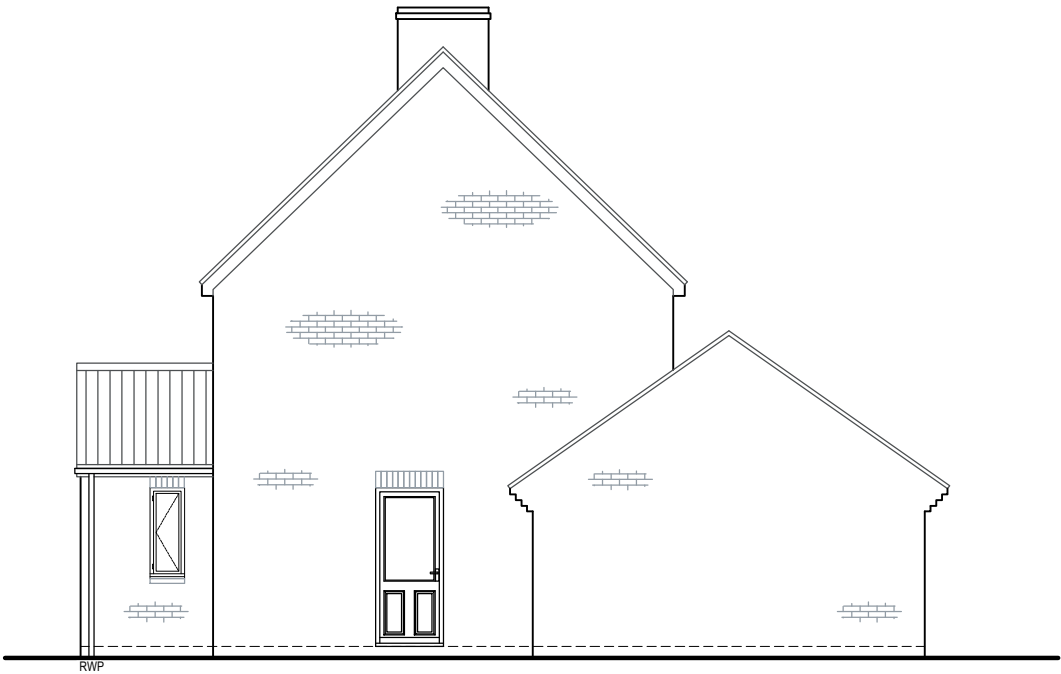

PROPOSED WEST ELEVATION

REVISIONS		DATE
CLIENT:	MR & MRS NOAKES	
PROJECT:	PROPOSED SINGLE STOREY REAR EXTENSION TO REPLACE CONSERVATORY TOGETHER WITH INTERNAL RECONFIGURATION AT 20 CASTLEHAVEN CLOSE, CHIPPENHAM, WILTSHIRE, SN15 3TH	
TITLE:	PROPOSED ELEVATIONS	
DRAWN: RJ		SCALES @ A3:
CHECKED: JA		1:100
DATE: OCT 25		
DRG No: AA/25/31/13		REV.: -

Armstrong
architecture

THE OLD BAKEHOUSE, 21 TIMBER STREET,
CHIPPENHAM, WILTSHIRE, SN15 3BS
01249 404 004 info@armstrongarchitecture.co.uk