




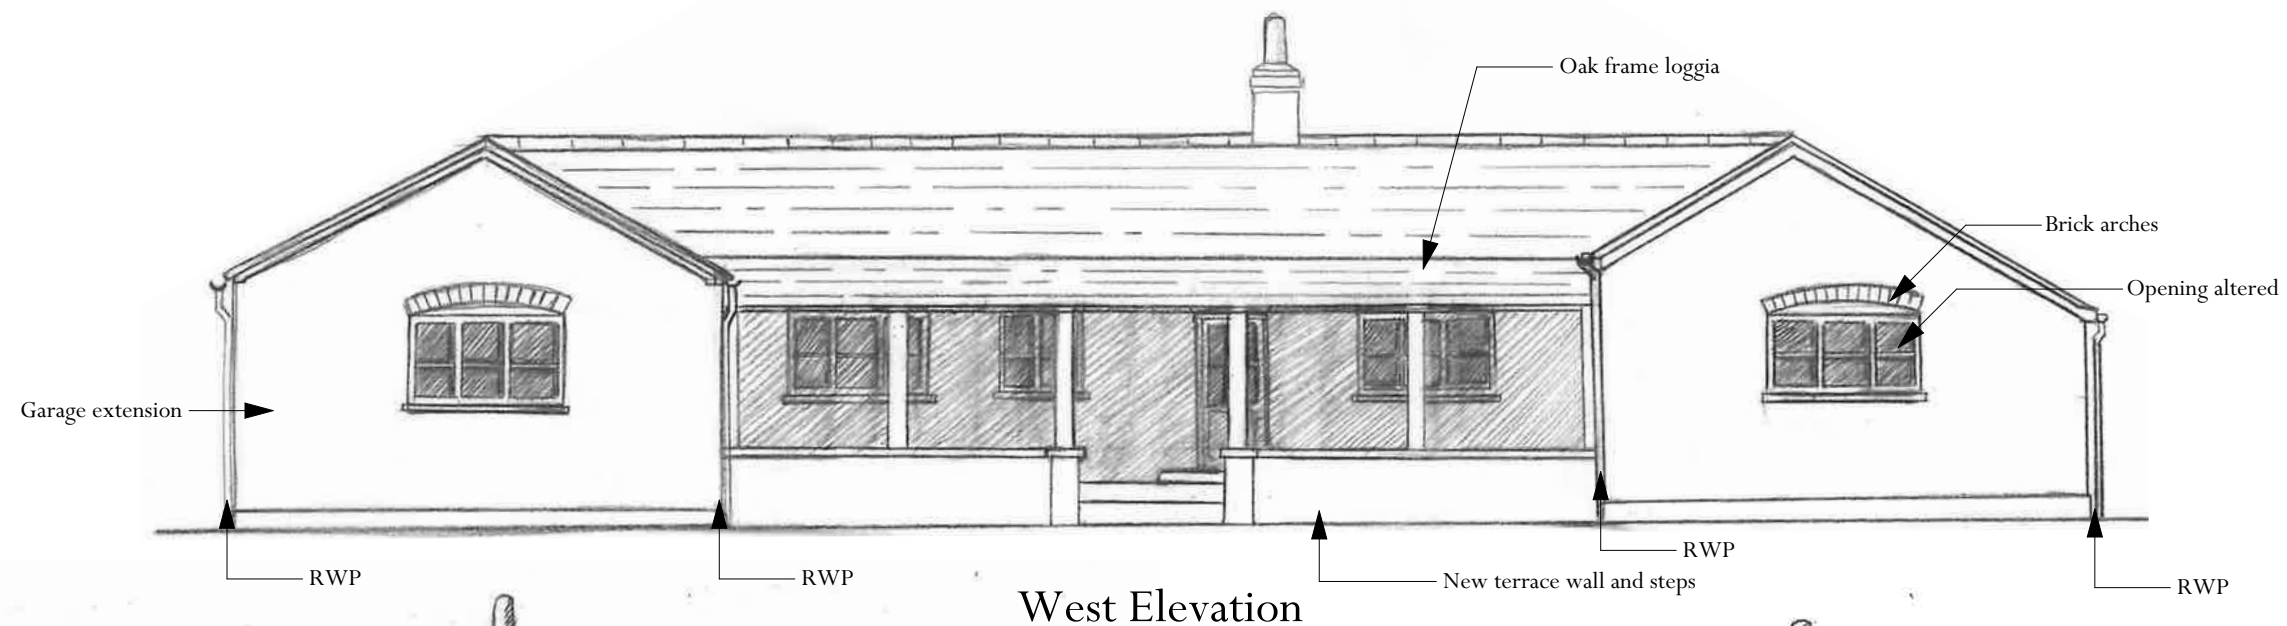


West Elevation

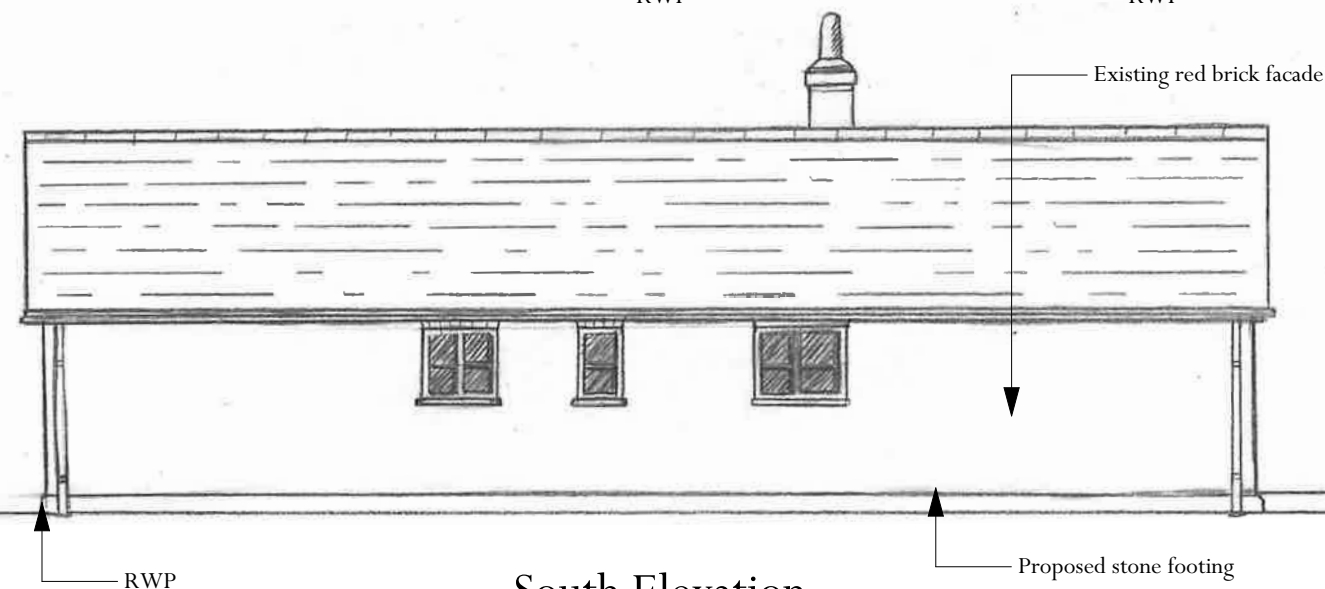

South Elevation

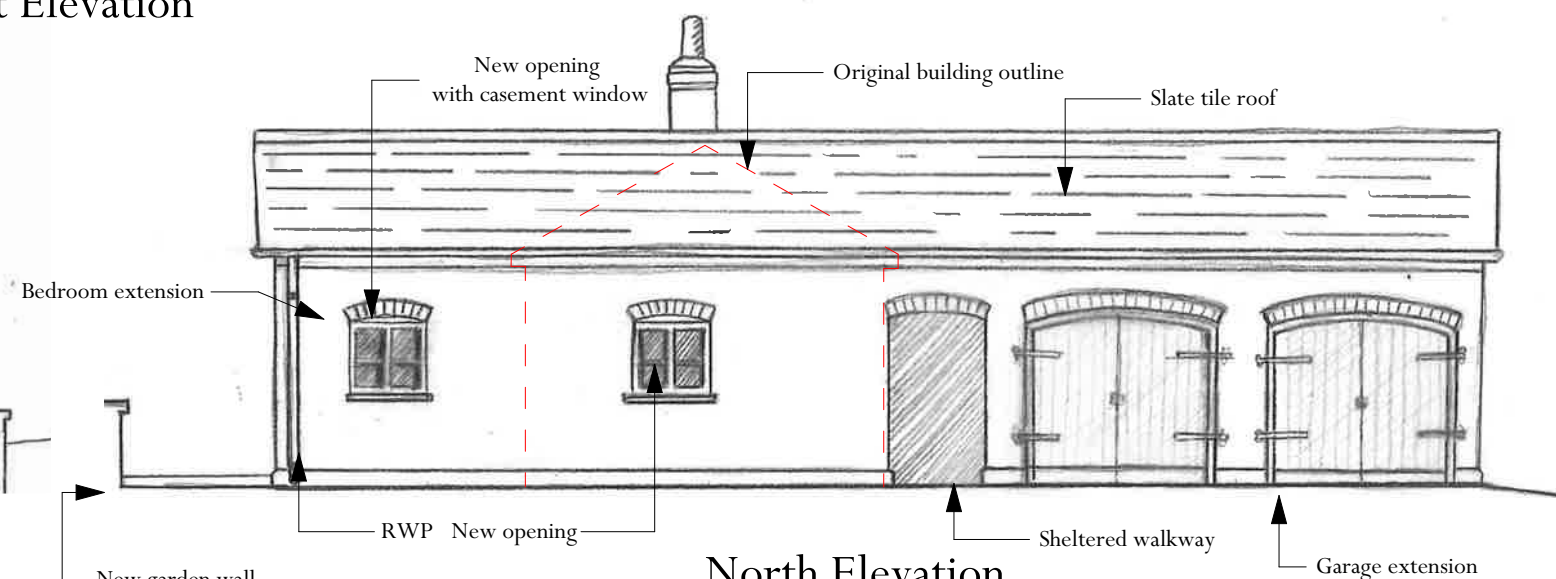


North Elevation

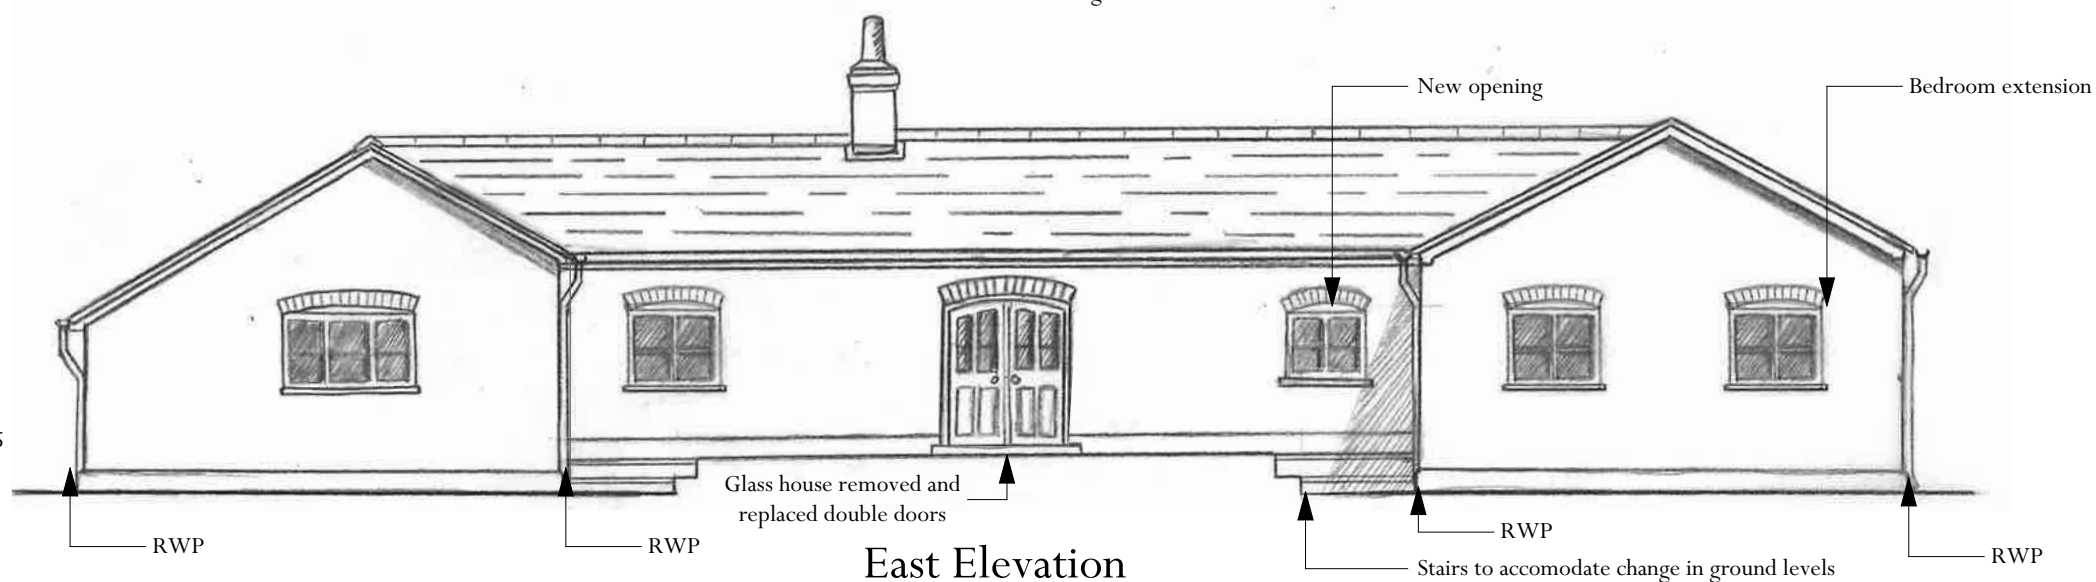

East Elevation

Rev.	Date	Description	Initials
Project:	Whittonditch House	Date Drawn:	10/11/2025
Proposed Bungalow & Garage Elevations	Drawn by:	JH	
Drawing Number:	6577-PL09	Scale:	1:100 @A3

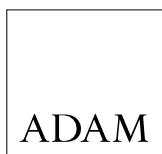

ARCHITECTURE

OLD HYDE HOUSE, 75 HYDE STREET
WINCHESTER, HAMPSHIRE, SO23 7DW
TELEPHONE: 01962 843843 FACSIMILE: 01962 843303
www.adamarchitecture.com contact@adamarchitecture.com

Whittonditch
Proposed Bungalow & Garage Elevations

