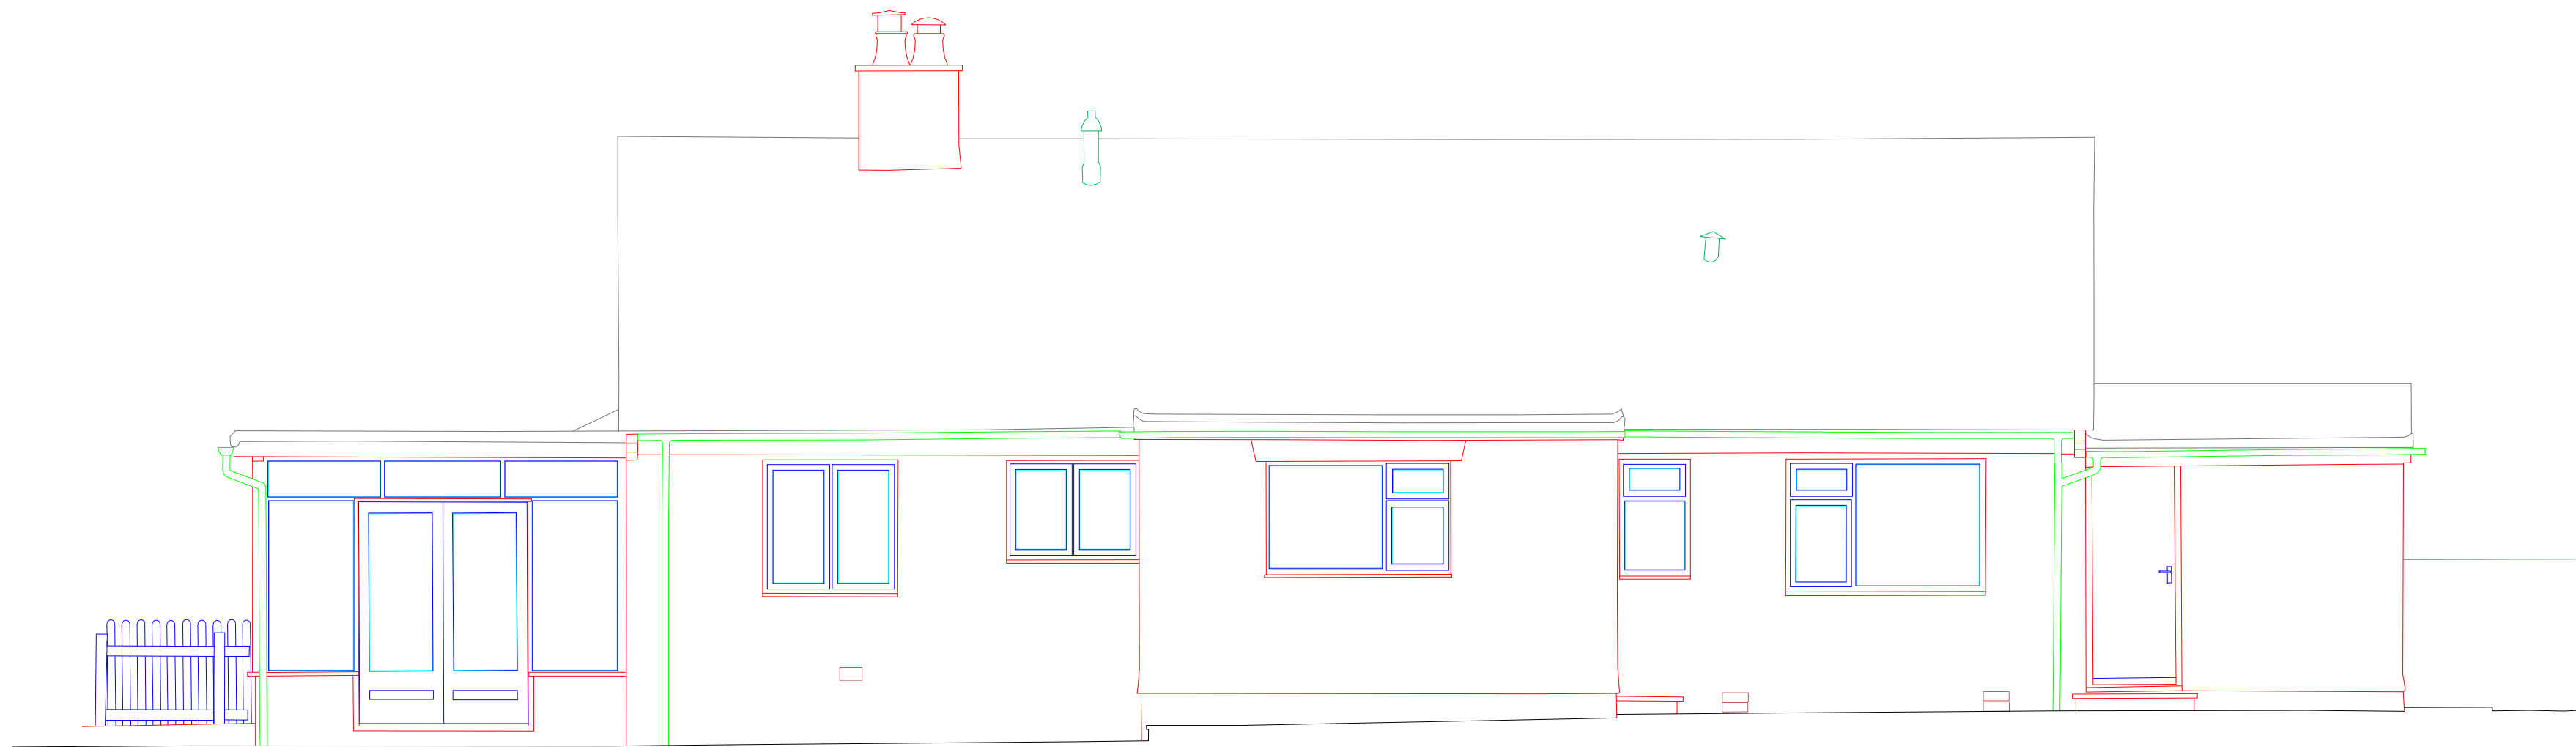
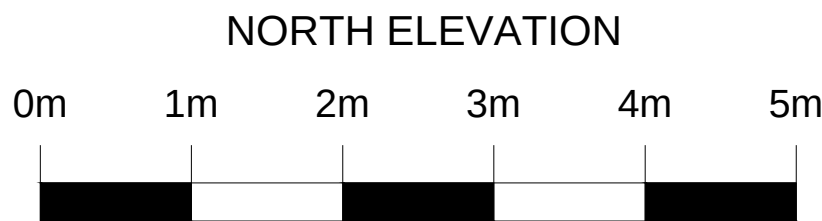
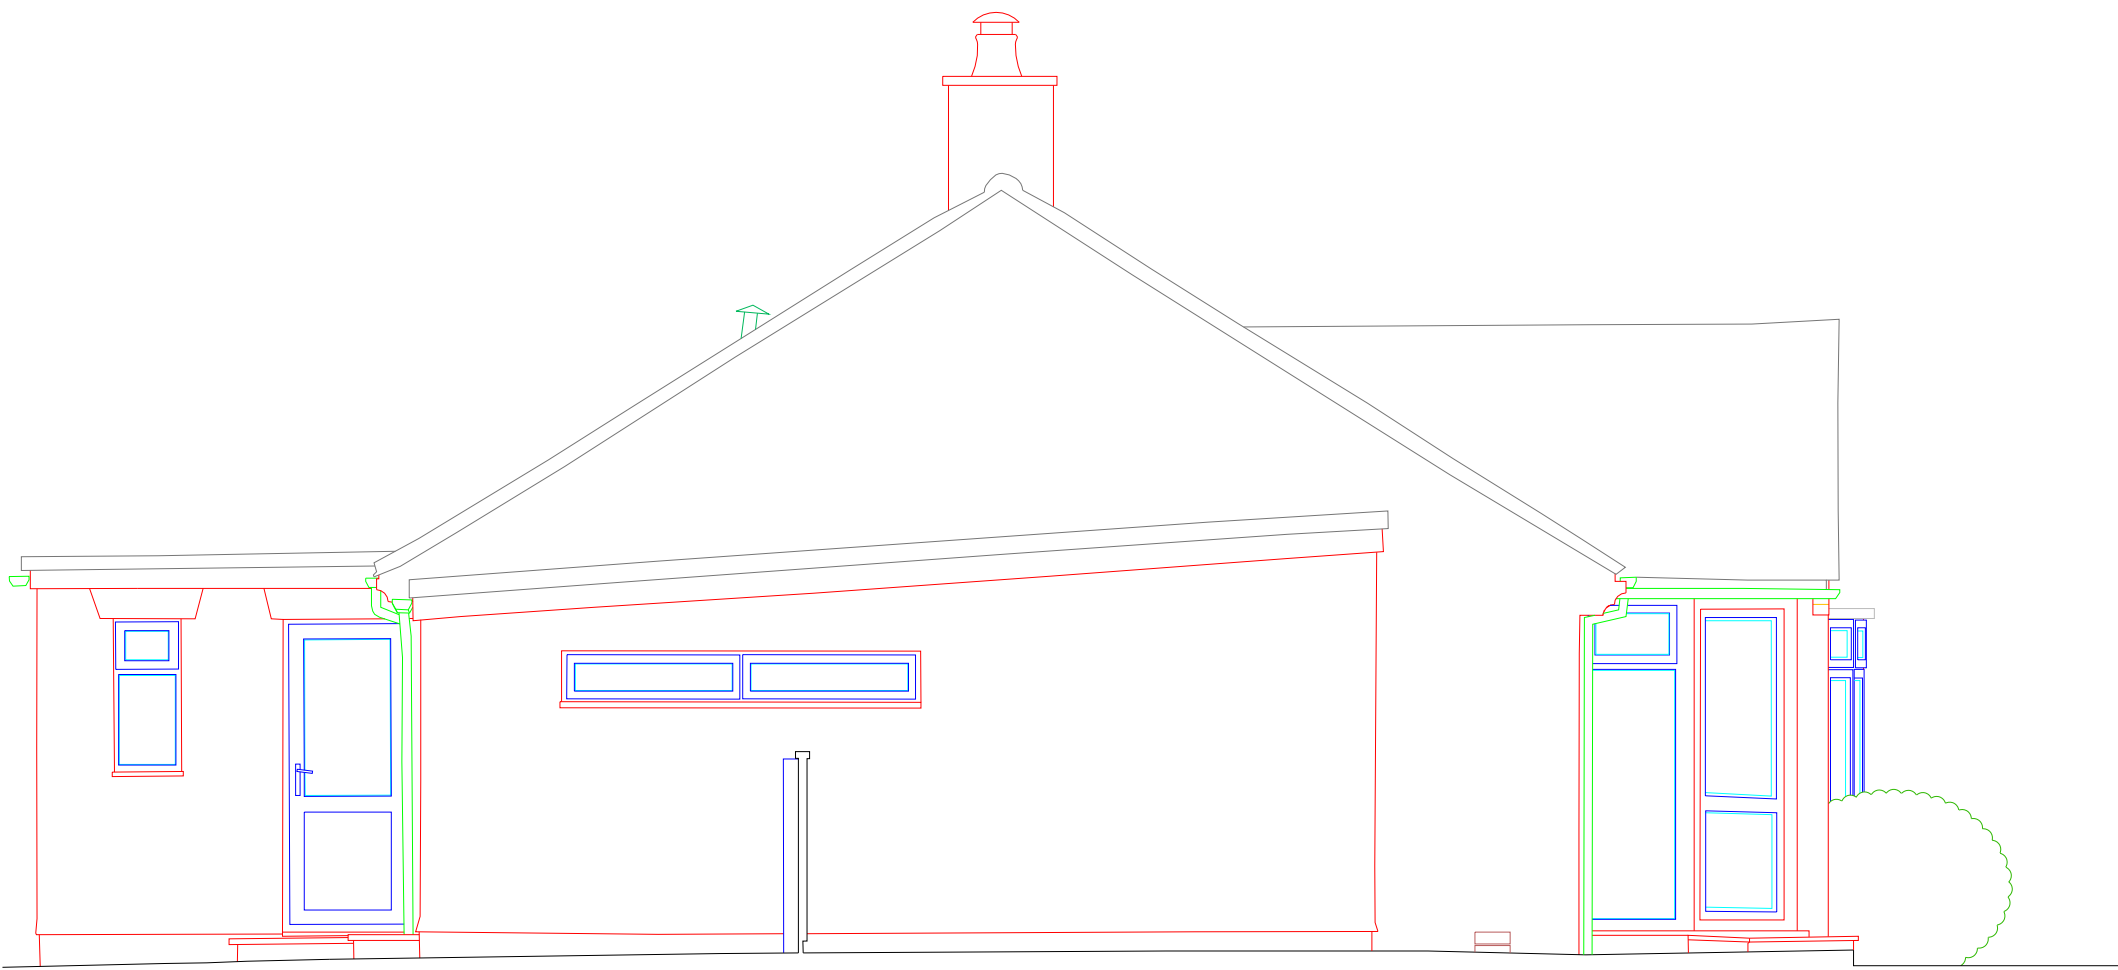


SCALE 1:50 @ A1

Do Not Scale, No Accuracy can be Guaranteed
Due to Printing and Copy Variations.
All Critical Dimensions to be Site Checked Prior
To Design or Fabrication
Site Measurements should be taken for Confirmation.
The Survey Grid and Level Datum are not related to Ordnance
Survey National Grid Coordinates.
The North Arrow is the Approximate Direction of True North
The Level Datum is Related to the House Porch Floor Level
Value 50.00m ALD
Survey Scale 1:50
Presentation Scale 1:50

Matthew Read
Land & Building Surveys
matthewread@live.co.uk

ARCHITECT
Howard J E Waters
Mathewson Waters Architects

LOCATION
Braefel
Startley
Wiltshire, SN15 5HG

DRAWING TITLE
NORTH & EAST ELEVATIONS

DRAWING NO. Braefel_Elevations_003.dwg

SHEET SIZE A1-Paperspace REVISION SUFFIX

SCALE 1:50 @ A1 DATE October 2025 DRAWN October 2025 CHECKED