


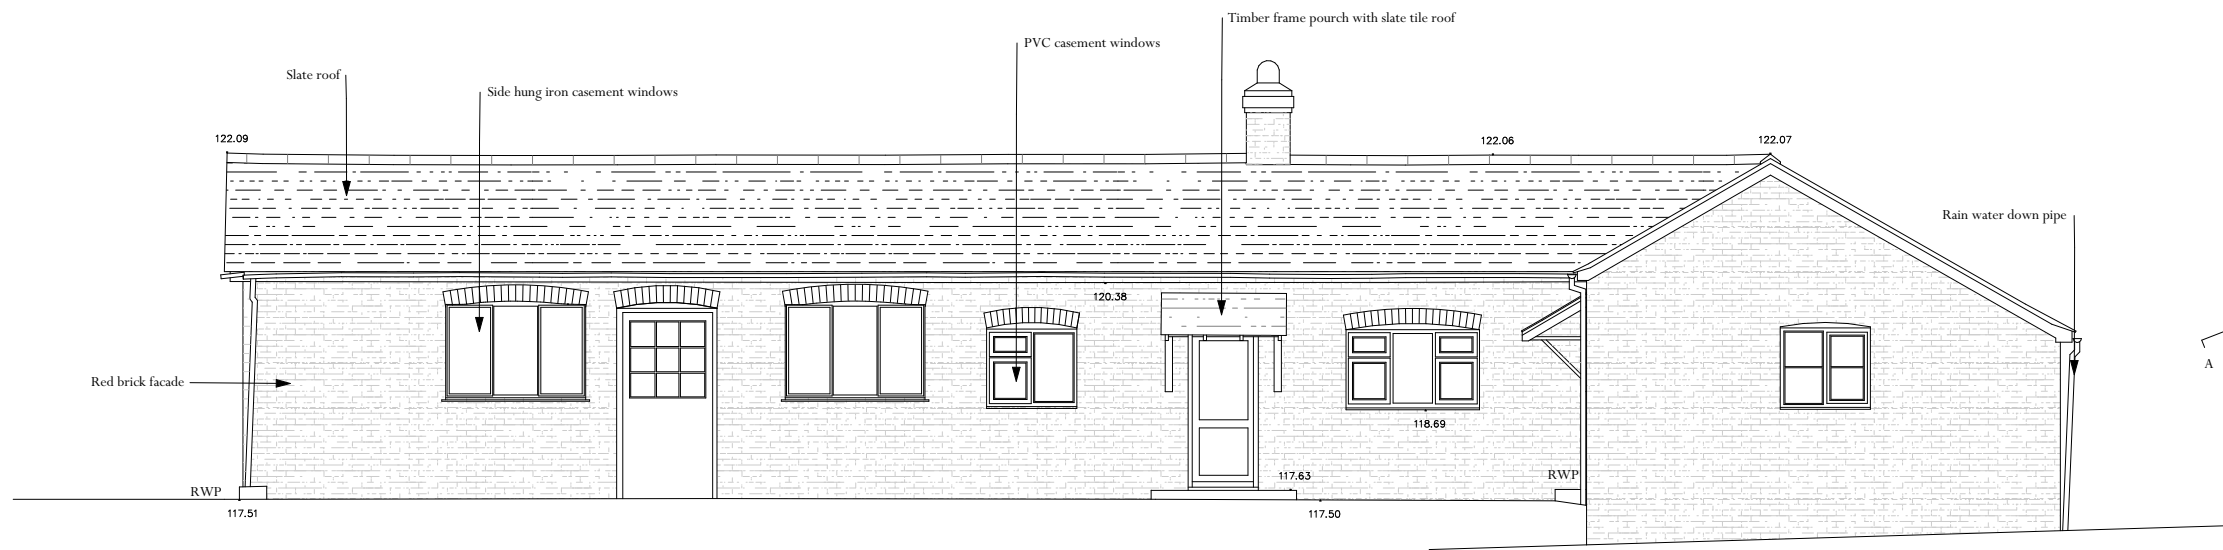


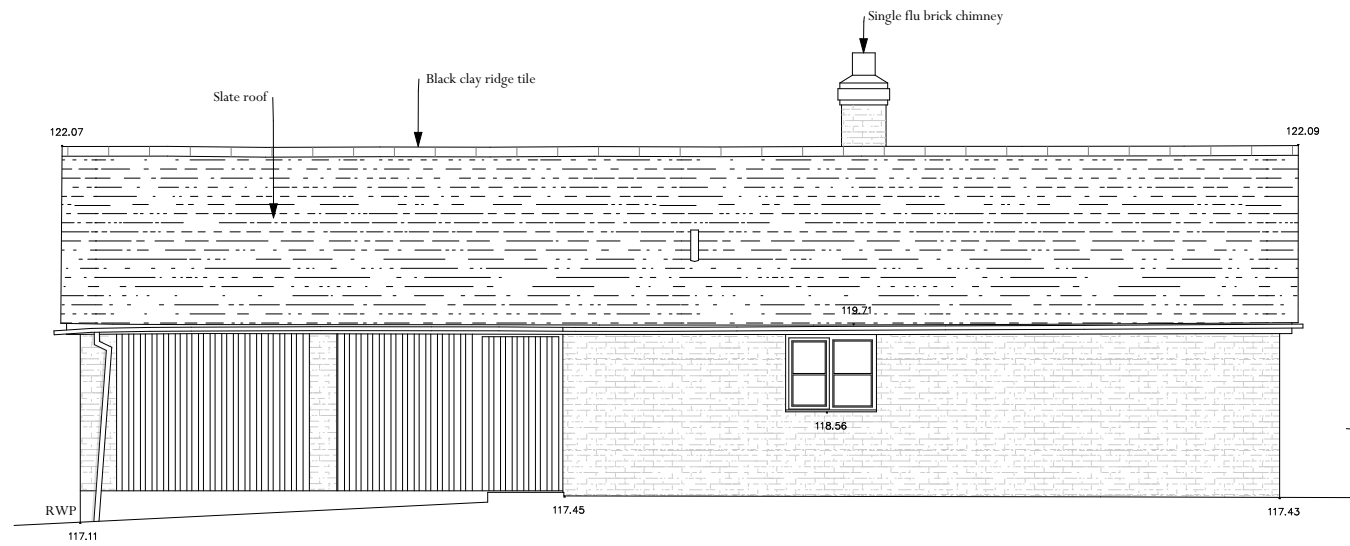


West Elevation

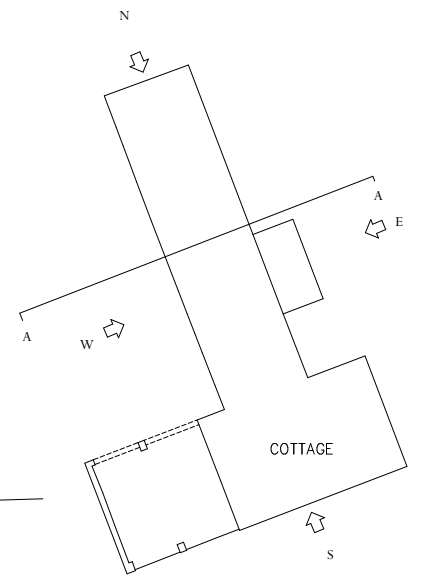

South Elevation

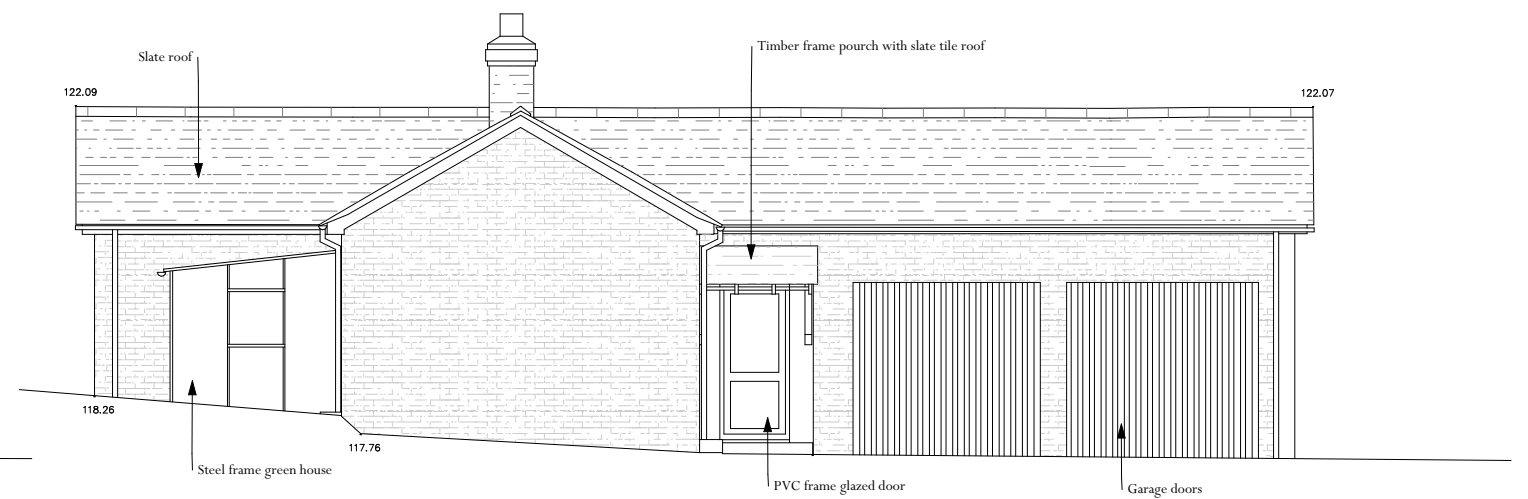


North Elevation

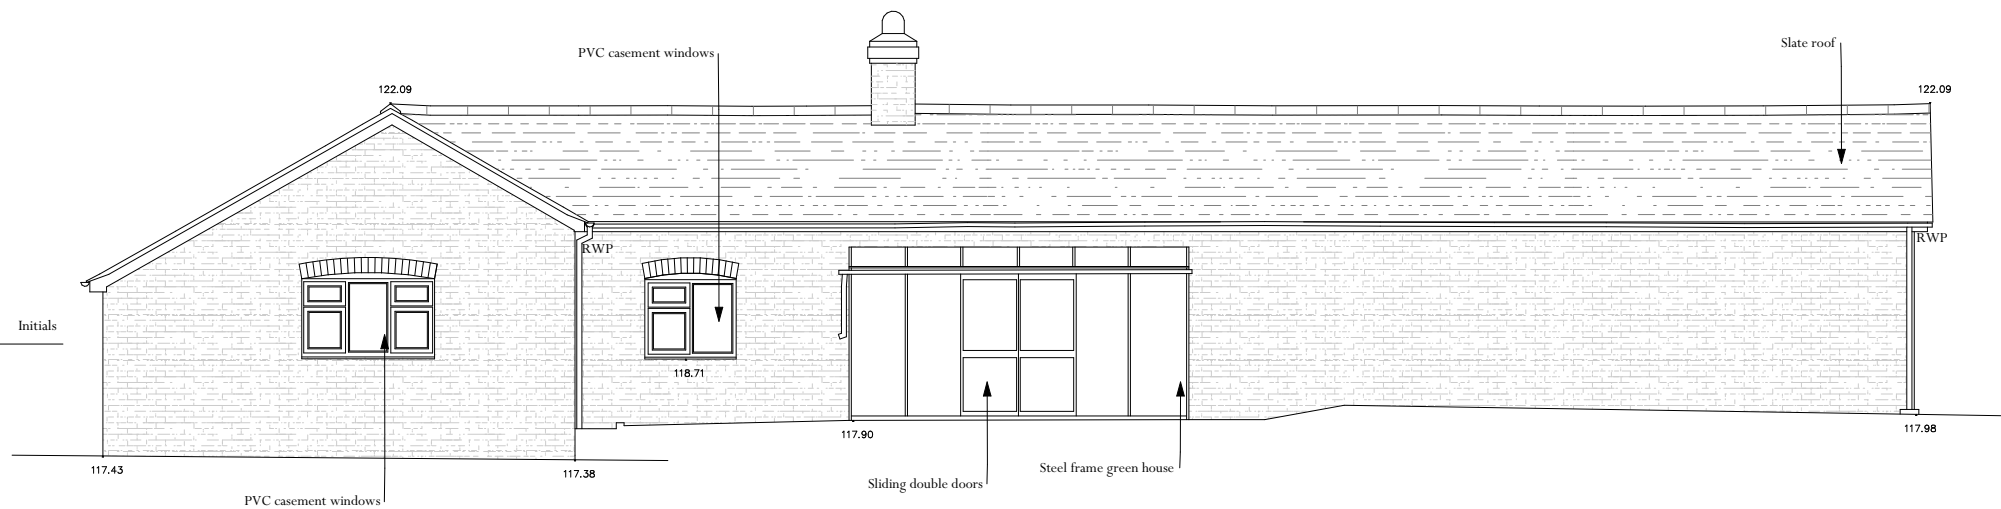

East Elevation


| Rev. | Date | Description                         | Initials            |
|------|------|-------------------------------------|---------------------|
|      |      | <i>Project: Whittonditch House</i>  | <i>Date Drawn:</i>  |
|      |      | <i>Existing Bungalow Elevations</i> | <i>Drawn by: JH</i> |
|      |      | <i>Drawing Number: 6577-PL05</i>    | <i>Scale:</i>       |

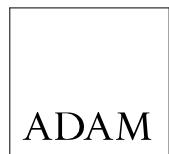

ARCHITECTURE

OLD HYDE HOUSE, 75 HYDE STREET  
WINCHESTER, HAMPSHIRE, SO23 7DW  
TELEPHONE: 01962 843843 FACSIMILE: 01962 843303  
www.adamarchitecture.com contact@adamarchitecture.com

**Whittonditch**  
Existing Bungalow Elevations

 

Scale 1:100