




 


1 PROPOSED NORTH ELEVATION
SCALE 1:100

 

2 PROPOSED SOUTH ELEVATION
SCALE 1:100

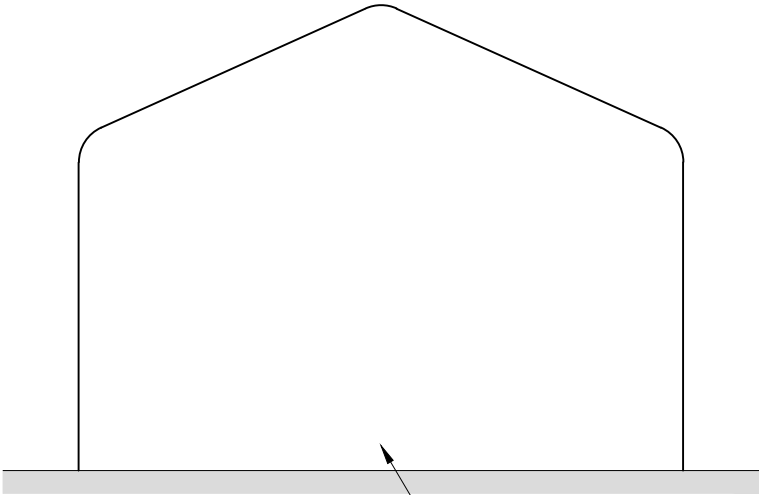


3 PROPOSED EAST ELEVATION
SCALE 1:100

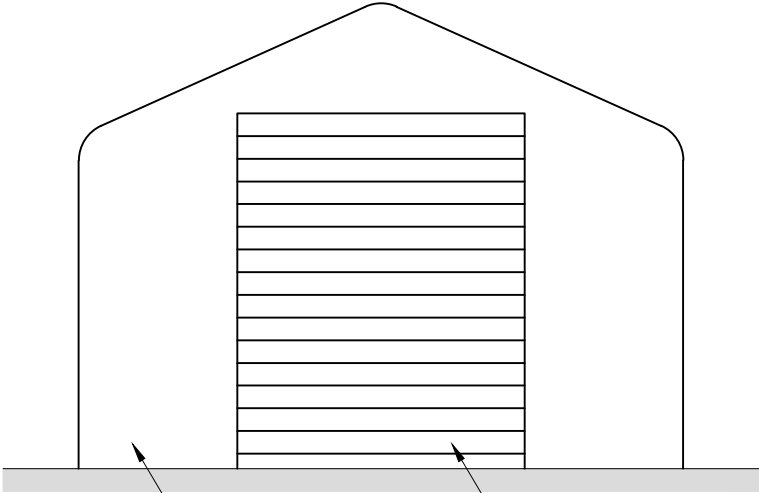

4 PROPOSED WEST ELEVATION
SCALE 1:100

GENERAL NOTES: This drawing must not be reproduced in part or whole or used for the execution of works without their permission. All dimensions to be checked on site prior to commencement of any construction works. No deviation from this drawing will be permitted without the express consent of Project Manager All works are to comply with the current edition of the Building Regulations and British Standards. It is the contractors responsibility to check all dimensions and quantities on site prior submitting his tender for the works. Construction Design and Management (CDM) REGULATIONS 2015, RISK ASSESSMENT. BUILDING REGULATIONS To Building regulation and British Standard. Requirements in all respects. To Fire Officer requirements in all respects. The Building Contractor must include for all works required by the M&E Contractors. HEALTH & SAFETY Refer to Designers Risk Assessment and PCJ documentation.	
STATUS:	ISSUE FOR PLANNING
STAGE:	RIBA 3

 

A01	PLANNING ISSUE	YK	09/12/25	AR
REV	DESCRIPTION	BY	DATE	CH

PROJECT DETAILS

CLIENT: VIVO				
PROJECT: Buckley Barracks Temporary Building				
DRAWN BY: YK		DATE: 09/12/25		CHECKED: AR
SCALE(S): 1:100 @ A3				
DRAWING TITLE: Proposed Elevations				
PROJECT No: 300891		ORIGINATOR: 360DS		SYSTEM: XX
LEVEL: XX				
DRAWING TYPE: DR		DEPARTMENT: B		DRAWING No: 1001
SUITABILITY: PS1		REVISION: A01		

Johnsons 1871 Ltd.
Three Sixty Design Solutions
King Edward Court
King Edward Road
Knuttsford
WAT6 0SE

Tel: 0800 0129122
Email: info@ThreeSixtyDS.com
Website: www.ThreeSixtyDS.com

Head Office:
Three Sixty Design Solutions
Hill Barns, Alpdurham
Chichester
West Sussex
PO20 7EG

DEFINE. DESIGN. DELIVER.