



58.0m

48.0m ALD

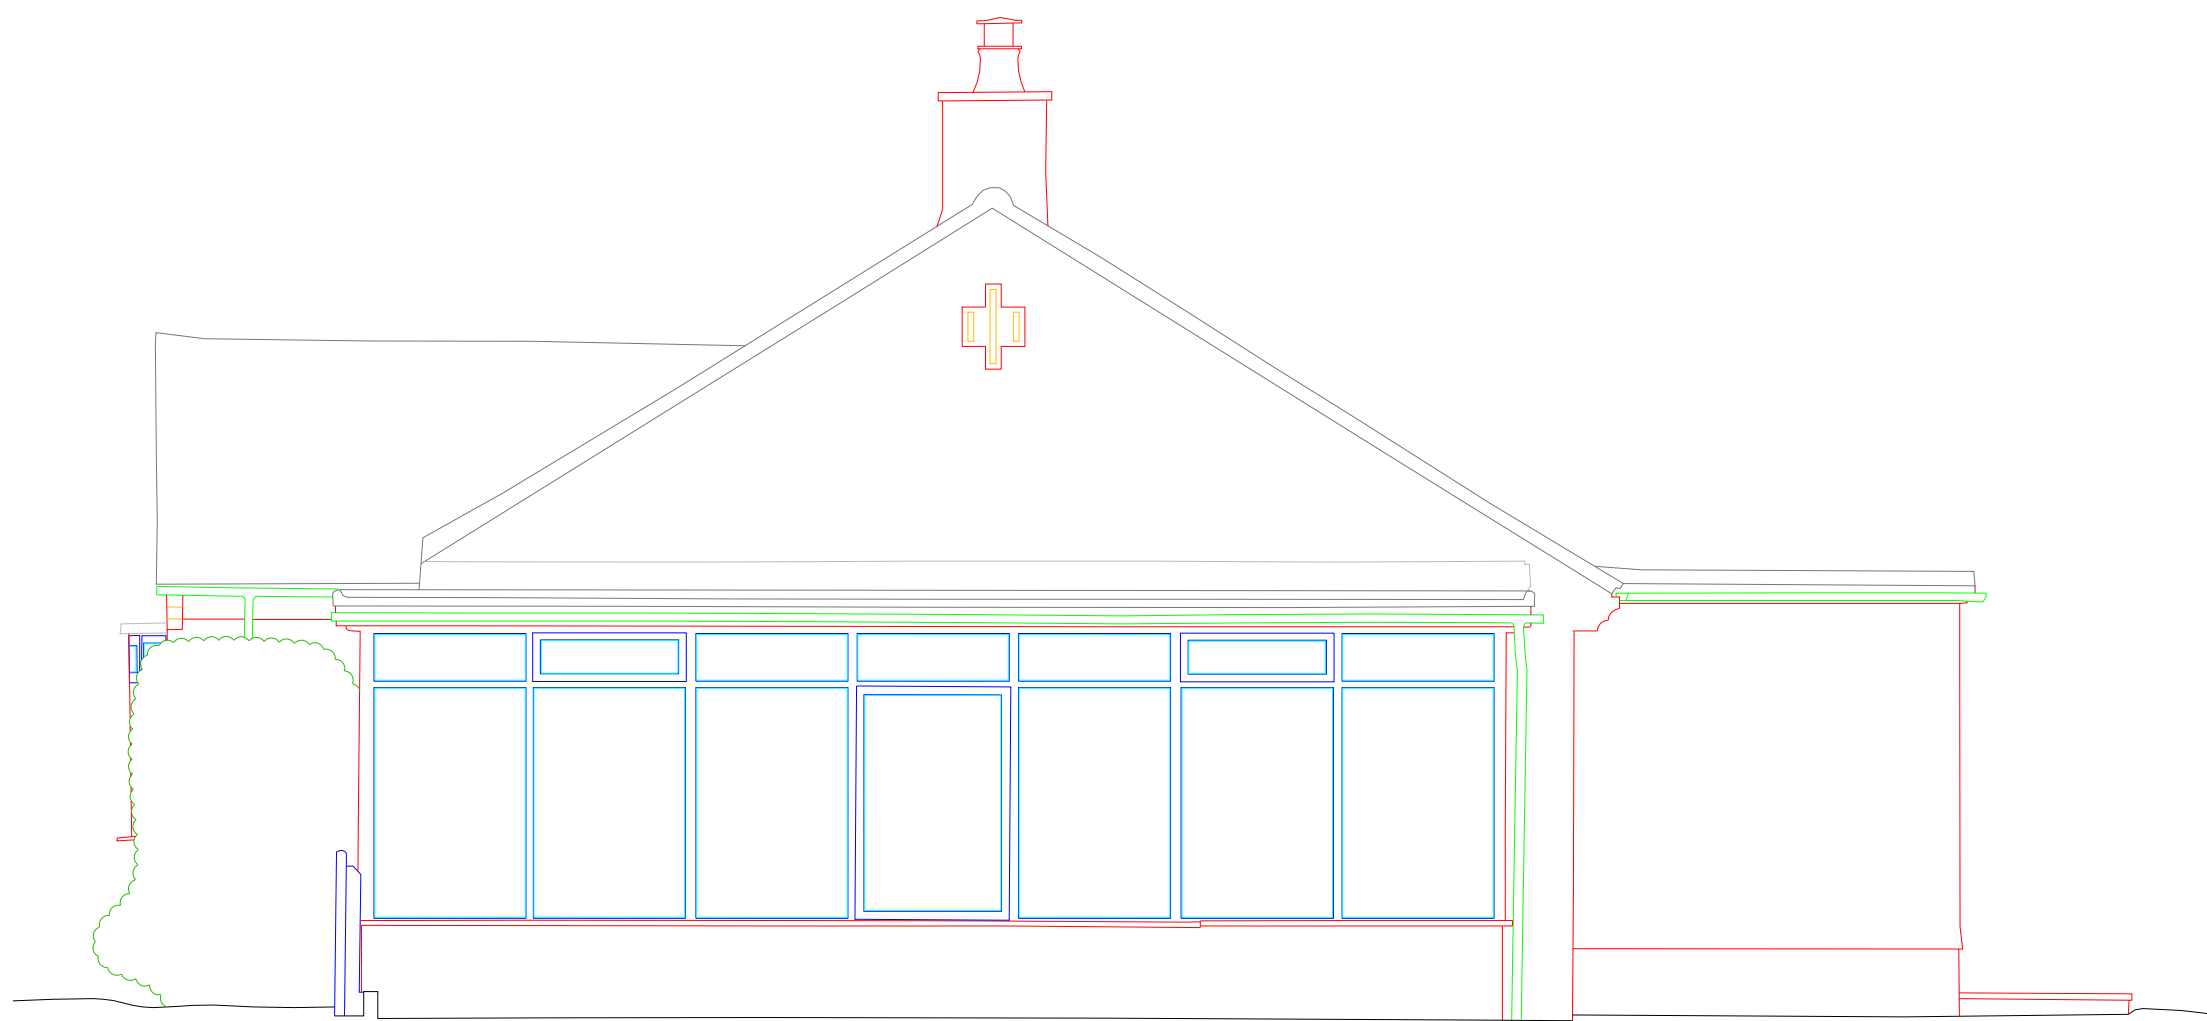

SOUTH ELEVATION

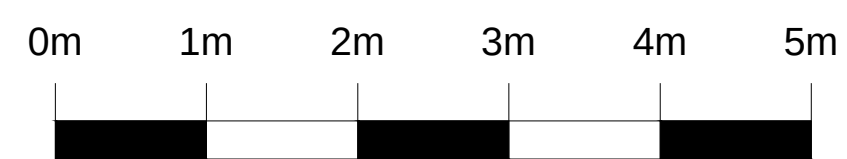


58.0m

48.0m ALD

58.0m

48.0m ALD

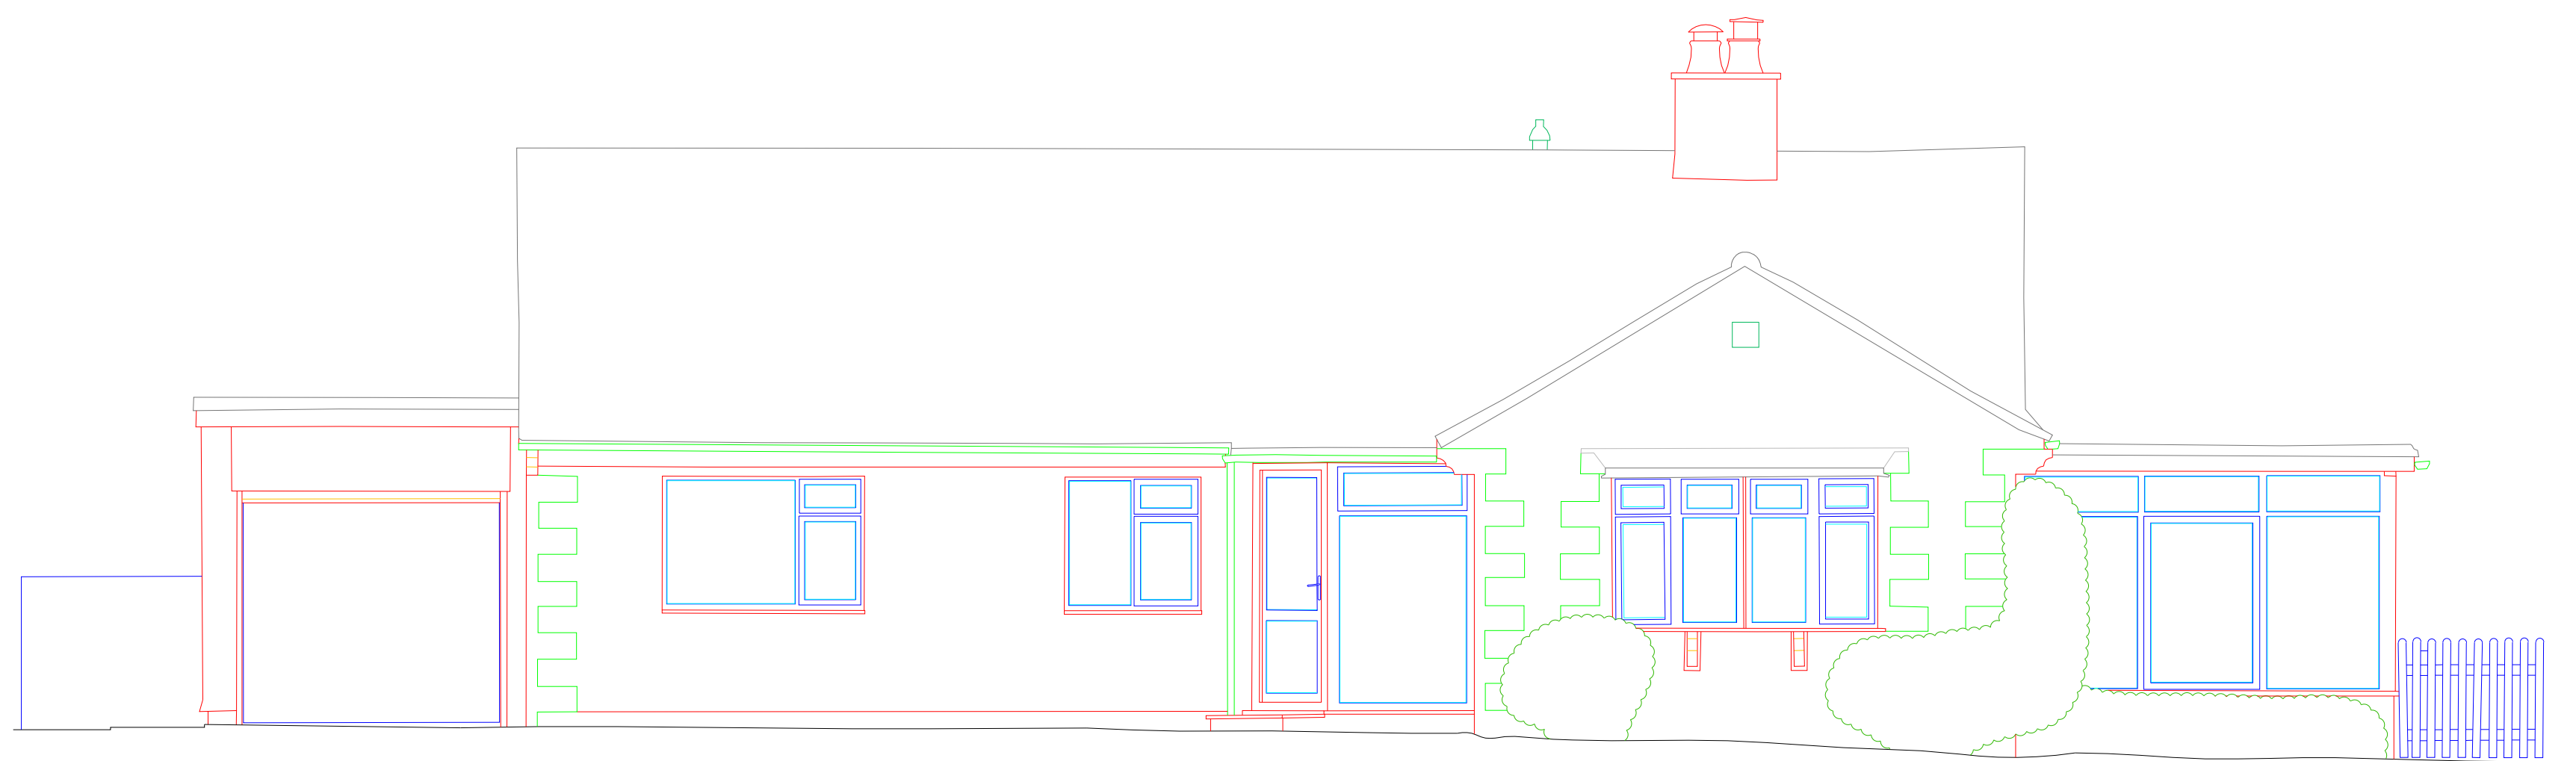

WEST ELEVATION



58.0m

48.0m ALD

SCALE 1:50 @ A1

Do Not Scale, No Accuracy can be Guaranteed Due to Printing and Copy Variations. All Critical Dimensions to be Site Checked Prior To Design or Fabrication Site Measurements should be taken for Confirmation. The Survey Grid and Level Datum are not related to Ordnance Survey National Grid Coordinates. The North Arrow is the Approximate Direction of True North The Level Datum is Related to the House Porch Floor Level Value 50.00m ALD Survey Scale 1:50 Presentation Scale 1:50			
Matthew Read Land & Building Surveys matthewread@live.co.uk			
ARCHITECT			
Howard J E Waters Mathewson Waters Architects			
LOCATION			
Braefel Startley Wiltshire, SN15 5HG			
DRAWING TITLE			
SOUTH & WEST ELEVATIONS			
DRAWING NO.			
Braefel_Elevations_003.dwg			
SHEET SIZE		REVISION SUFFIX	
A1-Paperspace			
SCALE	DATE	DRAWN	CHECKED
1:50 @ A1	October 2025	October 2025	