
 
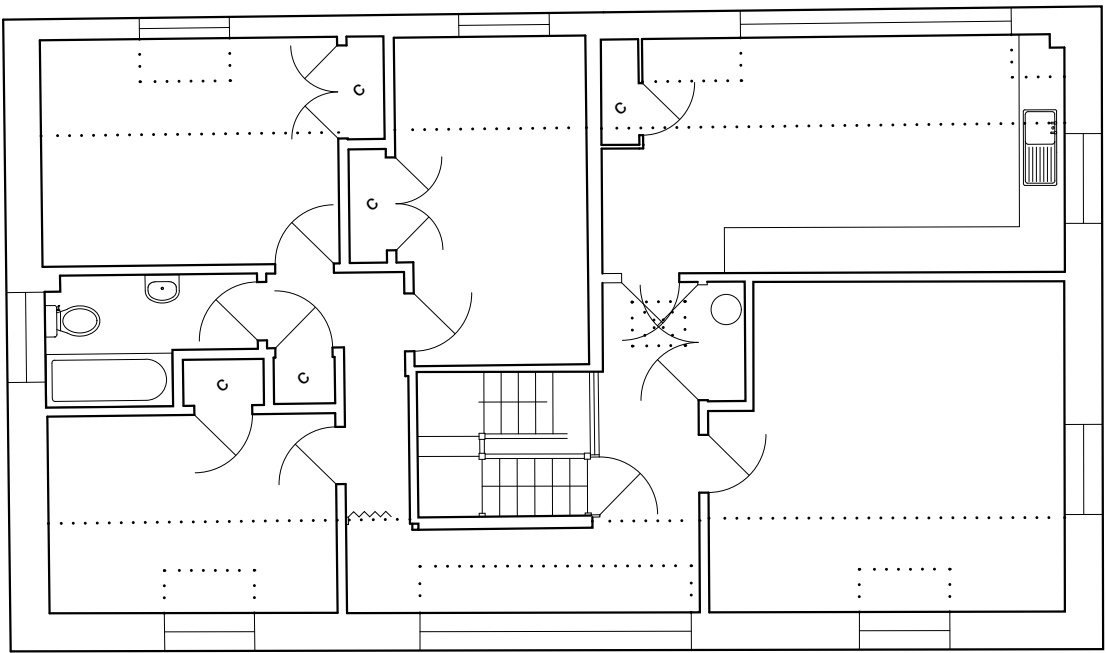
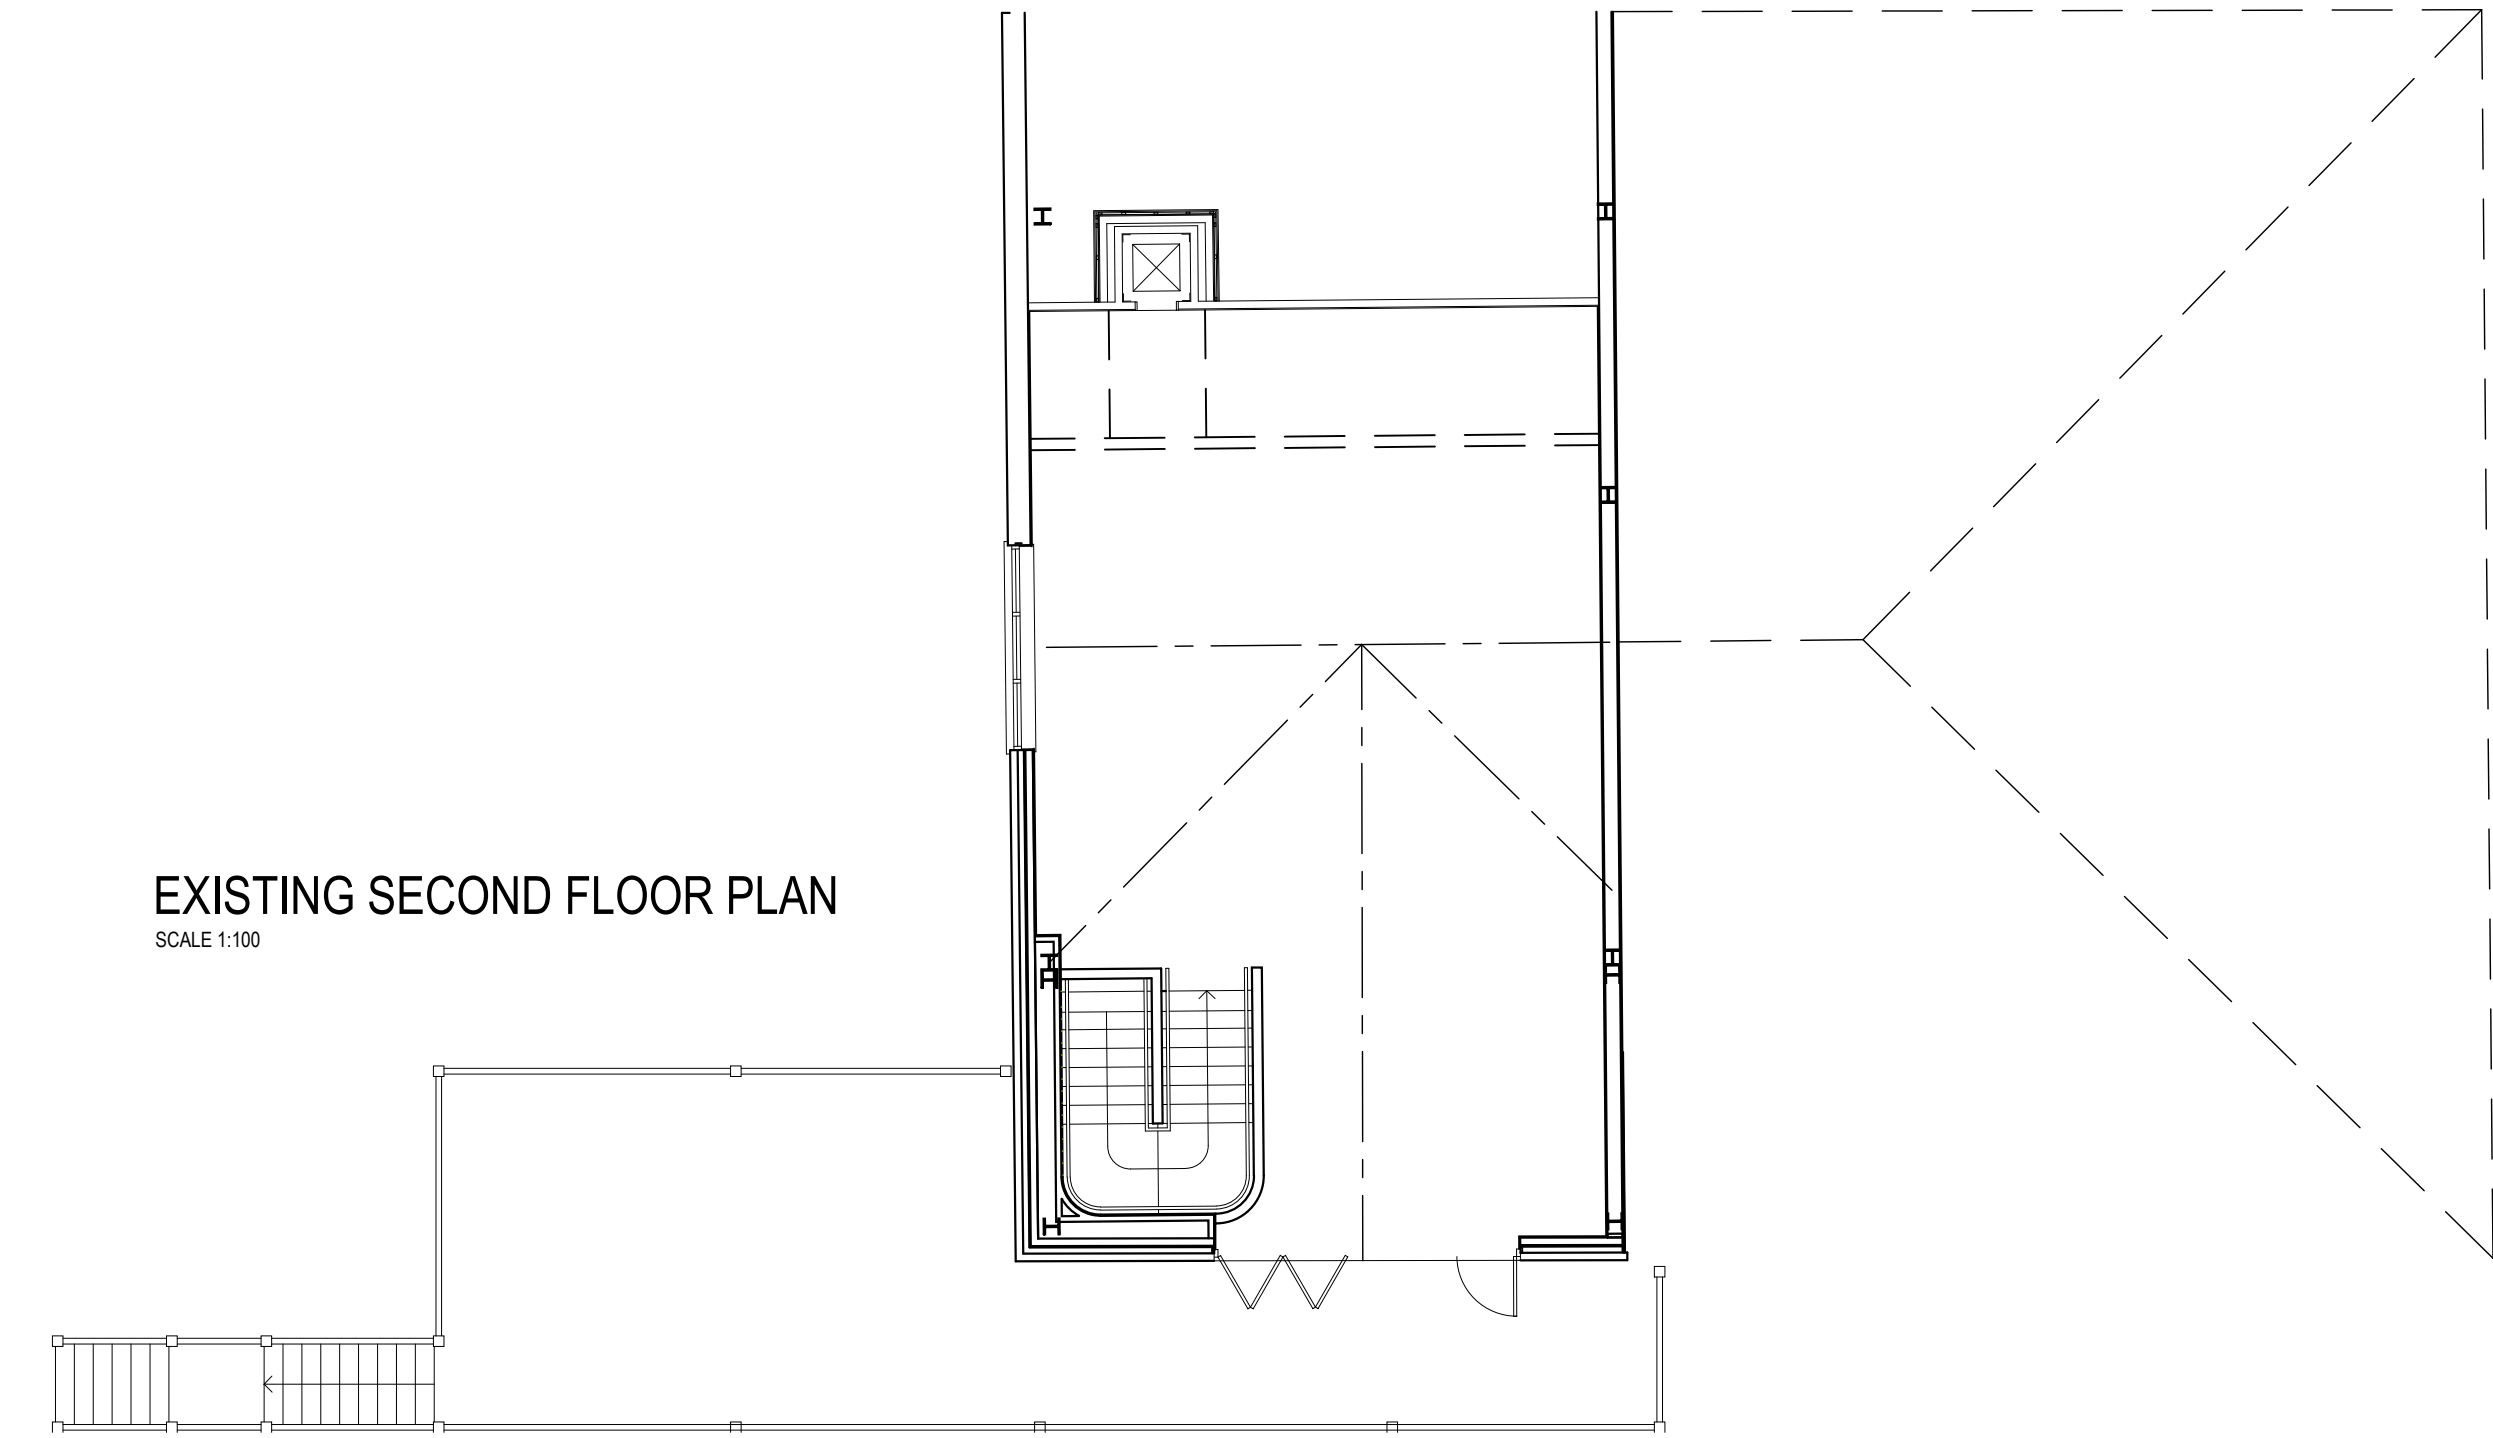


NOTE:
OTHER THAN FOR THE PURPOSES OF PLANNING, DO NOT SCALE THESE DRAWINGS. USE
WRITTEN DIMENSIONS ONLY. ALL DIMENSIONS TO BE CHECKED ON SITE PRIOR TO
COMMENCEMENT OF WORK.
THIS DRAWING IS THE COPYRIGHT OF **SIMPSON HILDER ASSOCIATES** LIMITED AND MAY
NOT BE REPRODUCED, COPIED OR ALTERED IN ANY WAY WITHOUT WRITTEN AUTHORITY

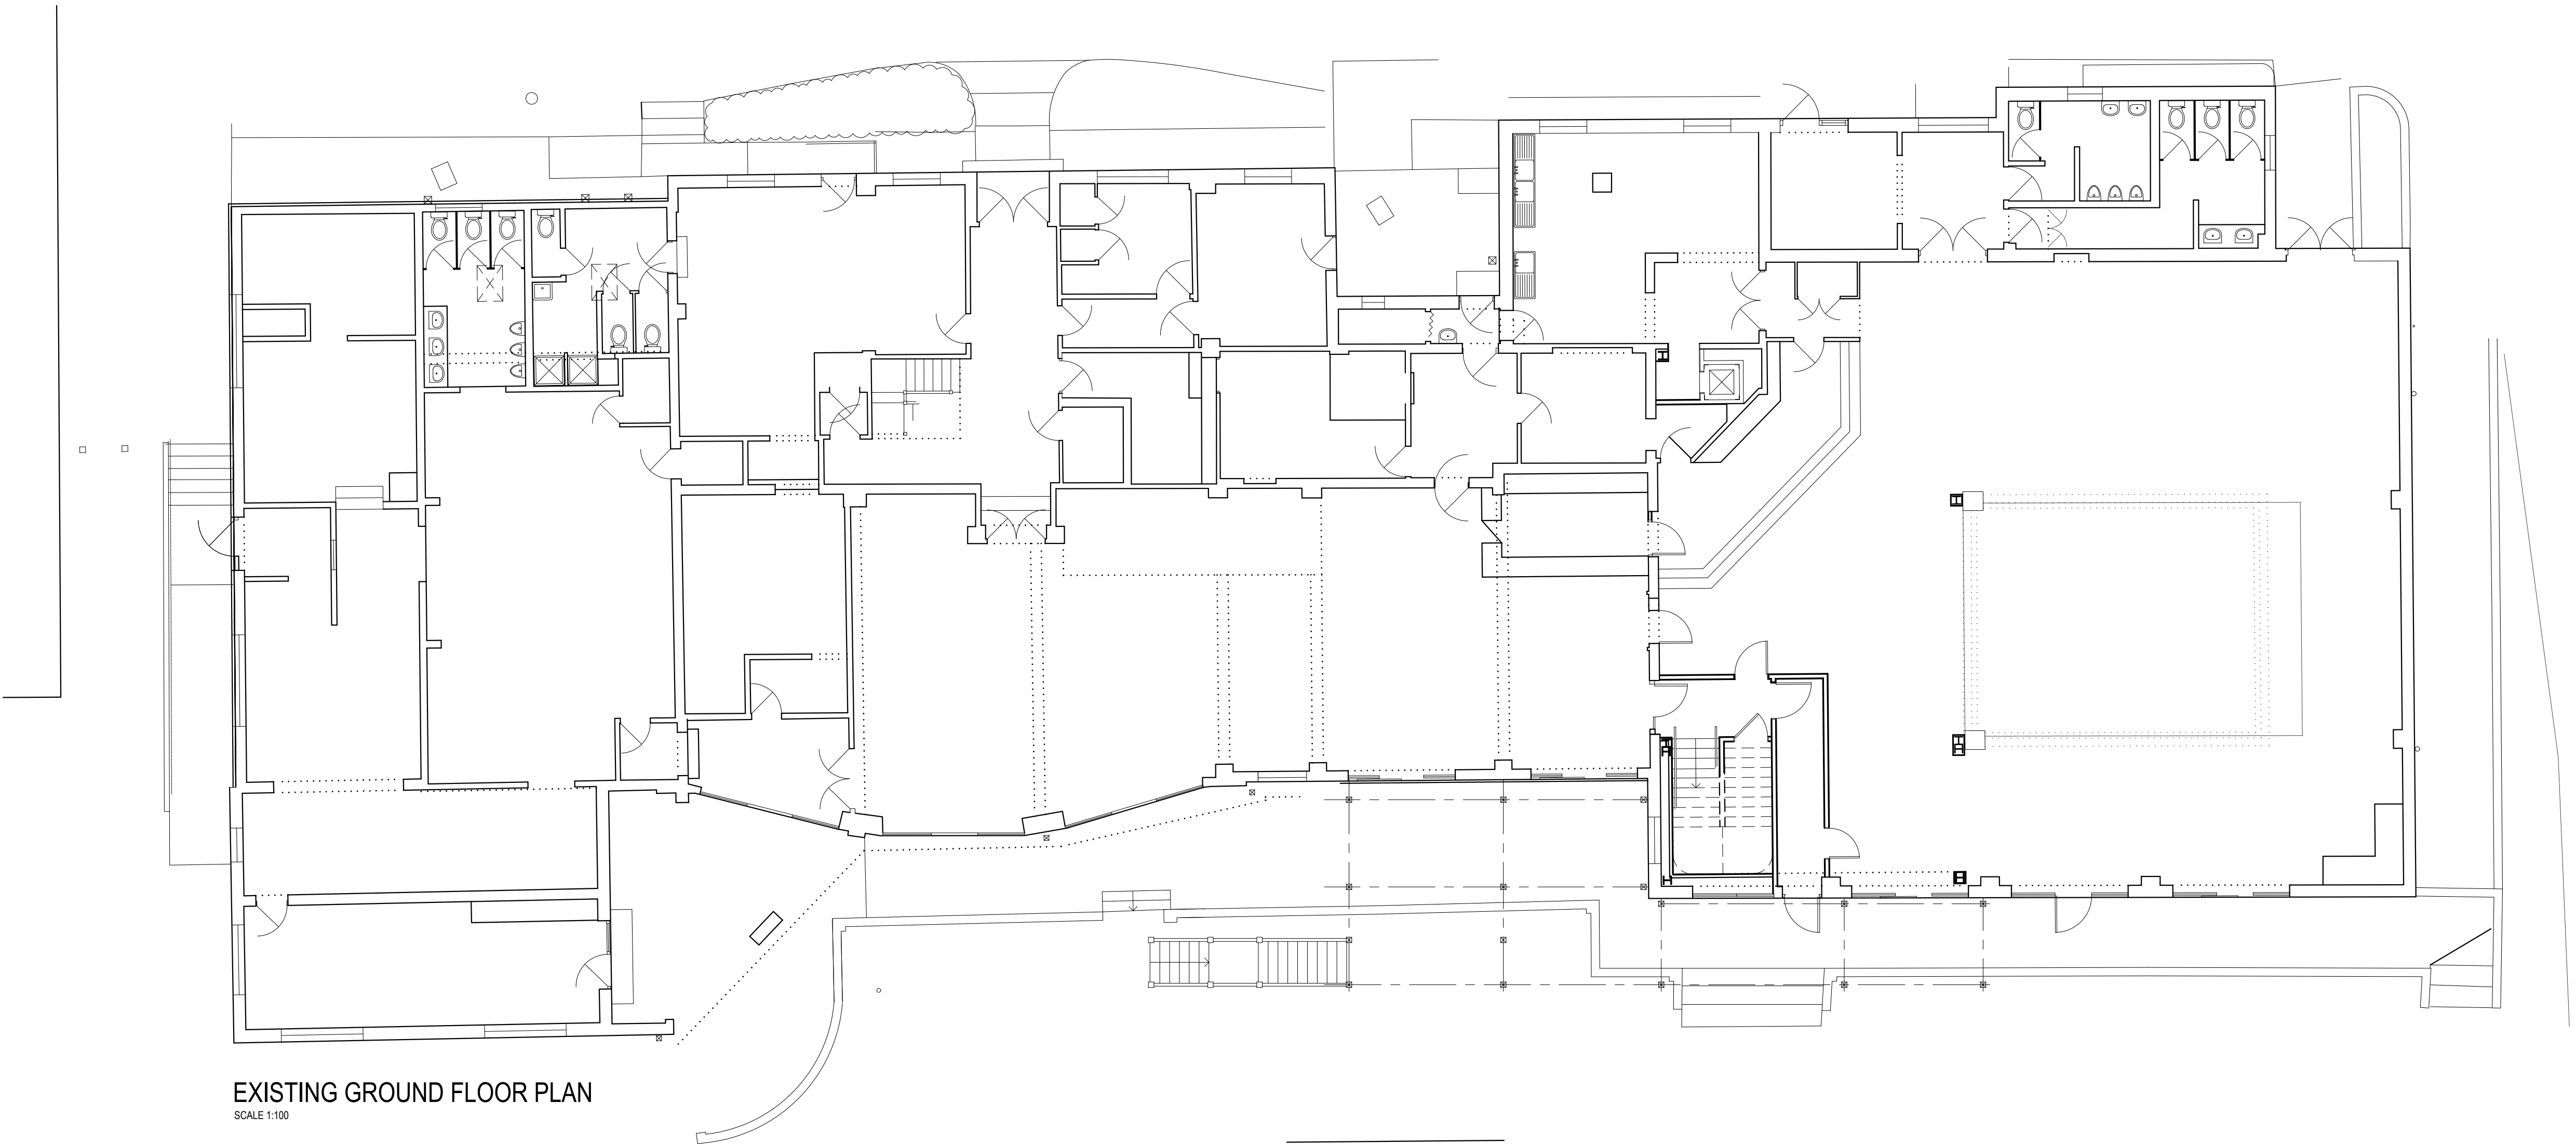

Rev	Date	Description	By	Chk
SIMPSON HILDER Chartered Architects 023 8028 3798 simpsonhilder.co.uk				
Project SALISBURY & SOUTH WILTS GOLF CLUB NETHERHAMPTON ROAD SALISBURY SP2 8PR				
Description EXISTING GROUND FIRST & SECOND FLOOR PLAN				
PLANNING				
Drawn BL	Checked GL	Date FEBRUARY 2026	Revision	
Drawing No. 10131.101				
Original size 100mm @A1				