
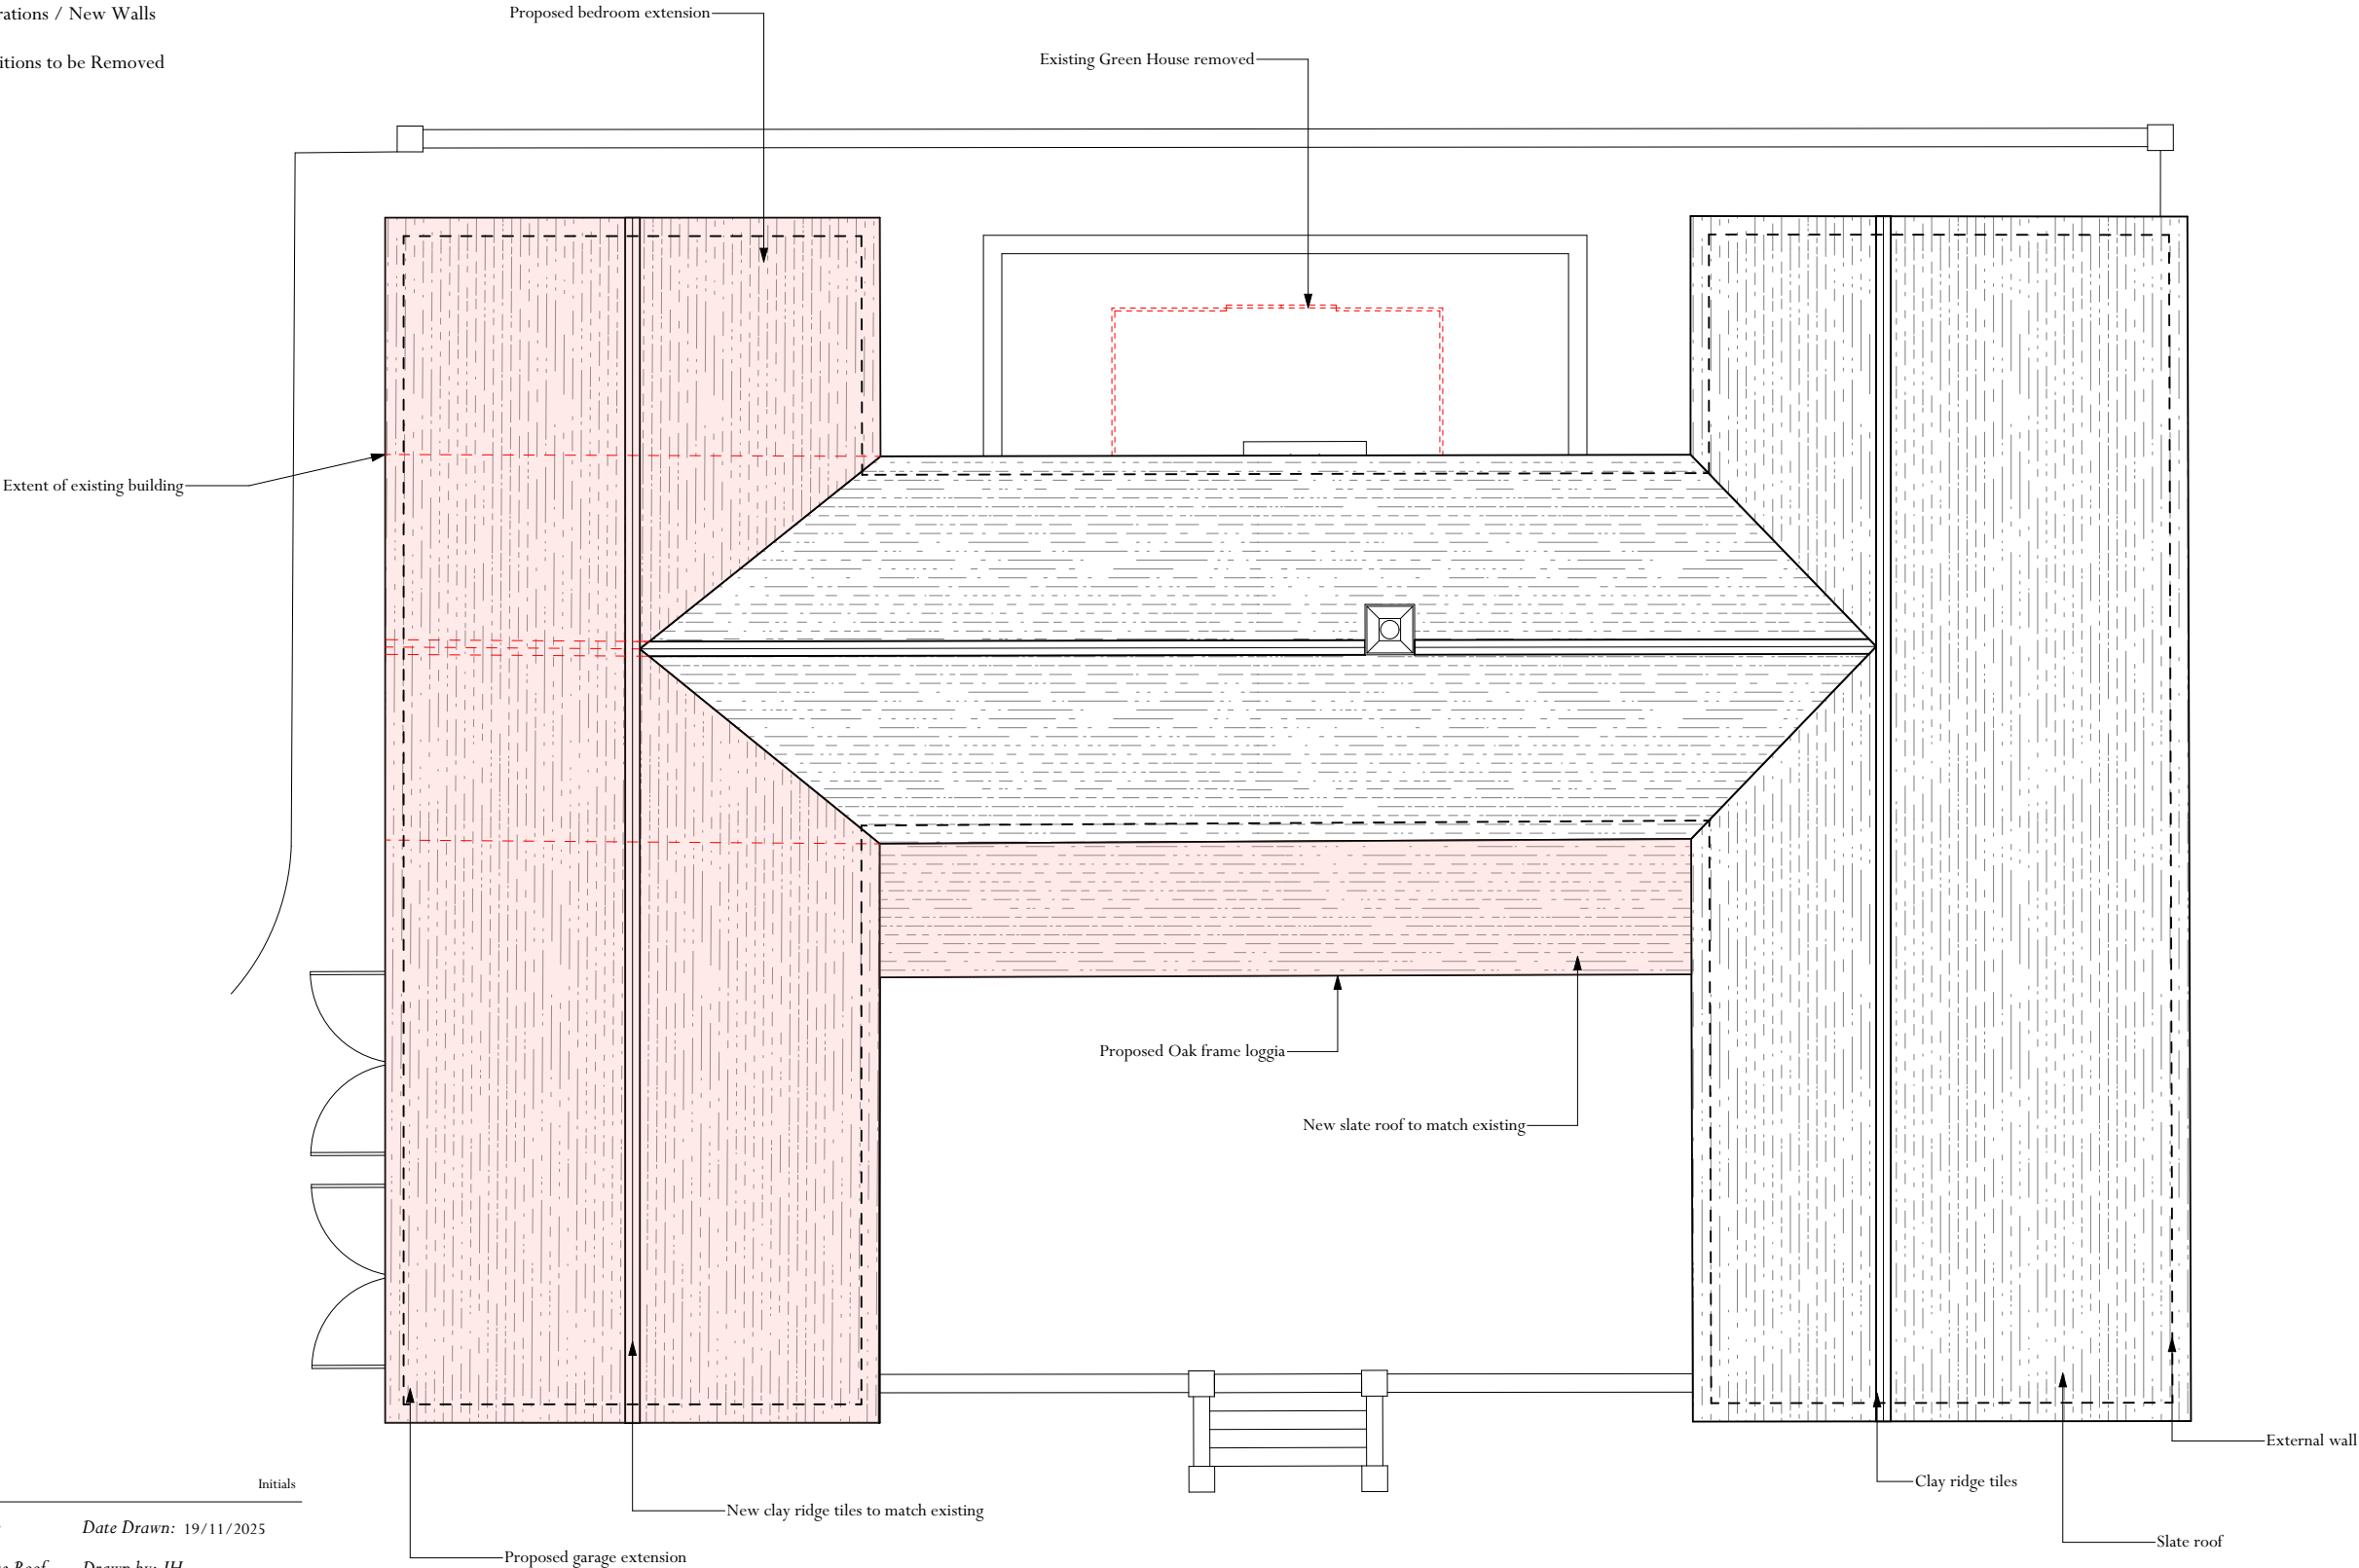


Key:

- Existing Walls
- Proposed Alterations / New Walls
- Walls and Partitions to be Removed

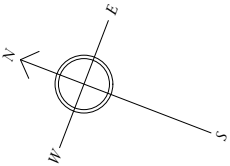

Rev.	Date	Description	Initials
<i>Project: Whittonditch House</i>			
<i>Date Drawn: 19/11/2025</i>			
<i>Proposed Bungalow & Garage Roof Plan</i>			
<i>Drawn by: JH</i>			
<i>Drawing Number: 6577-PL08</i>			
<i>Scale: 1:100 @A3</i>			

ADAM ARCHITECTURE

OLD HYDE HOUSE, 75 HYDE STREET
WINCHESTER, HAMPSHIRE, SO23 7DW
TELEPHONE: 01962 843843 FACSIMILE: 01962 843303
www.adamarchitecture.com contact@adamarchitecture.com

Whittonditch

Proposed Bungalow & Garage Roof Plan

