

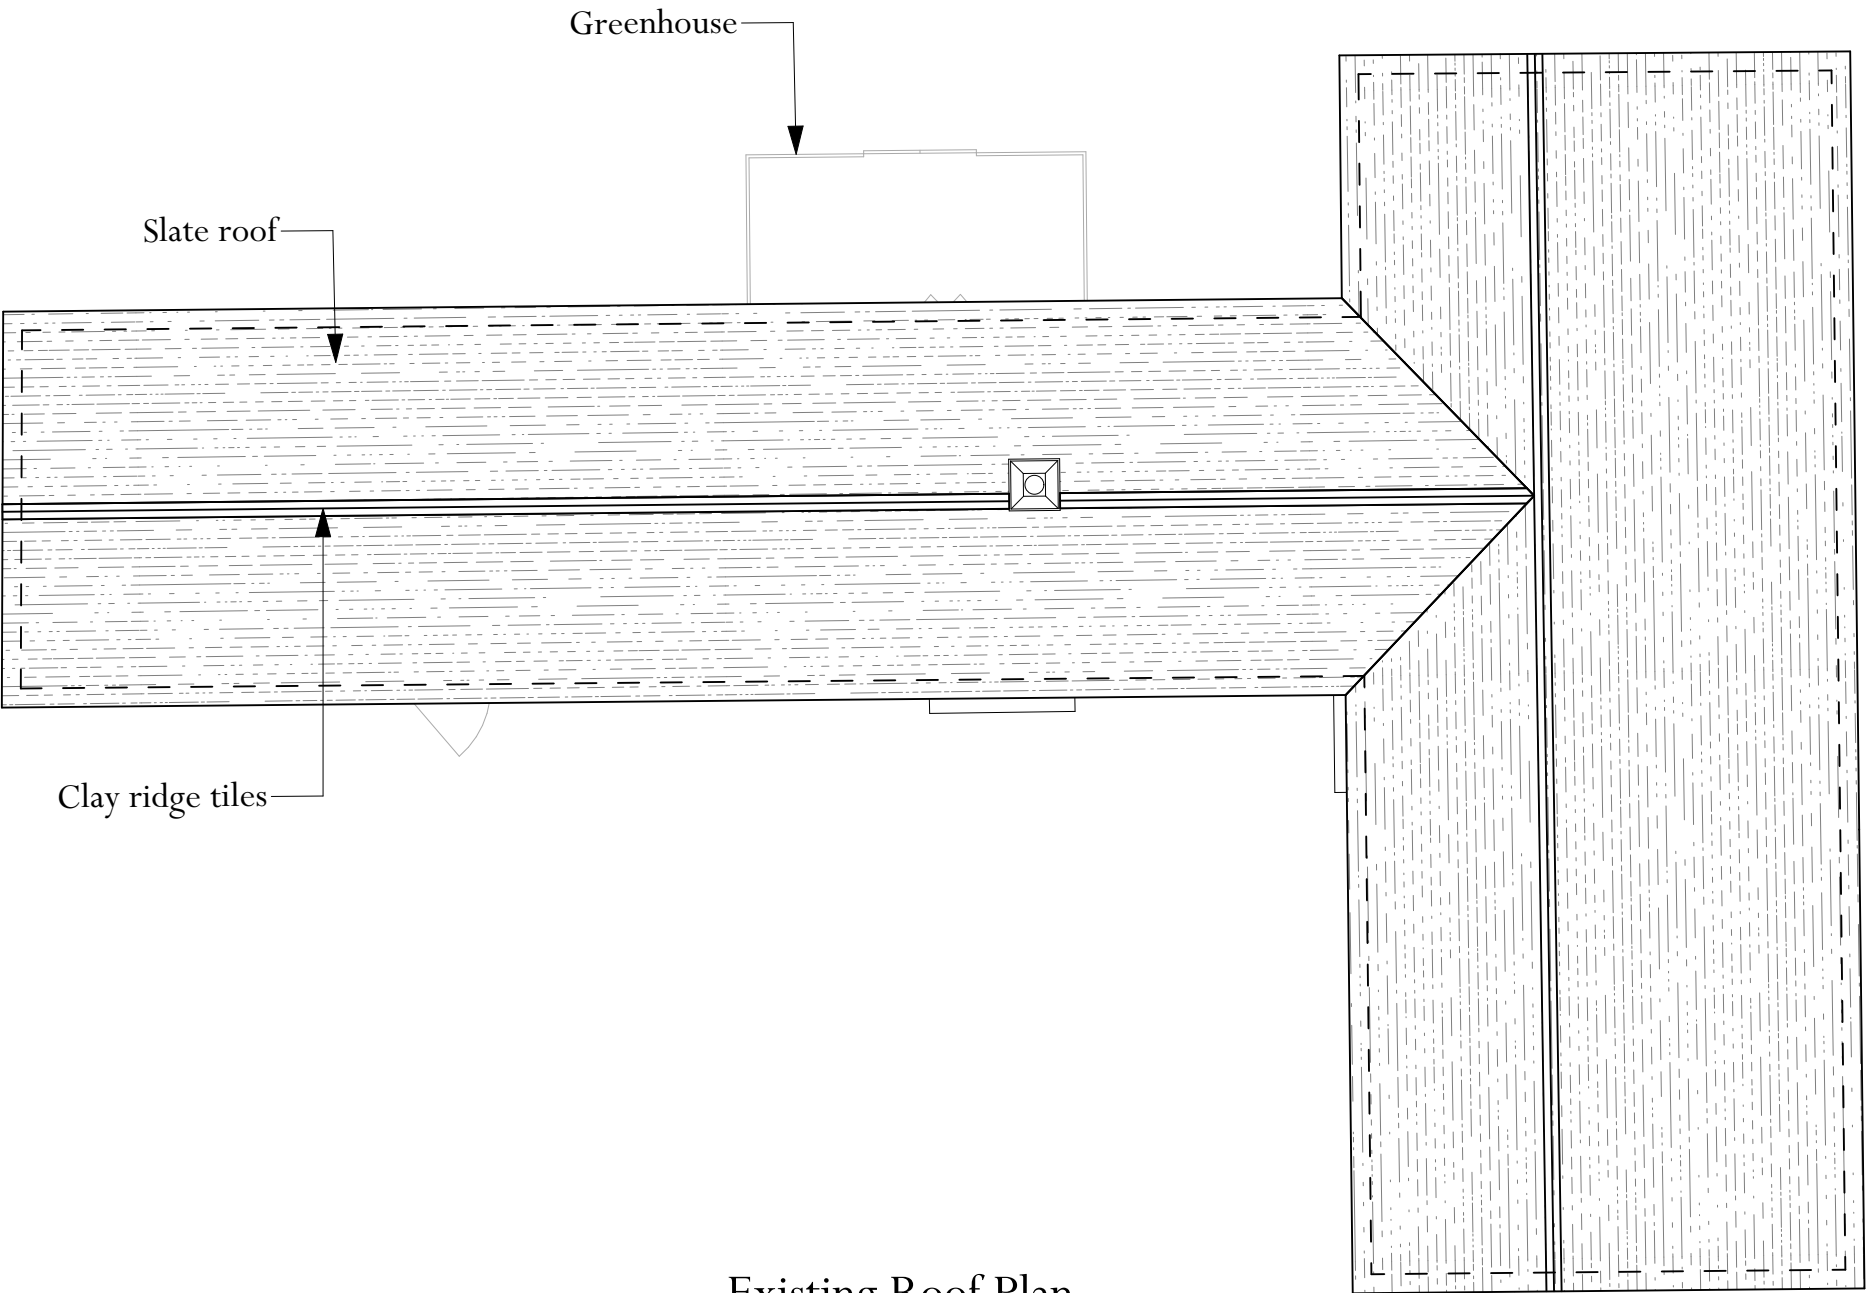


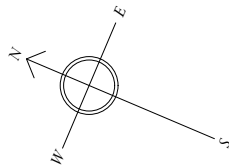


Existing Roof Plan

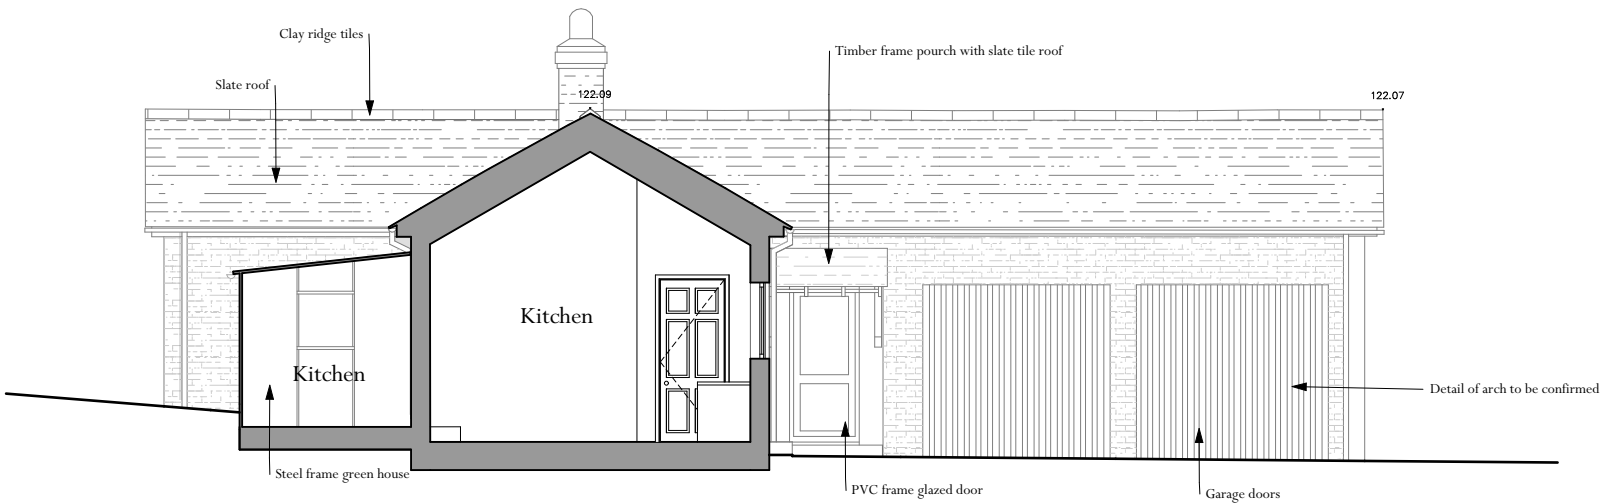

Existing Section A-A

Rev.	Date	Description	Initials
<i>Project: Whittonditch House</i>			<i>Date Drawn: 19/11/2025</i>
<i>Existing Bungalow Roof Plan & Section Drawn by: JH</i>			
<i>Drawing Number: 6577-PL06</i>		<i>Scale: 1:100 @A3</i>	

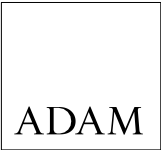

ARCHITECTURE

OLD HYDE HOUSE, 75 HYDE STREET
WINCHESTER, HAMPSHIRE, SO23 7DW
TELEPHONE: 01962 843843 FACSIMILE: 01962 843303
www.adamarchitecture.com contact@adamarchitecture.com

Whittonditch

Existing Bungalow Roof Plan & Section



Scale 1:100