


Figured dimensions only are to be taken from this drawing. All dimensions are to be checked on site before any work is put in hand.

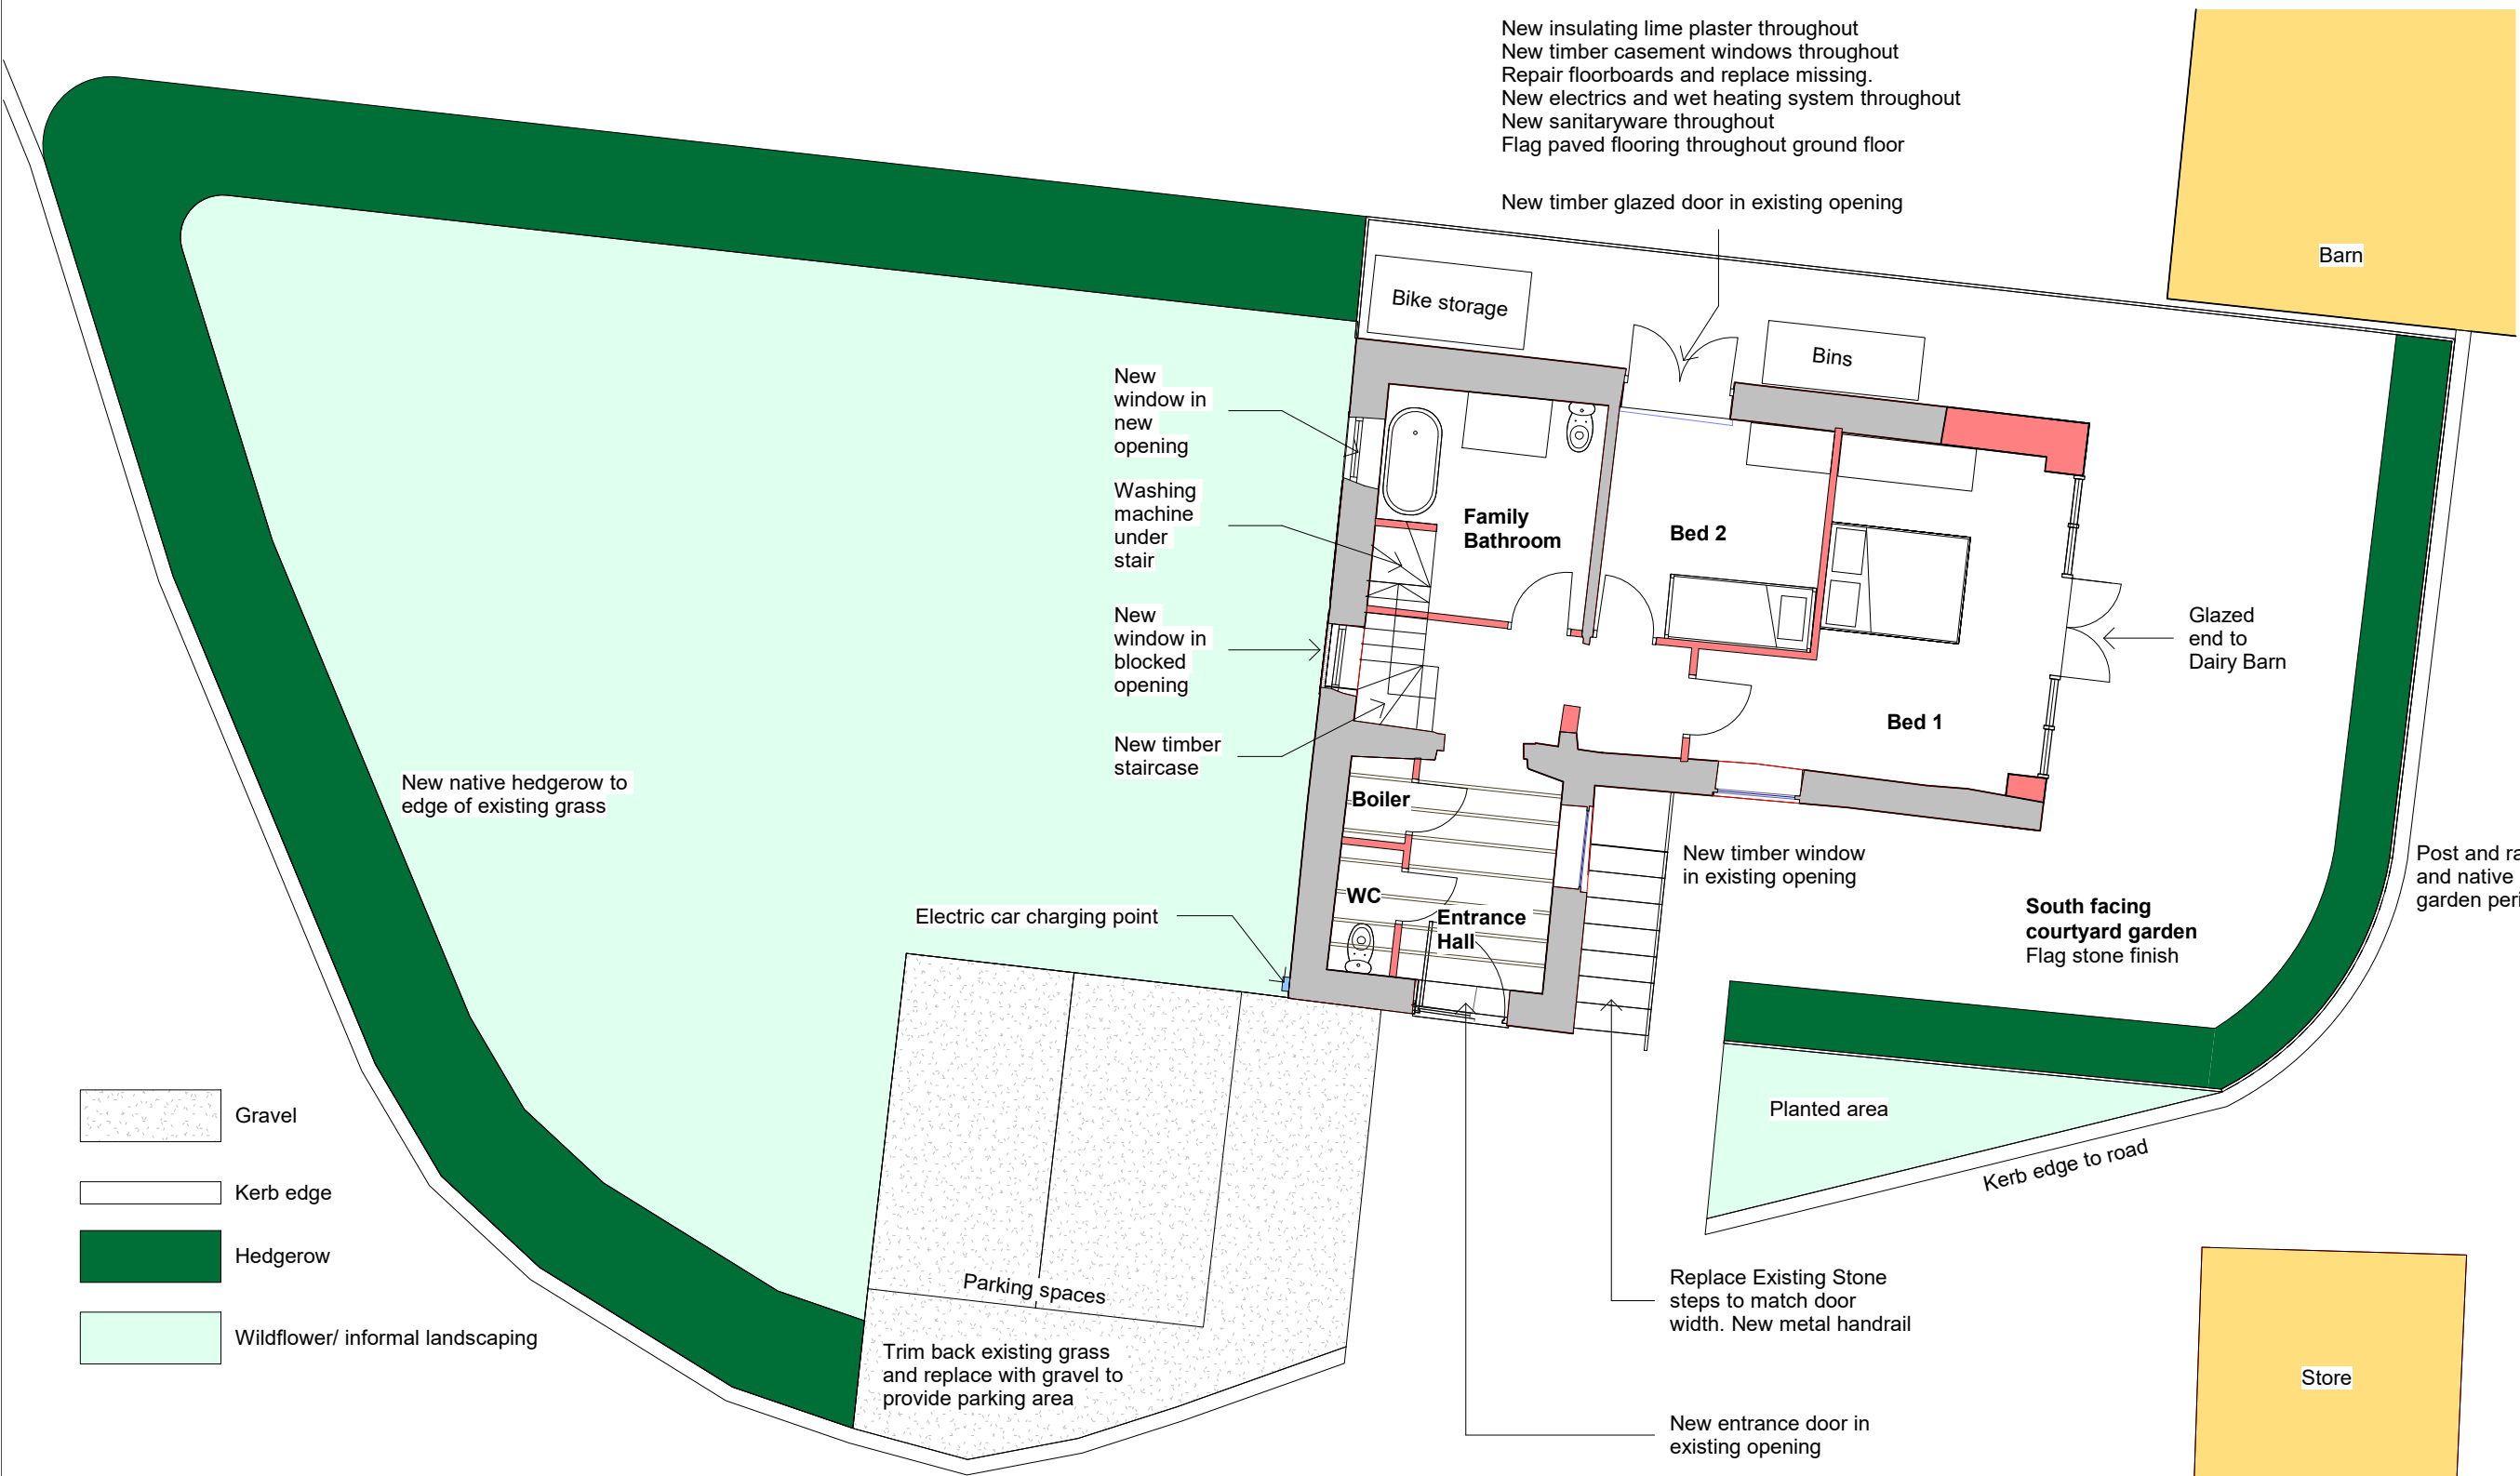

Revision	Description	Drawn	Date	Checked
----------	-------------	-------	------	---------

Client's Name

Kim Rivers

Job Title
Upper Studley Farm, Swindon
Road, Royal Wootton Bassett, SN4
8ET

Drawing Title
Proposed Dairy Barn Holiday
Let Ground Floor Plan

Scale
1 : 100 @A3

Job No
2186

Drawing No
P01


Status
LBC and Planning

Rev

00_Ground Level Dairy Barn Proposed

1 : 100

SCALE : 1 to 100

 

Note: This maybe a reduced sized print, check scales below