



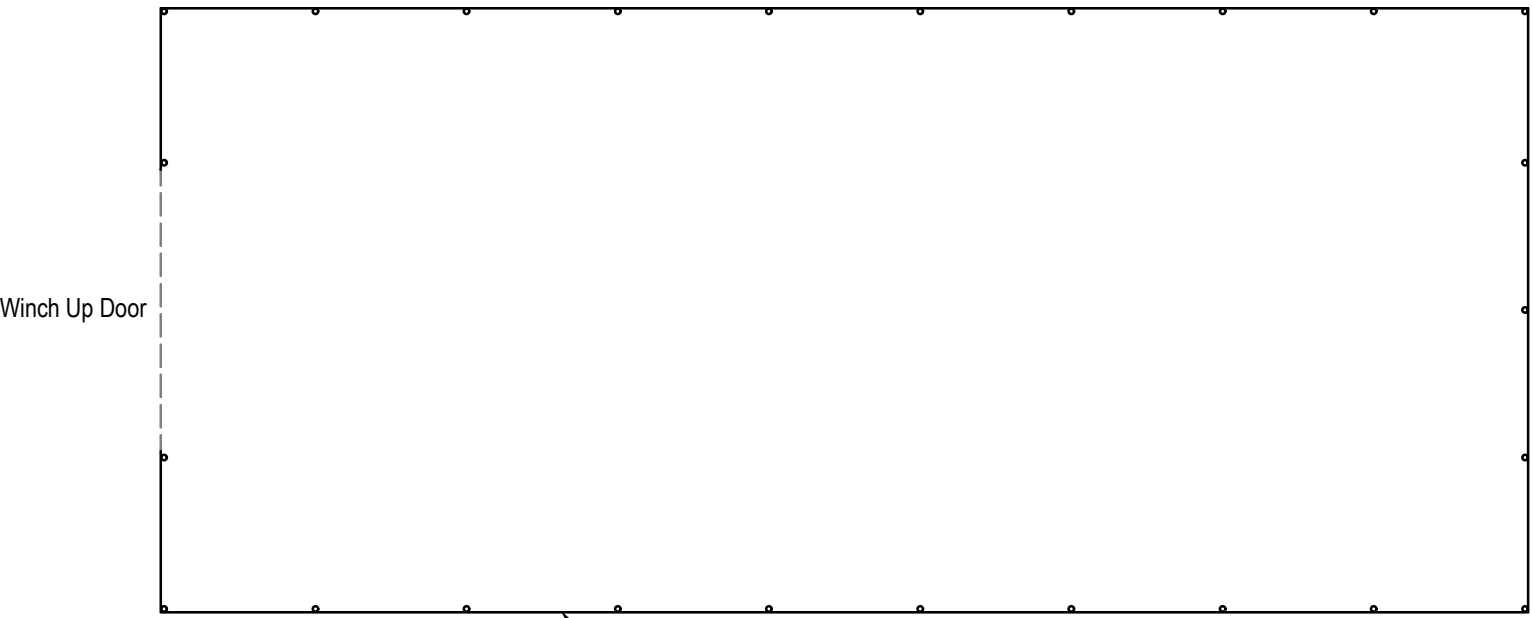

1 PROPOSED FLOOR PLAN
SCALE 1:100

 

2 PROPOSED ROOF PLAN
SCALE 1:100

PORTABLE INDUSTRIAL CANOPY SHELTER

SPECIFICATIONS:
Frame Spec: Hot-dip galvanised steel.
Fabric Details: Heavy duty PVC cover.
Door Spec: 1 No. Winch-up door. 3800mm width x 4700mm height. Tiger BHW Brake Hand Winch.
Colour: RAL 7037

GENERAL NOTES:

This drawing must not be reproduced in part or whole or used for the execution of works without their permission.

All dimensions to be checked on site prior to commencement of any construction works.

No deviation from this drawing will be permitted without the express consent of Project Manager

All works are to comply with the current edition of the Building Regulations and British Standards.

It is the contractors responsibility to check all dimensions and quantities on site prior submitting his tender for the works.

Construction Design and Management (CDM) REGULATIONS 2015, RISK ASSESSMENT.

BUILDING REGULATIONS

To Building regulation and British Standard. Requirements in all respects.


To Fire Officer requirements in all respects.

The Building Contractor must include for all works required by the MBE Contractors.

HEALTH & SAFETY

Refer to Designers Risk Assessment and PCI documentation.

STATUS:	ISSUE FOR PLANNING
STAGE:	RIBA 3

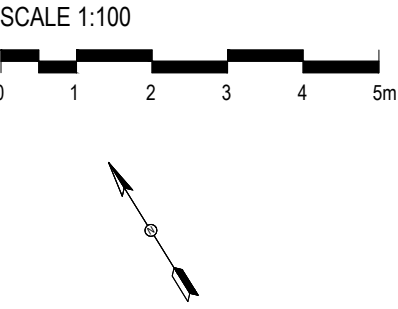

A01	PLANNING ISSUE	YK	09/12/25	AR
REV	DESCRIPTION	BY	DATE	CH

CLIENT:
VIVO

PROJECT:
Buckley Barracks Temporary Building

DRAWN BY: YK DATE: 09/12/25 CHECKED: AR

SCALE(S):
1:100 @ A3

DRAWING TITLE:
Proposed Plans

PROJECT No:	ORIGINATOR:	SYSTEM:	LEVEL:
300891	360DS	XX	ZZ
DRAWING TYPE: DEPARTMENT:	DRAWING No:	SUITABILITY:	REVISION:
DR B	1000	PS1	A01

PROJECT DETAILS

Three Sixty
Design Solutions

Johnsons 1871 Ltd.
T/A Three Sixty Design Solutions
King Edward Court
King Edward Road
Knutsford
WA16 0BE

Tel: 0800 0129122
Email: info@threesixtyds.com
Website: www.threesixtyds.com

Head Office:
Three Sixty Design Solutions
Hill Barns, Abingdon
Chichester
West Sussex
PO20 7EG

DEFINE. DESIGN. DELIVER.