



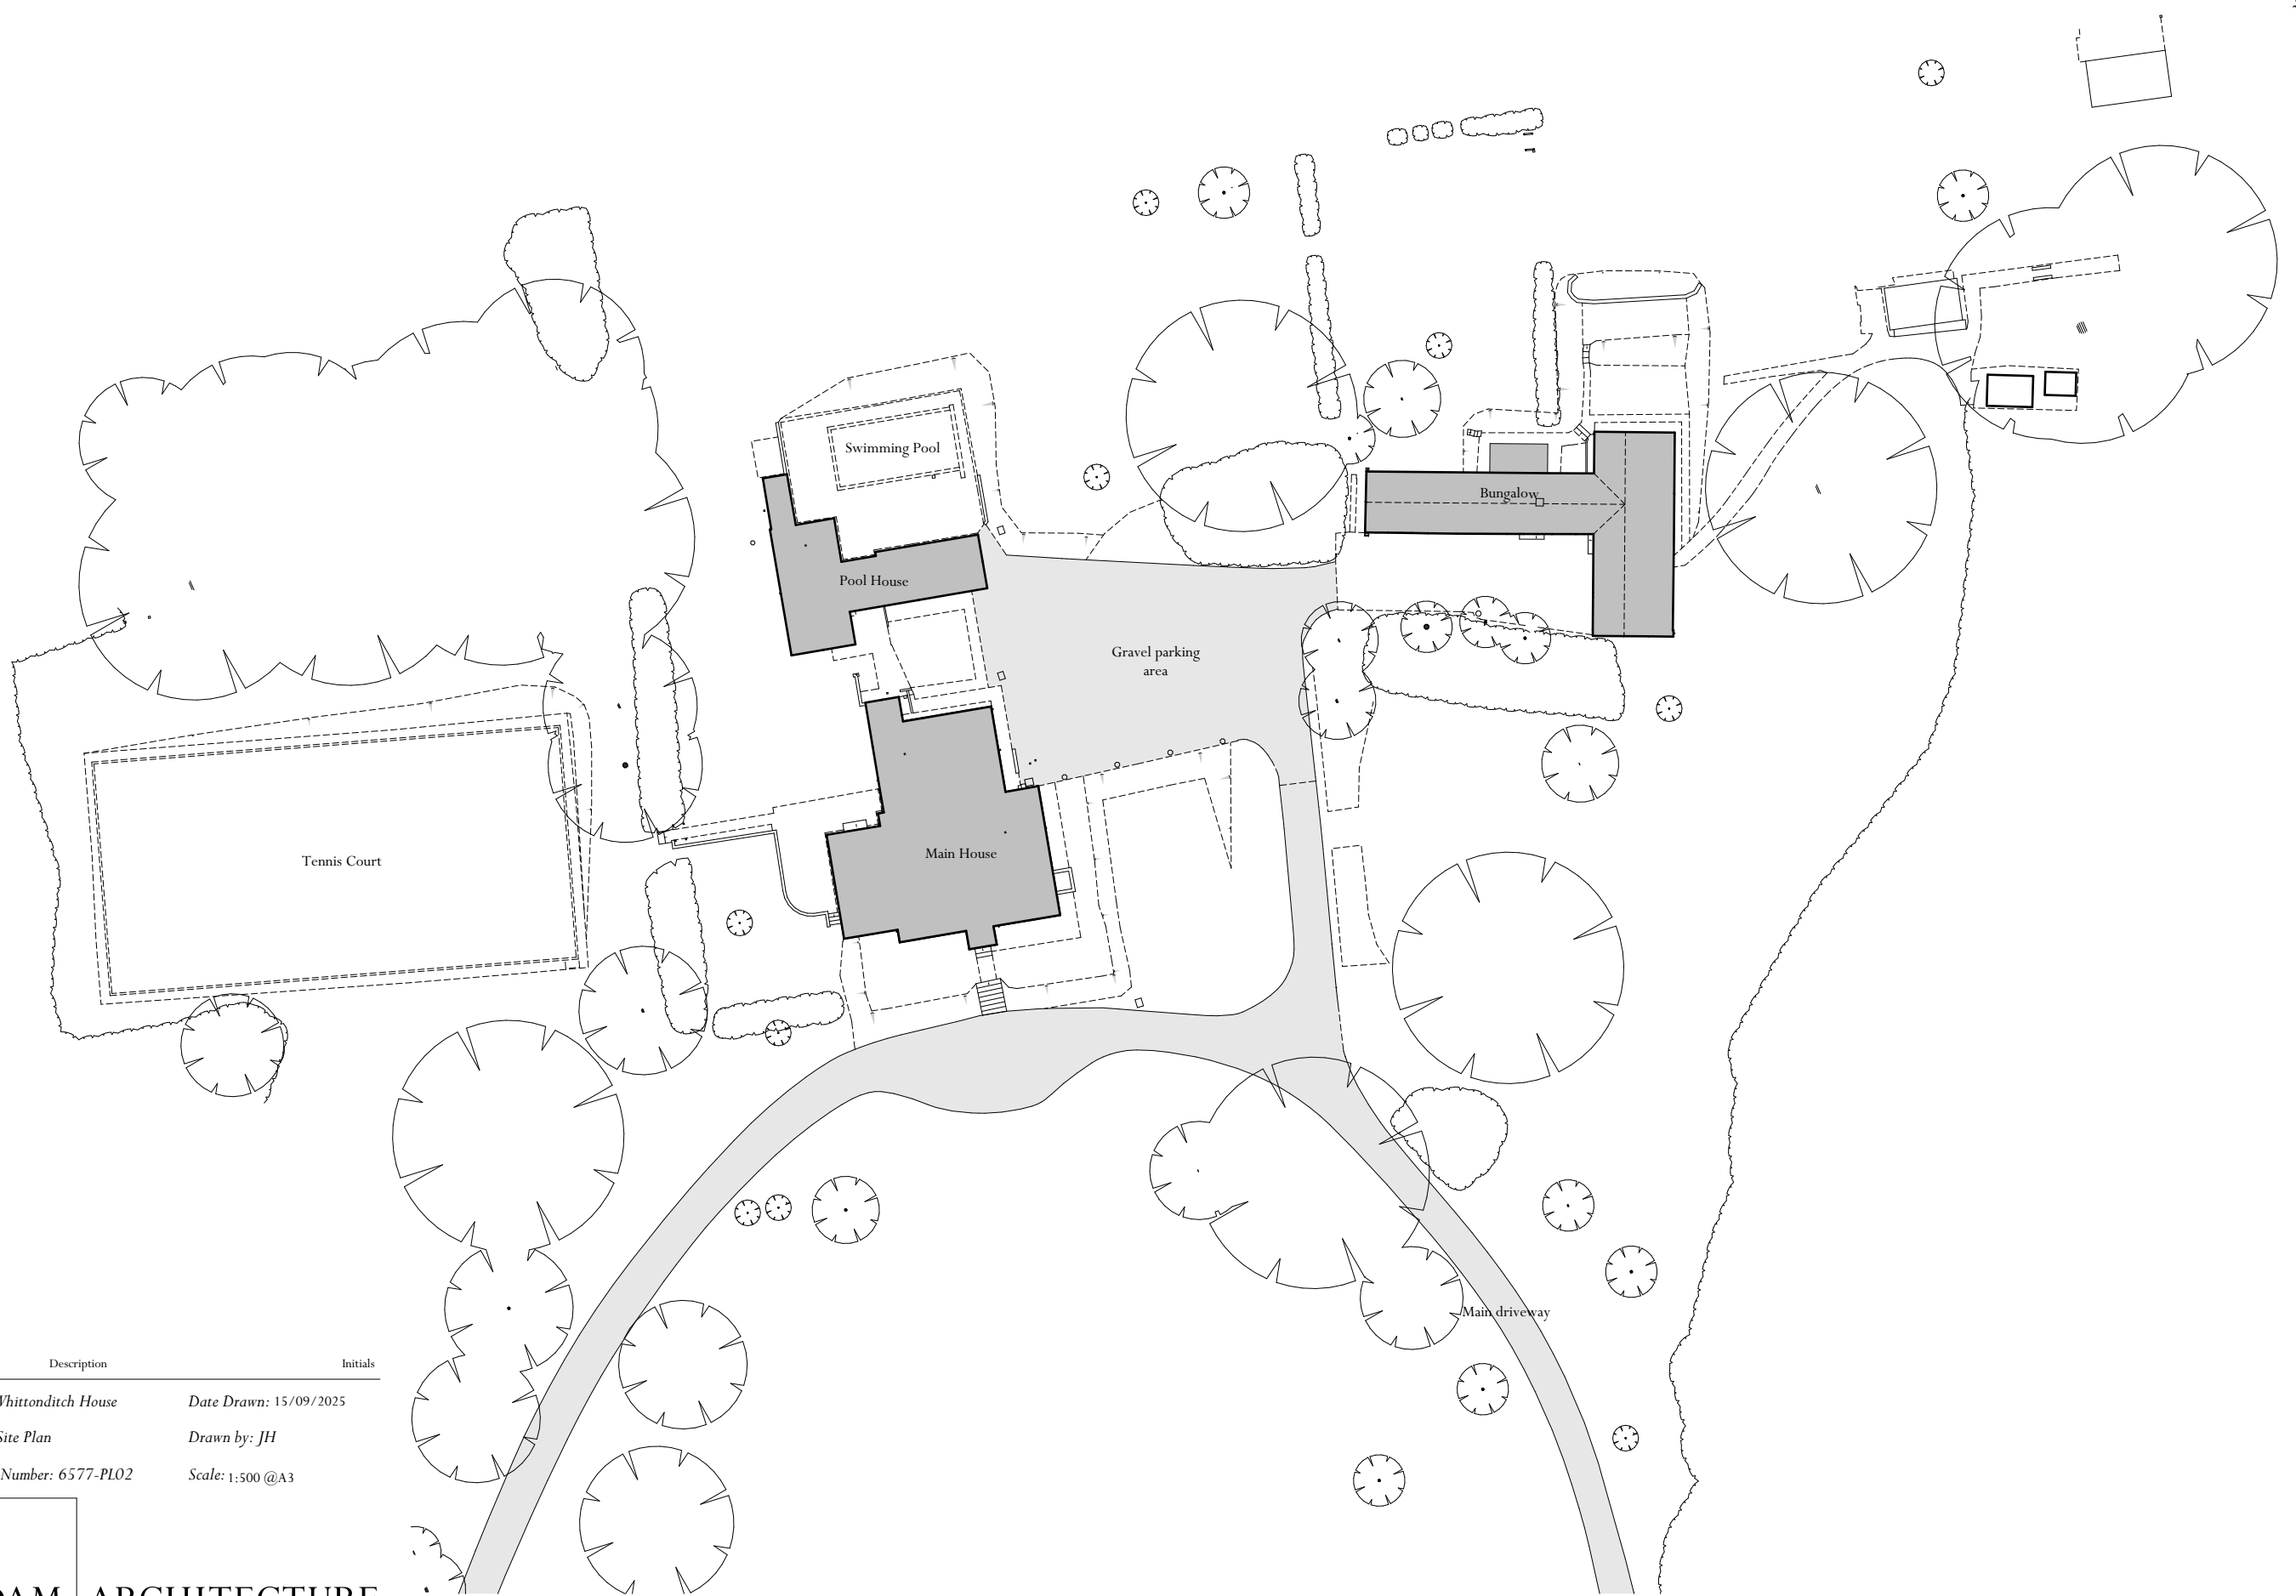

Rev.	Date	Description	Initials
<i>Project: Whittonditch House</i>		<i>Date Drawn: 15/09/2025</i>	
<i>Existing Site Plan</i>		<i>Drawn by: JH</i>	
<i>Drawing Number: 6577-PL02</i>		<i>Scale: 1:500 @A3</i>	

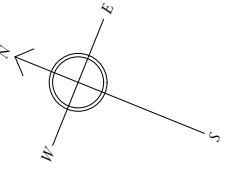

OLD HYDE HOUSE, 75 HYDE STREET
WINCHESTER, HAMPSHIRE, SO23 7DW
TELEPHONE: 01962 843843 FACSIMILE: 01962 843303
www.adamarchitecture.com contact@adamarchitecture.com

Whittonditch

Existing Site Plan

