
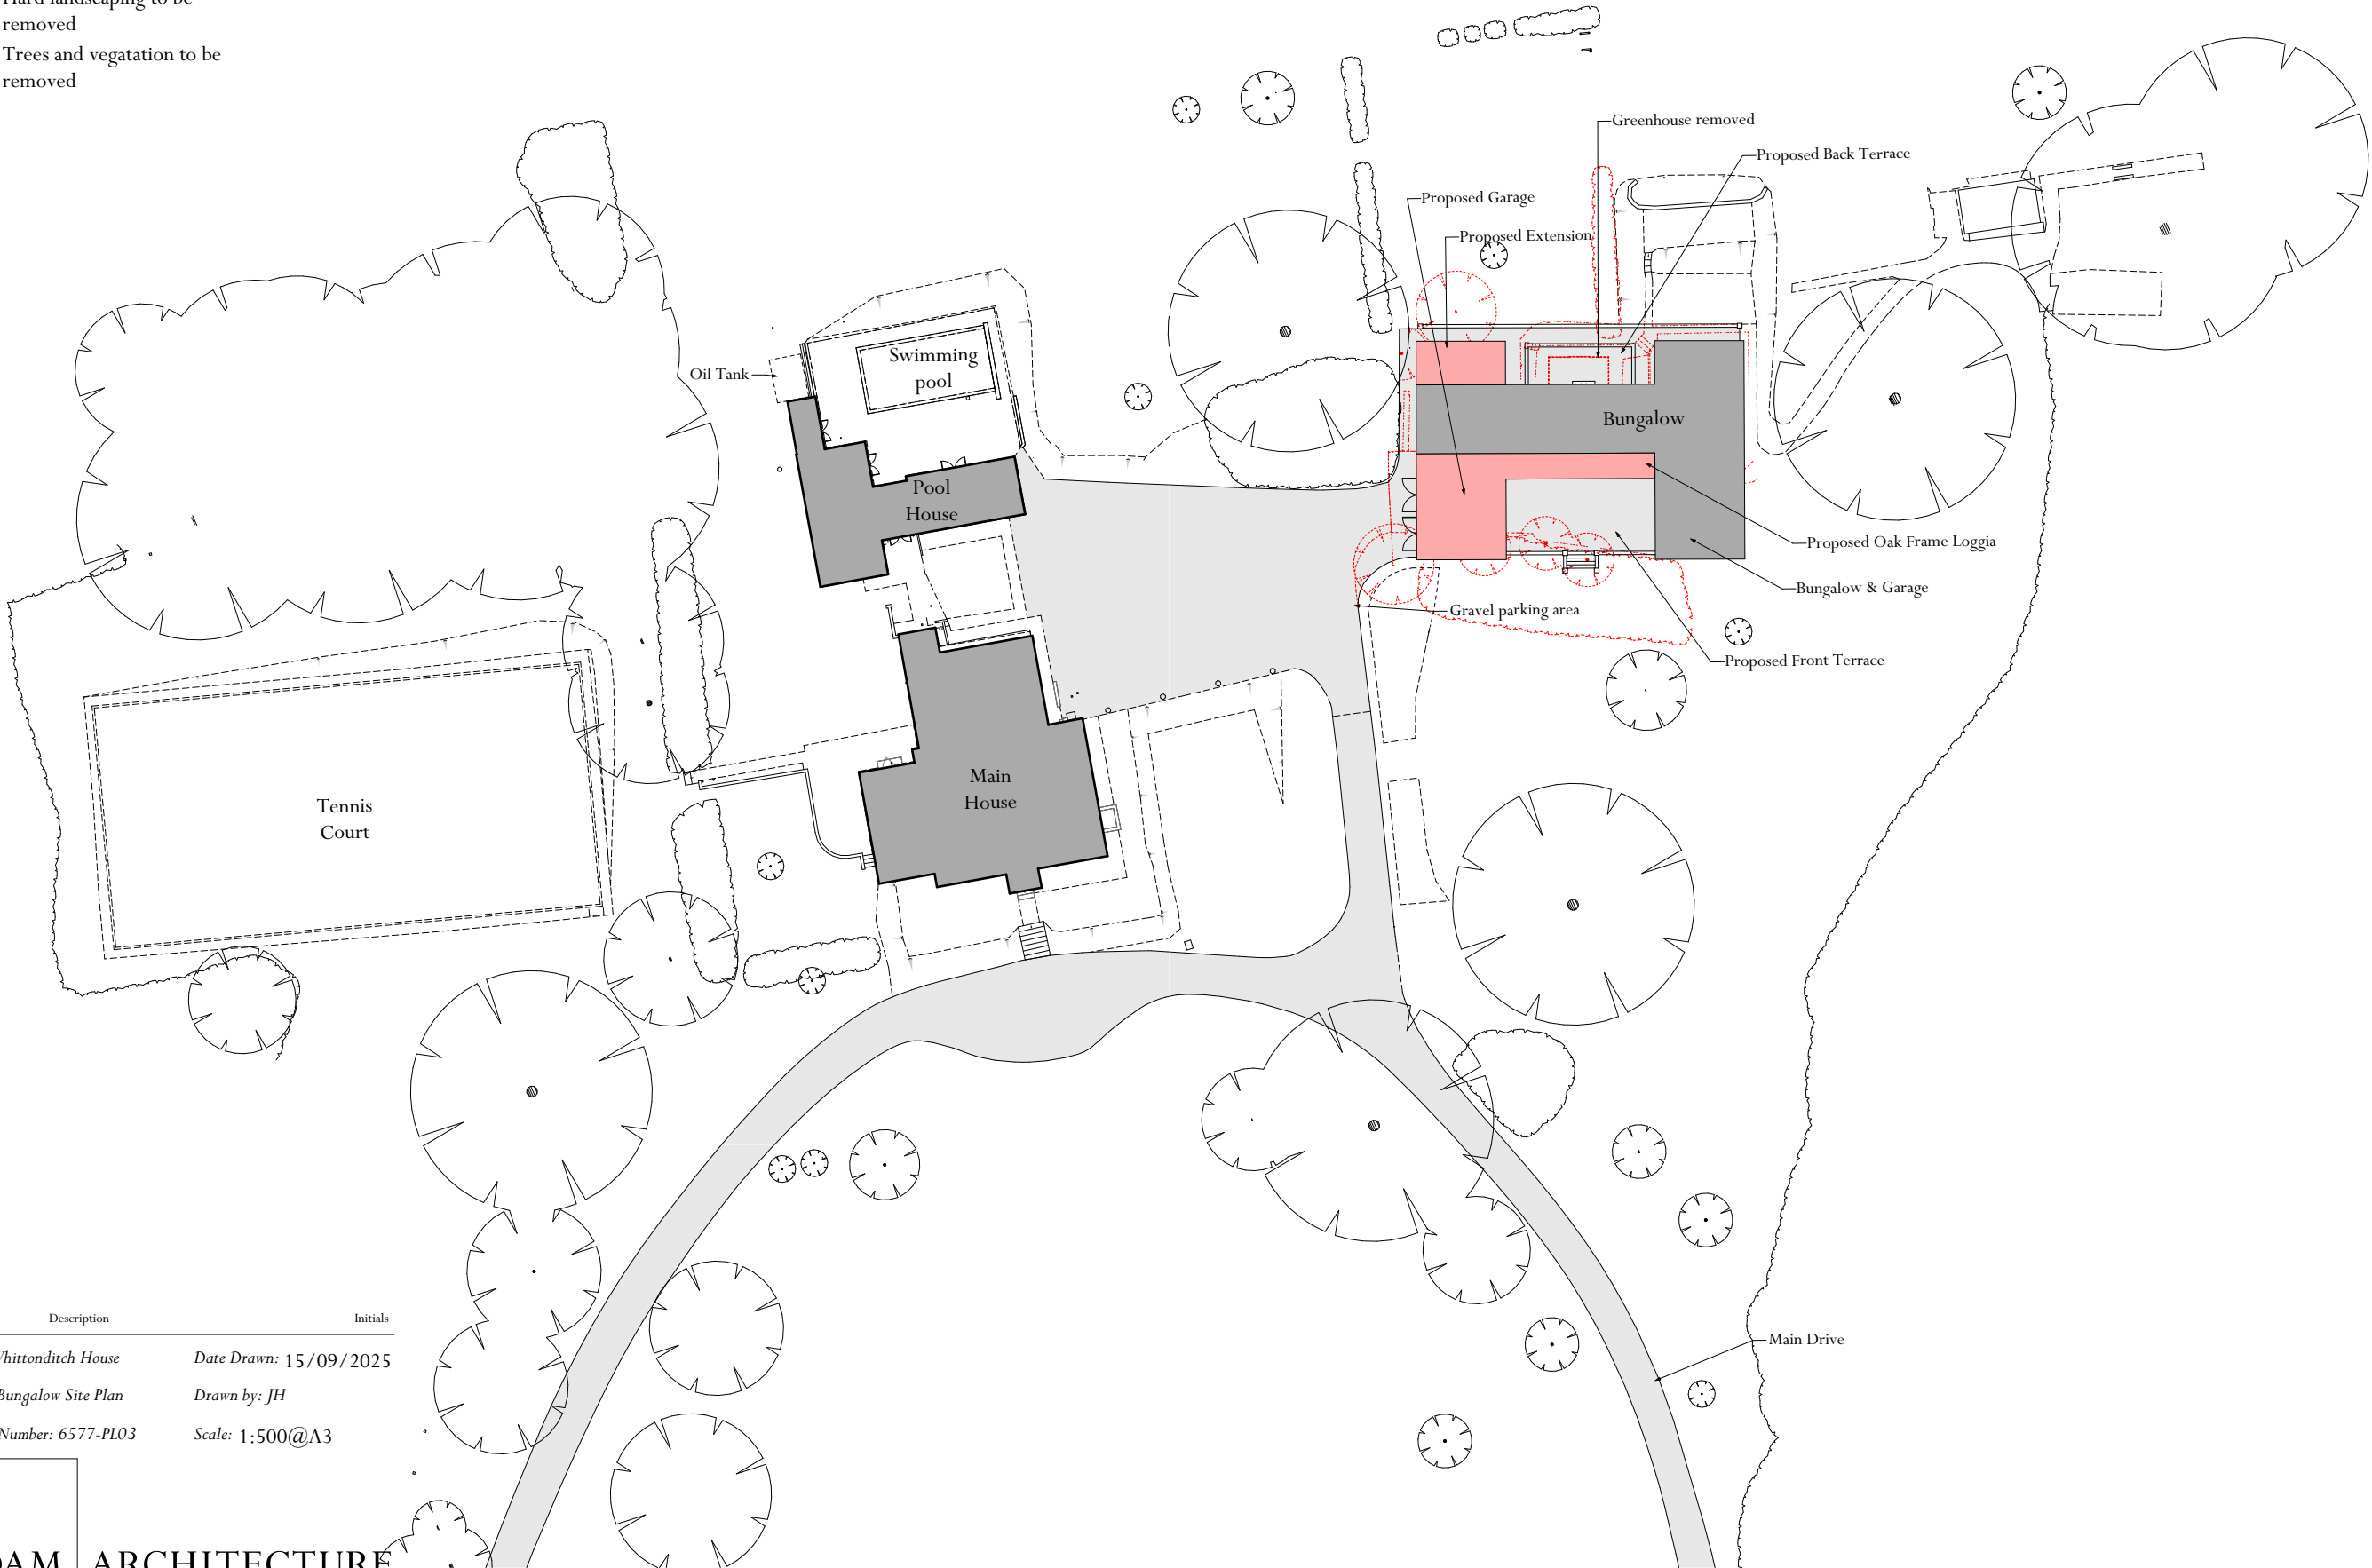


- Existing Buildings
- Proposed Alterations/ New Additions
- Hard landscaping to be removed
- Trees and vegetation to be removed

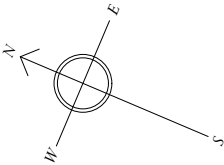

Rev.	Date	Description	Initials
Project: Whittonditch House		Date Drawn: 15/09/2025	
Proposed Bungalow Site Plan		Drawn by: JH	
Drawing Number: 6577-PL03		Scale: 1:500@A3	

ADAM ARCHITECTURE

OLD HYDE HOUSE, 75 HYDE STREET
WINCHESTER, HAMPSHIRE, SO23 7DW
TELEPHONE: 01962 843843 FACSIMILE: 01962 843303
www.adamarchitecture.com contact@adamarchitecture.com

Whittonditch
Proposed Bungalow Site Plan

