
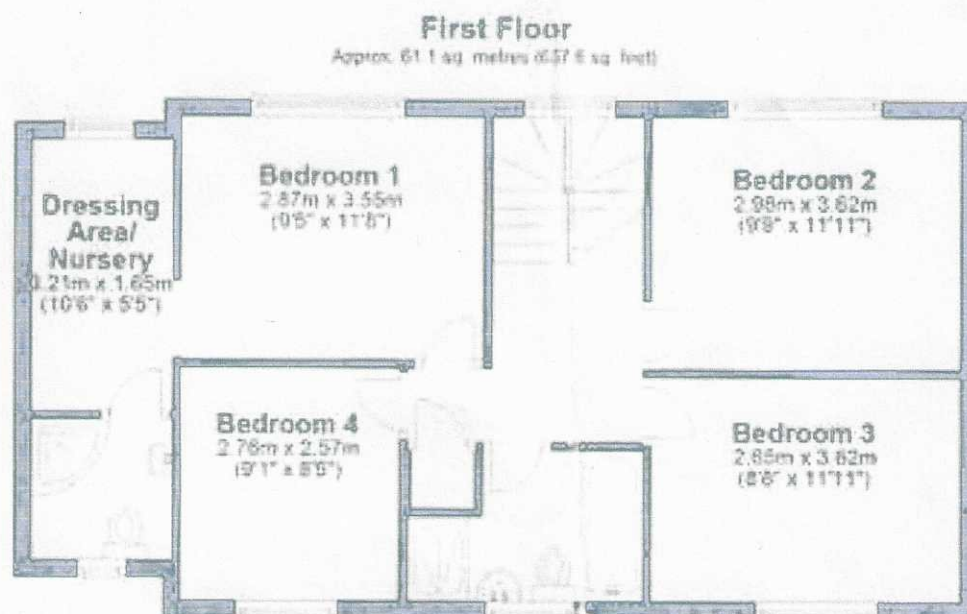


Current Floor Plan

Paper Size: A4

Scale: 1:100

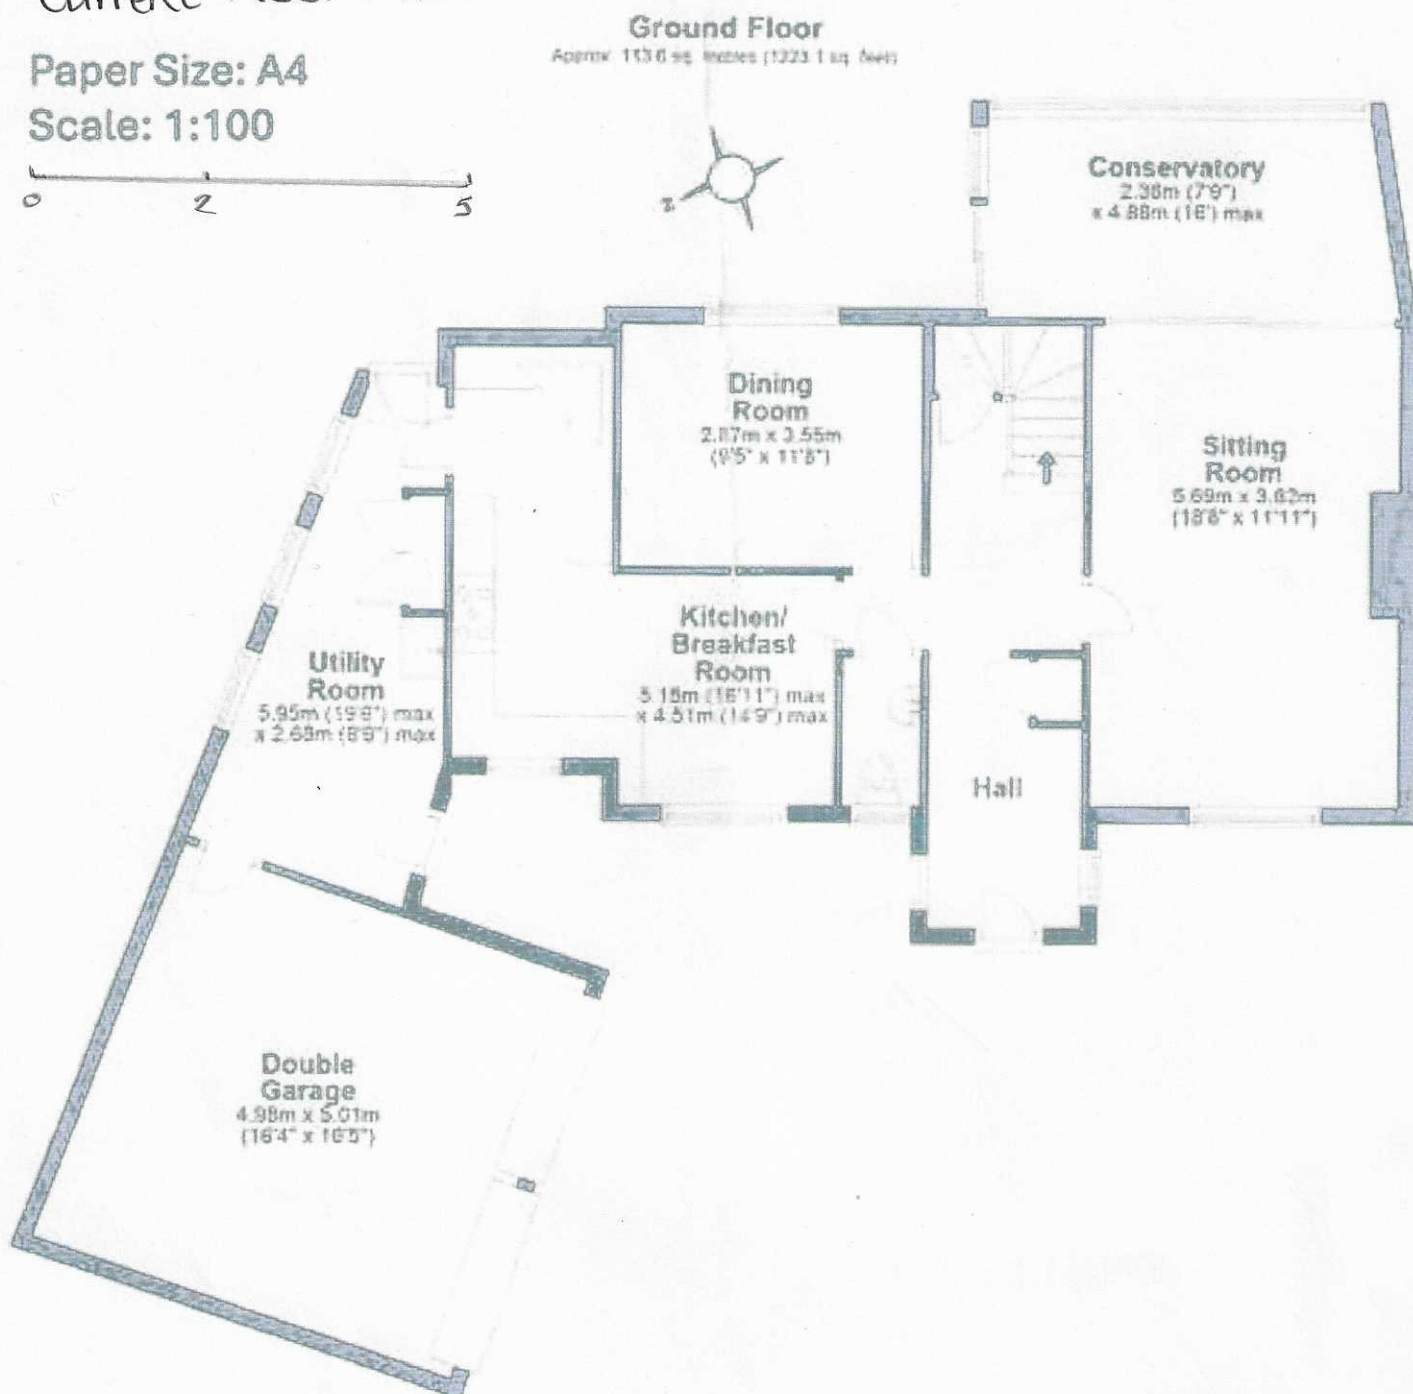

Total area: approx. 174.7 sq. metres (1880.7 sq. feet)