


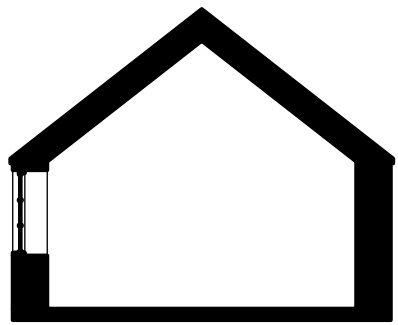


SECTION A - A



SOUTH-EAST ELEVATION




SOUTH-WEST ELEVATION

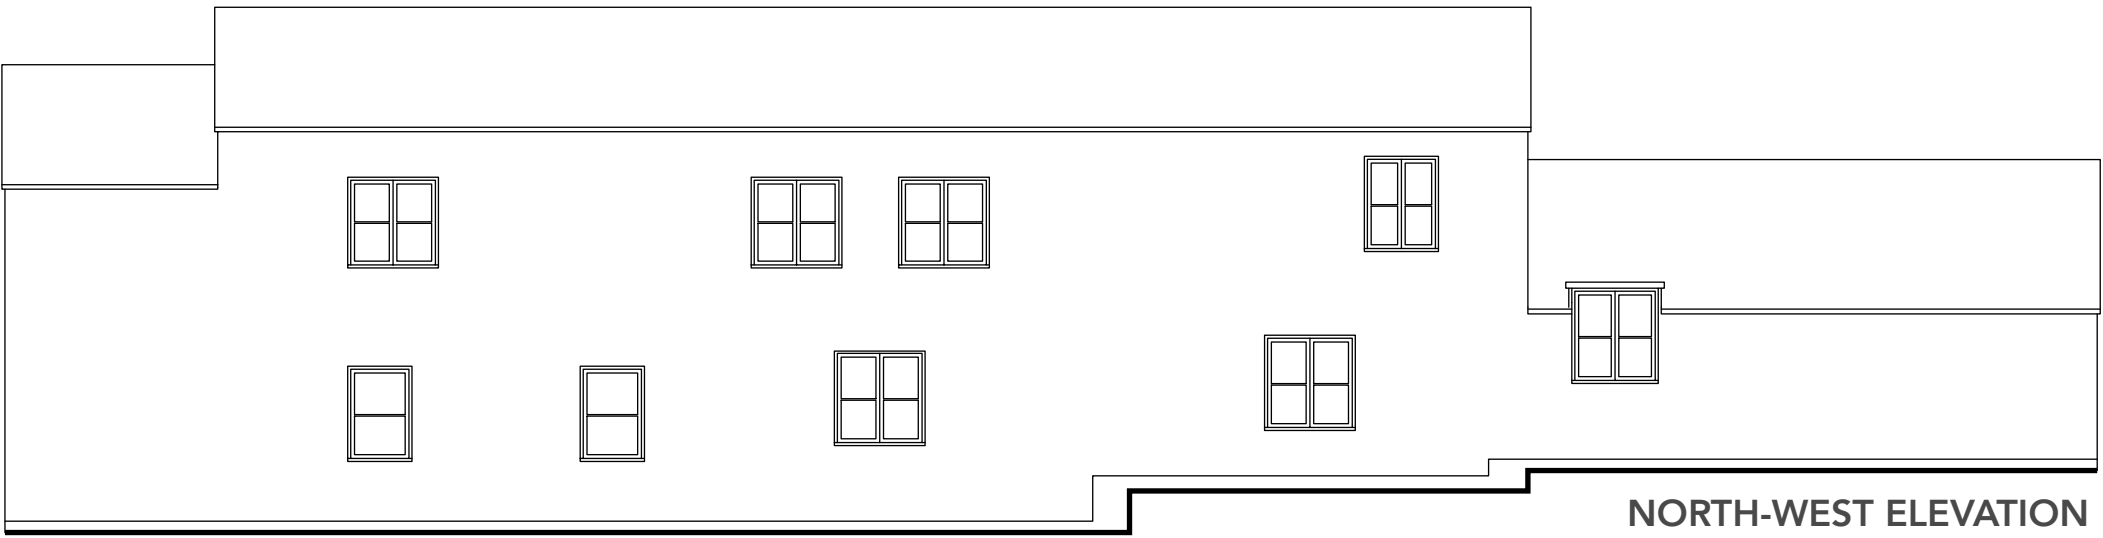

NORTH-WEST ELEVATION




NORTH-EAST ELEVATION

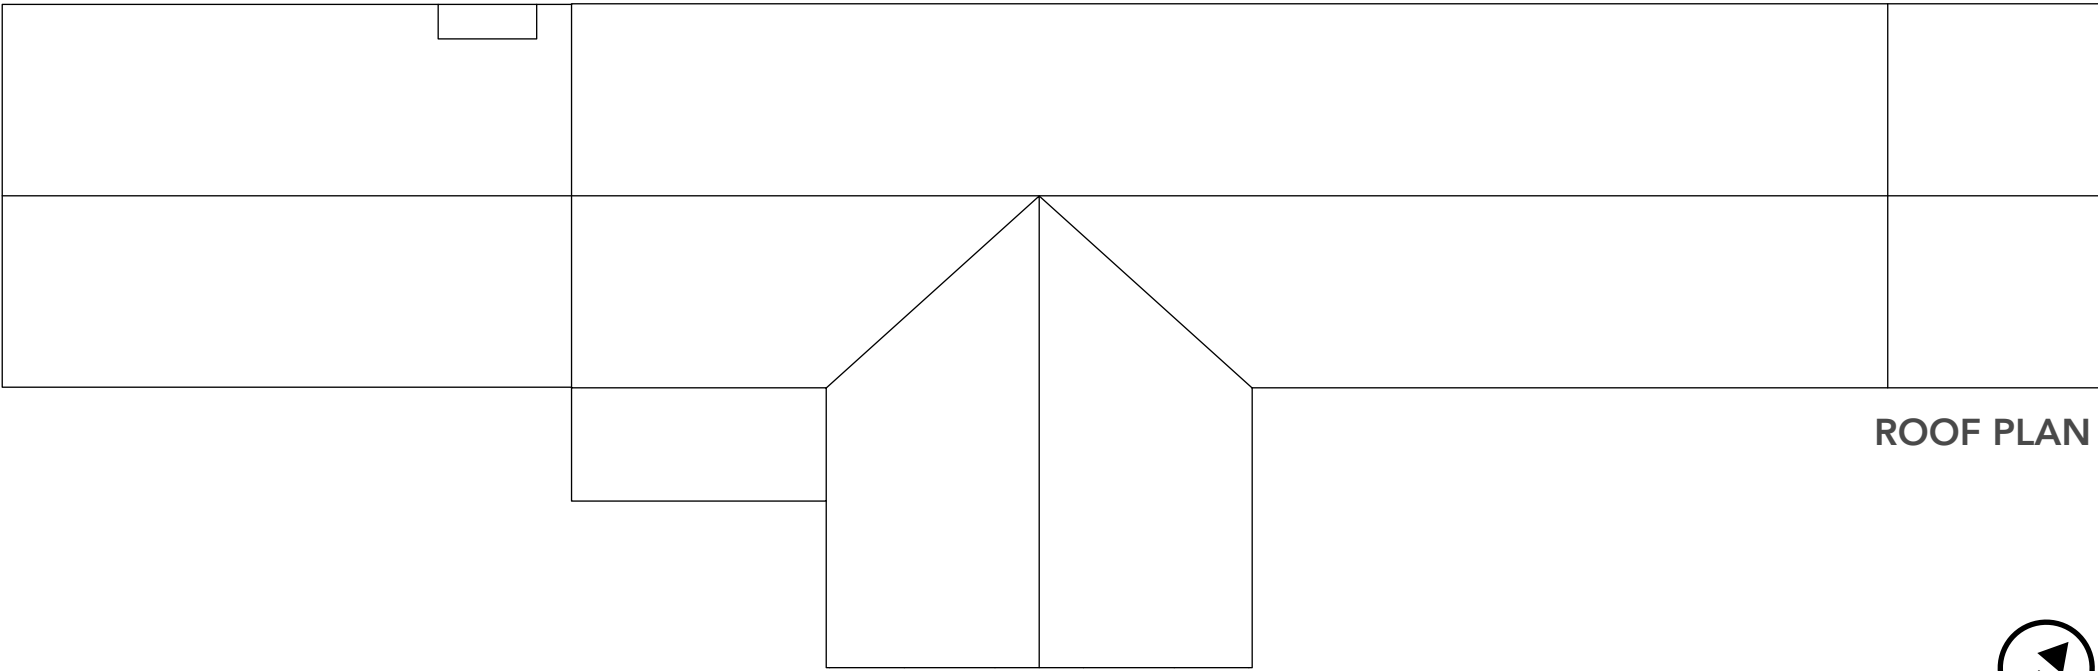

ROOF PLAN



FIRST FLOOR PLAN

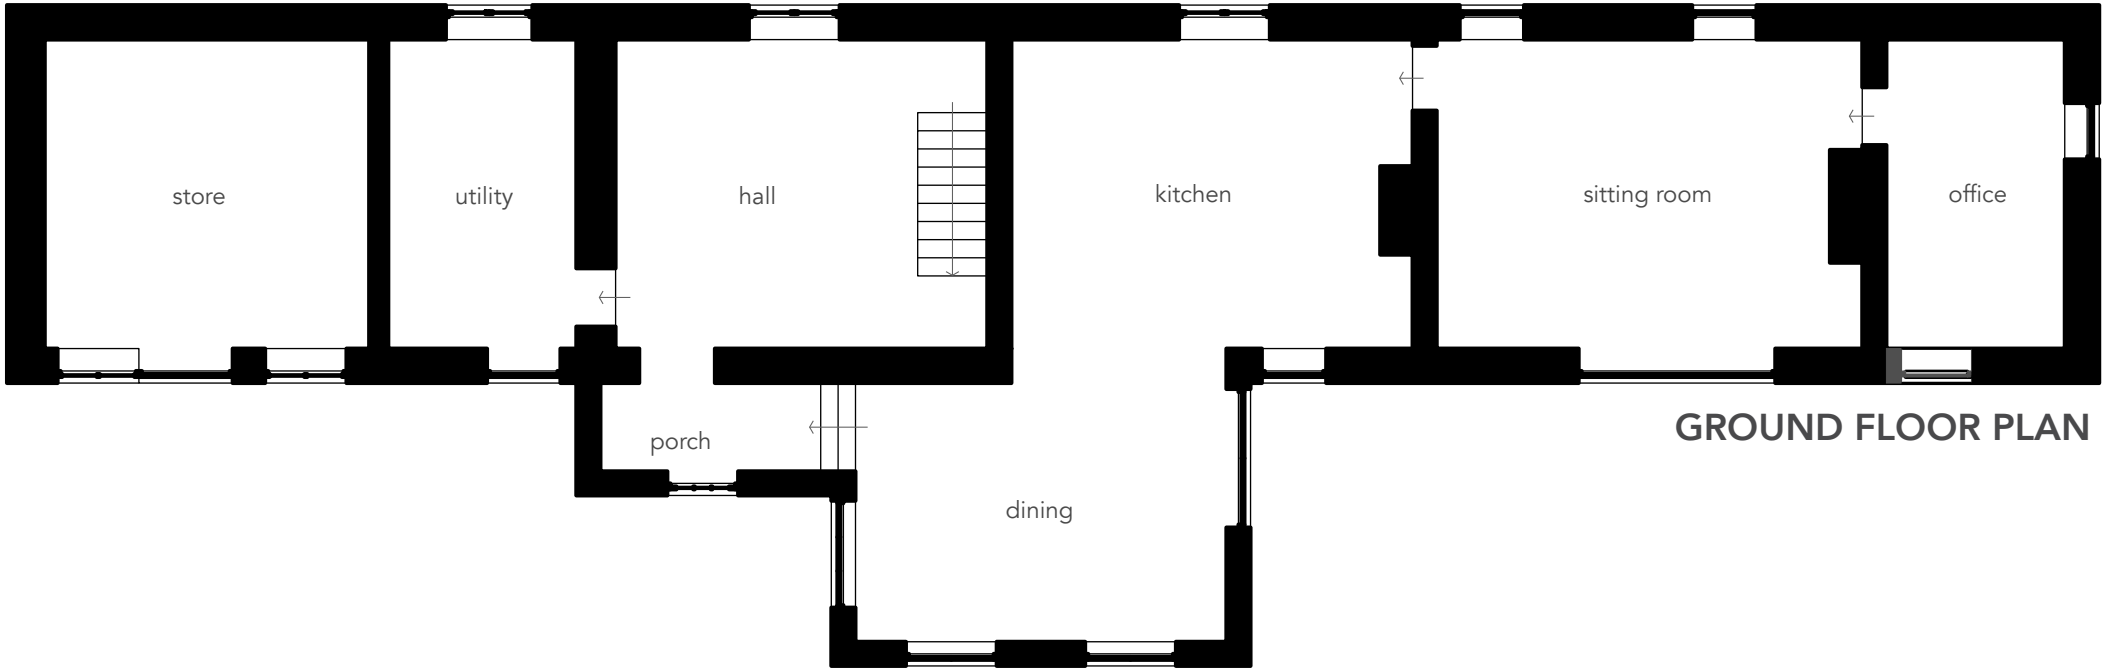

GROUND FLOOR PLAN



EXISTING MATERIALS

- Slate tiles on two storey sections, Double Roman tiles on store / single storey section
- Cotswold stone walls
- uPVC windows and doors

0 scale 1 : 100 10m

all dimensions to be confirmed on site
all works to be carried out in accordance with current Building Regulations
drawings and design copyright of SE Architecture and may not be copied, altered or
reproduced without authority

project:
**Plough Farm. Down Road,
North Wraxall. SN14 7AR**

drawing:
**2 : Existing Plans and Elevations
1 : 100 on A2**

February 2026

SE Architecture
07814 685519
www.se-architecture.co.uk