


- ① Line of existing field shelter and other features.
- ② Brick/ flint faced retaining wall.
- ③ Rolled gravel/ hoggin path around building.
- ④ Rolled gravel/ hoggin yard to front of building. Surface to be permeable allowing surface water drainage.
- ⑤ Track to connect to existing access track, comprising rolled gravel/ hoggin tracks, with central grassed area.
- ⑥ Post and rail field boundaries removed.
- ⑦ Post and rail fence replaced with painted metal estate railing.
- ⑧ Yard gate.
- ⑨ Incorporate rainwater holding tank below yard, capturing run off from roof for garden irrigation.
- ⑩ Vehicle wash down area. Concrete concaved surface with central drainage point which extends to a soakaway. Provide silt trap at exit point from drain.



Site Plan : scale 1:100.

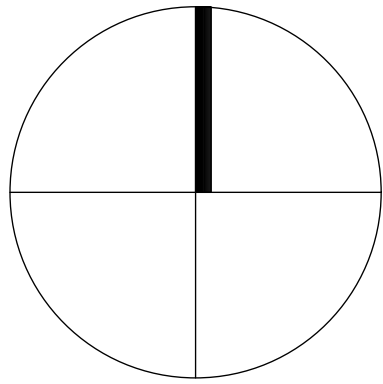


architecture • design

martin blake associates ltd

office 184 3 edgar buildings george street bath ba1 2fj

tel 07861 734 218 e-mail mba@mba-architecture.co.uk

FILENAME:	
drawn by	checked by
date	September 2025
scale	As shown @ A1
drawing no.	551-fs-P-01
revision	B
© MARTIN BLAKE ASSOCIATES LIMITED FIGURED DIMENSIONS ONLY TO BE WORKED TO. ALL DIMENSIONS TO BE CHECKED ON SITE BEFORE WORK COMMENCES. ANY DISCREPANCIES TO BE REPORTED TO MARTIN BLAKE ASSOCIATES LTD IMMEDIATELY	

 

project title	drawing title
Proposed Field Shelter The Court House Aldbourn	Proposed Site Plan