


SECOND FLOOR / LOFT PLAN - scale 1:50

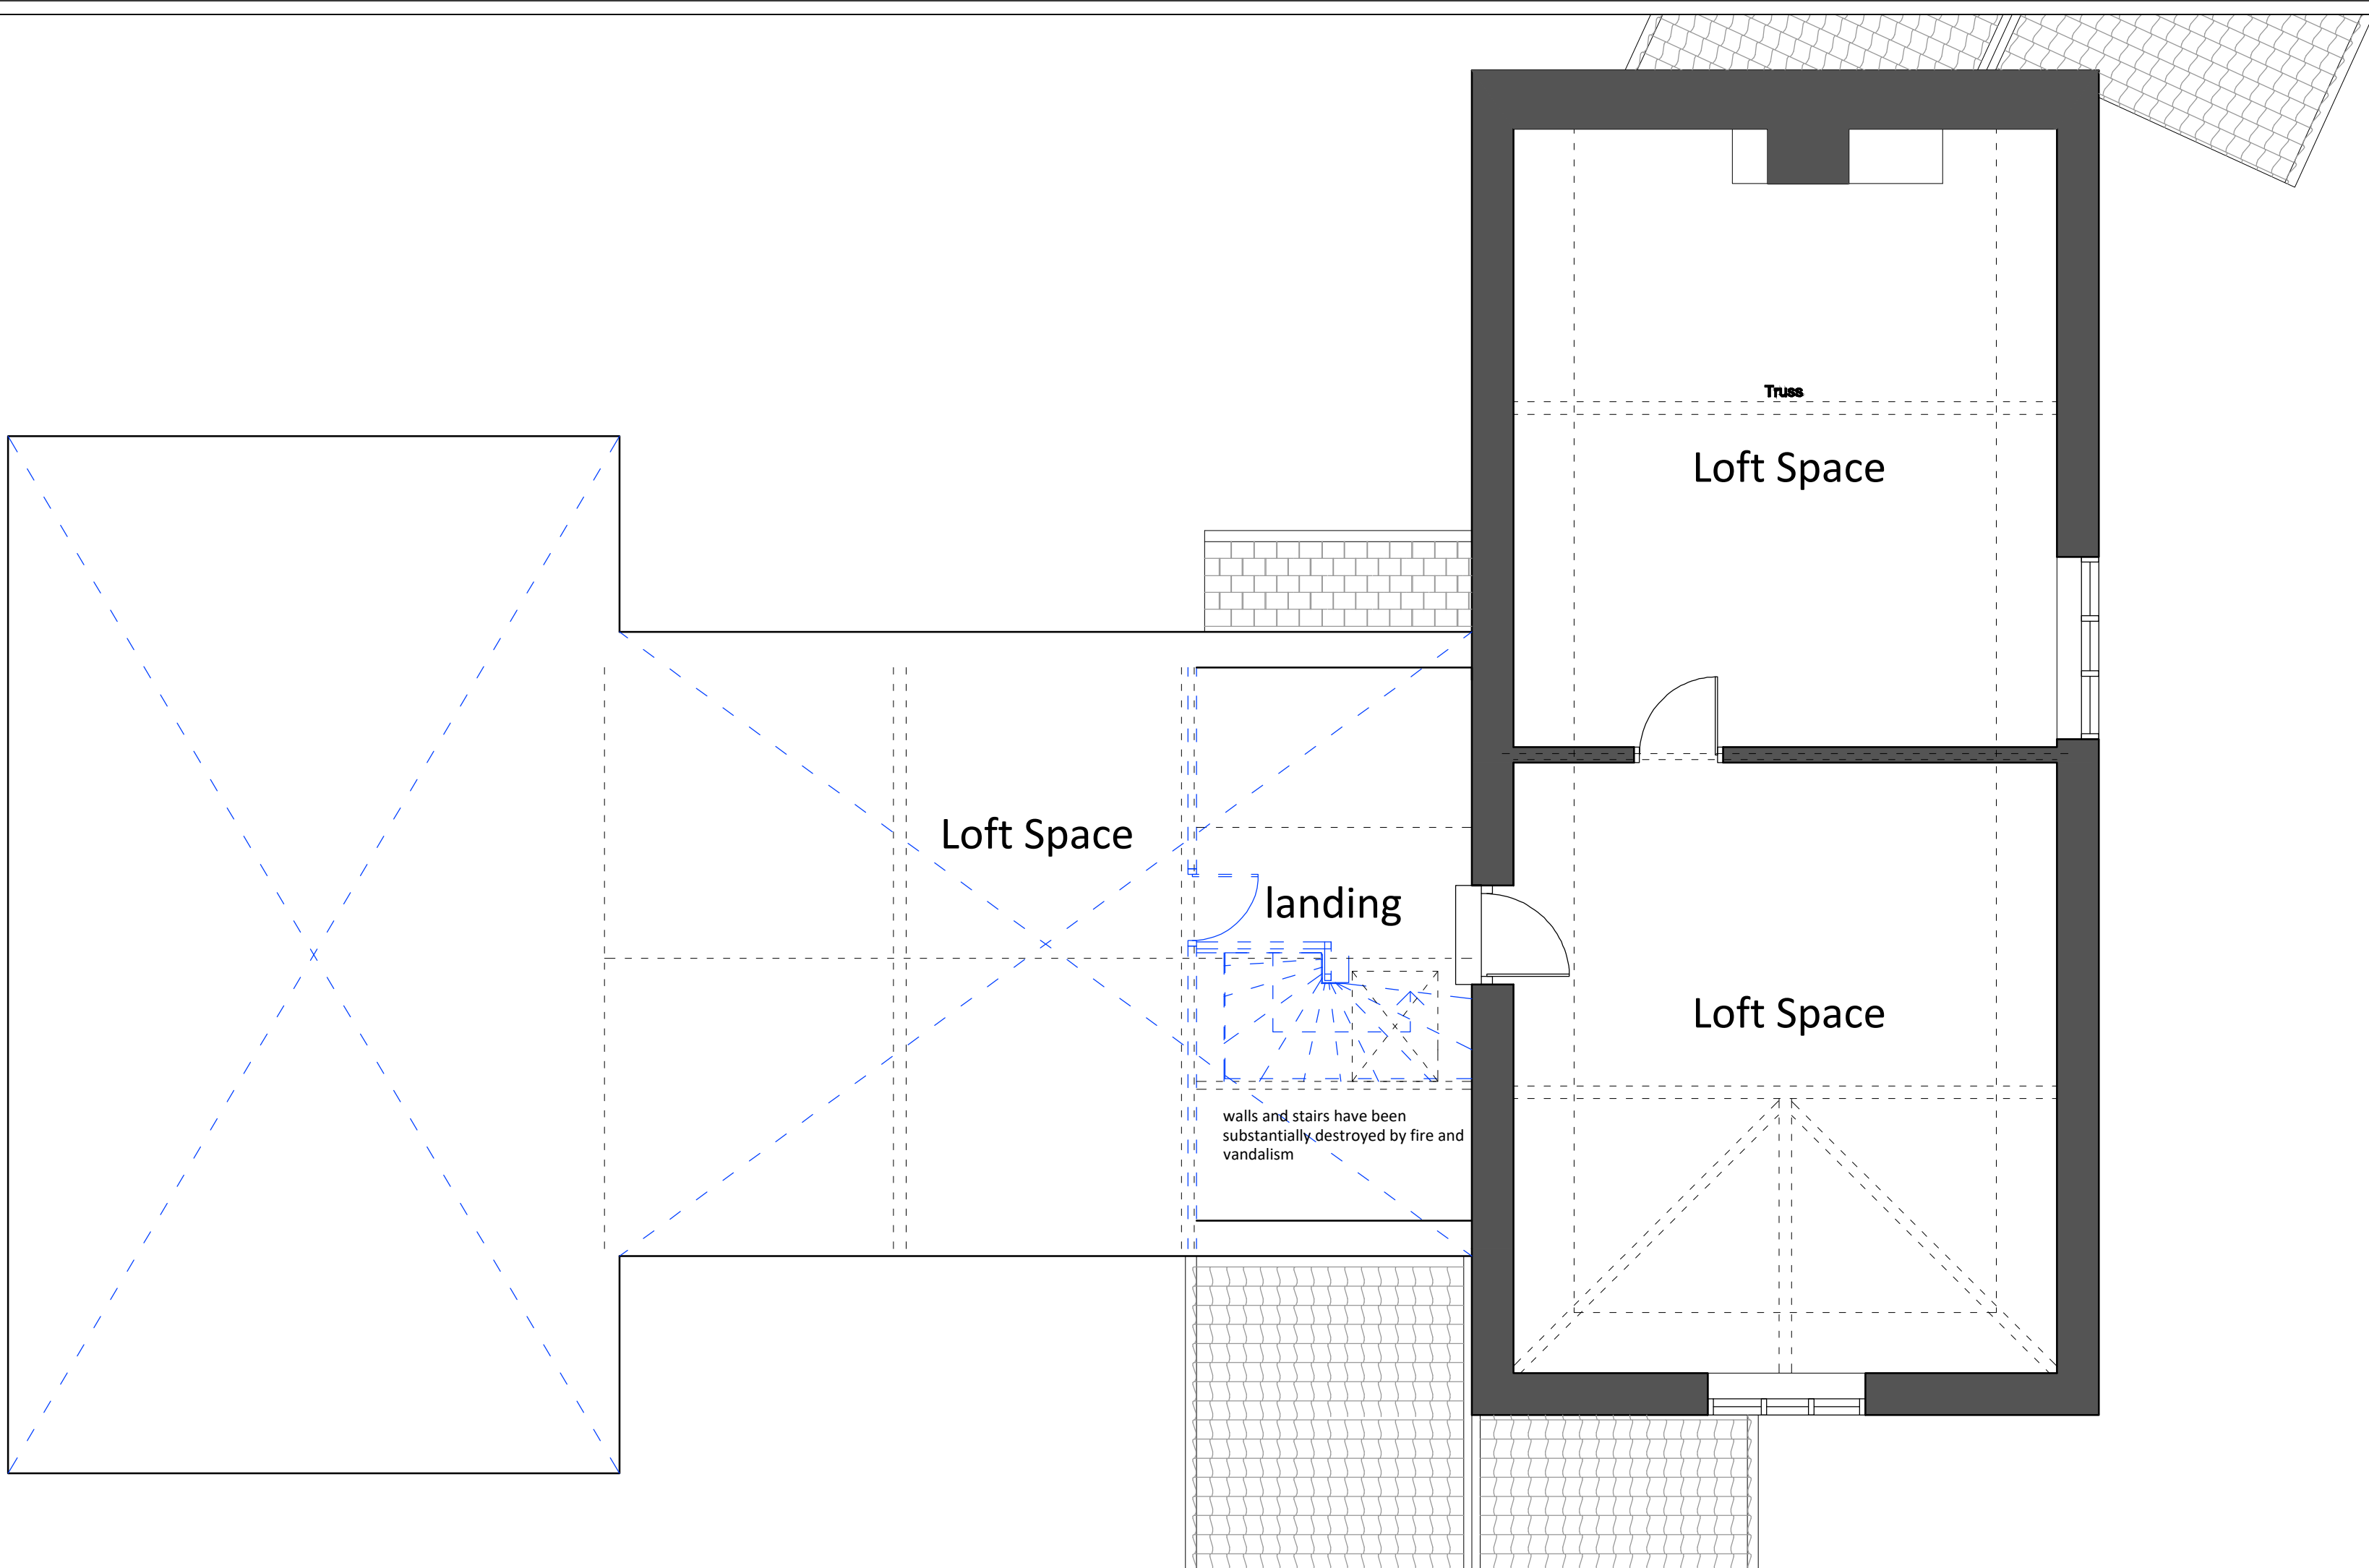

FIRST FLOOR PLAN - scale 1:50

