
 


Site plan 30 Lower Stoke

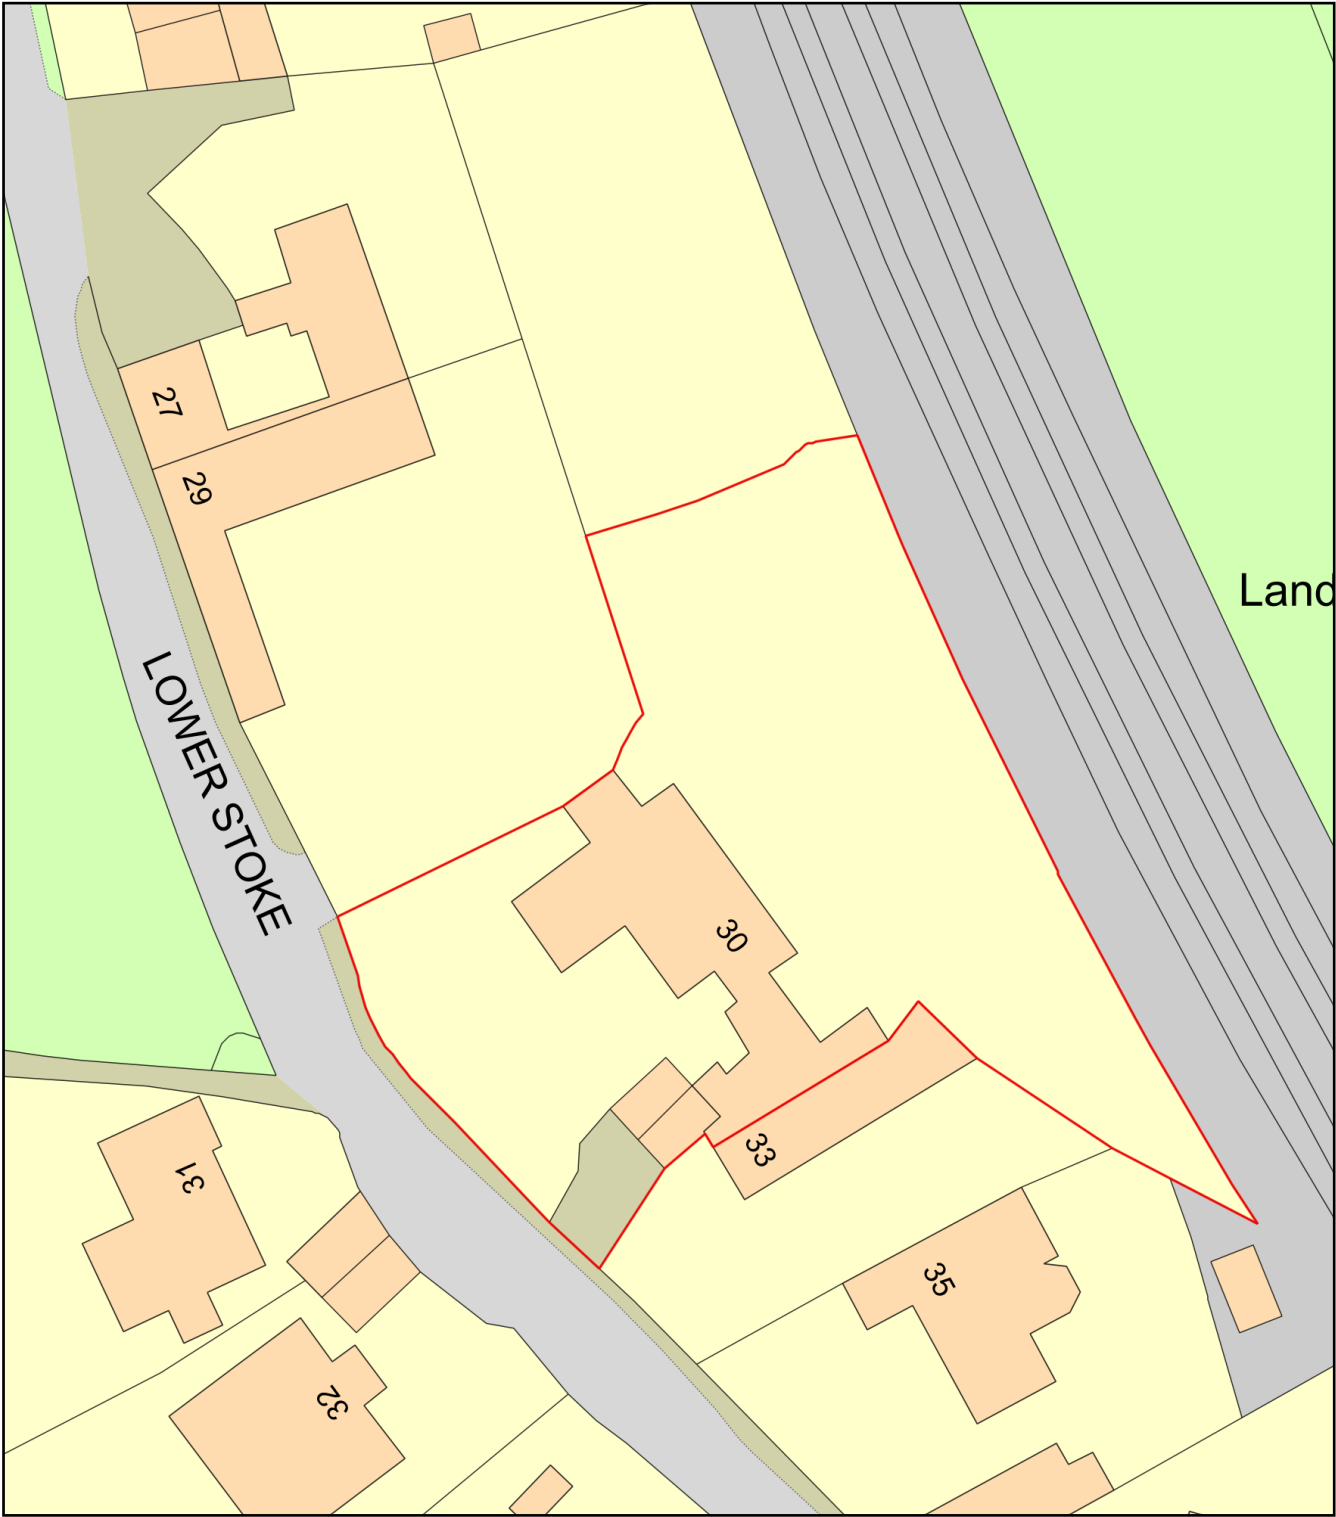

Plan Produced for: Bruce Coleman

Date Produced: 13 Feb 2026

Plan Reference Number: TQRQM26043135922272

Scale: 1:500 @ A4