




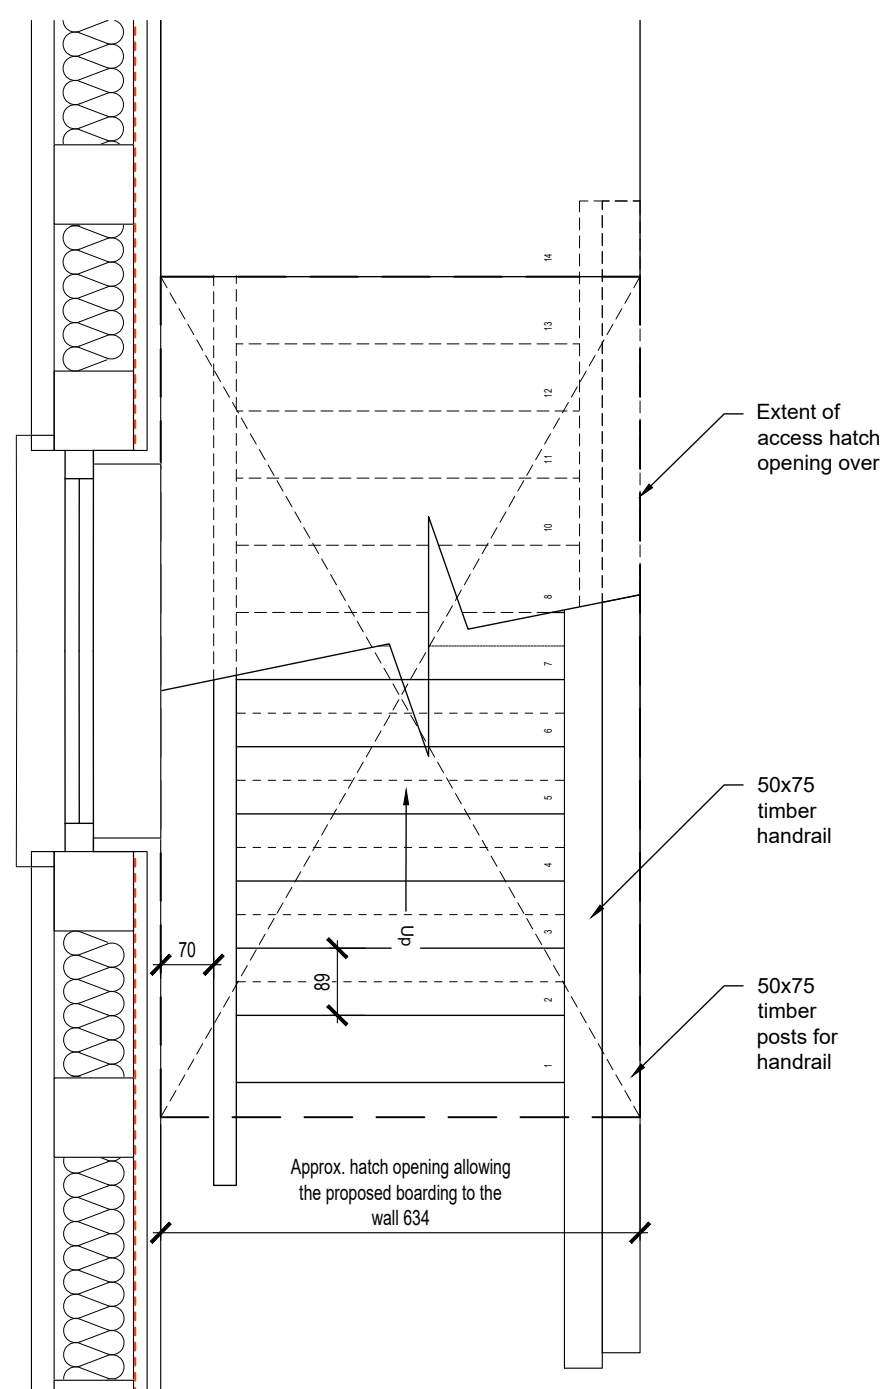


Proposed Ground Floor Staircase Plan
1:10 @ A1

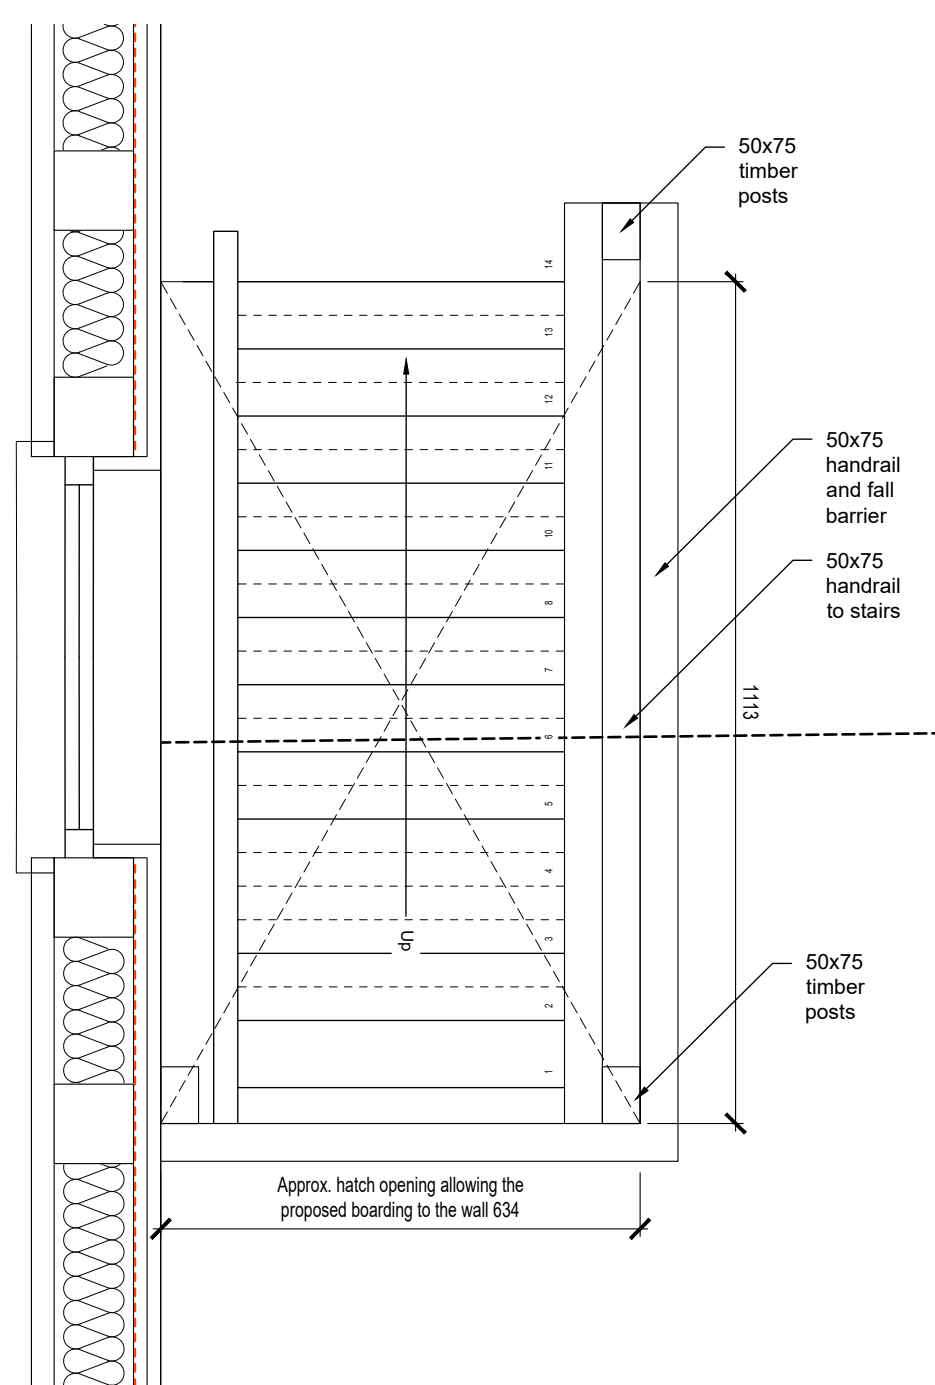

Proposed First Floor Staircase Plan
1:10 @ A1

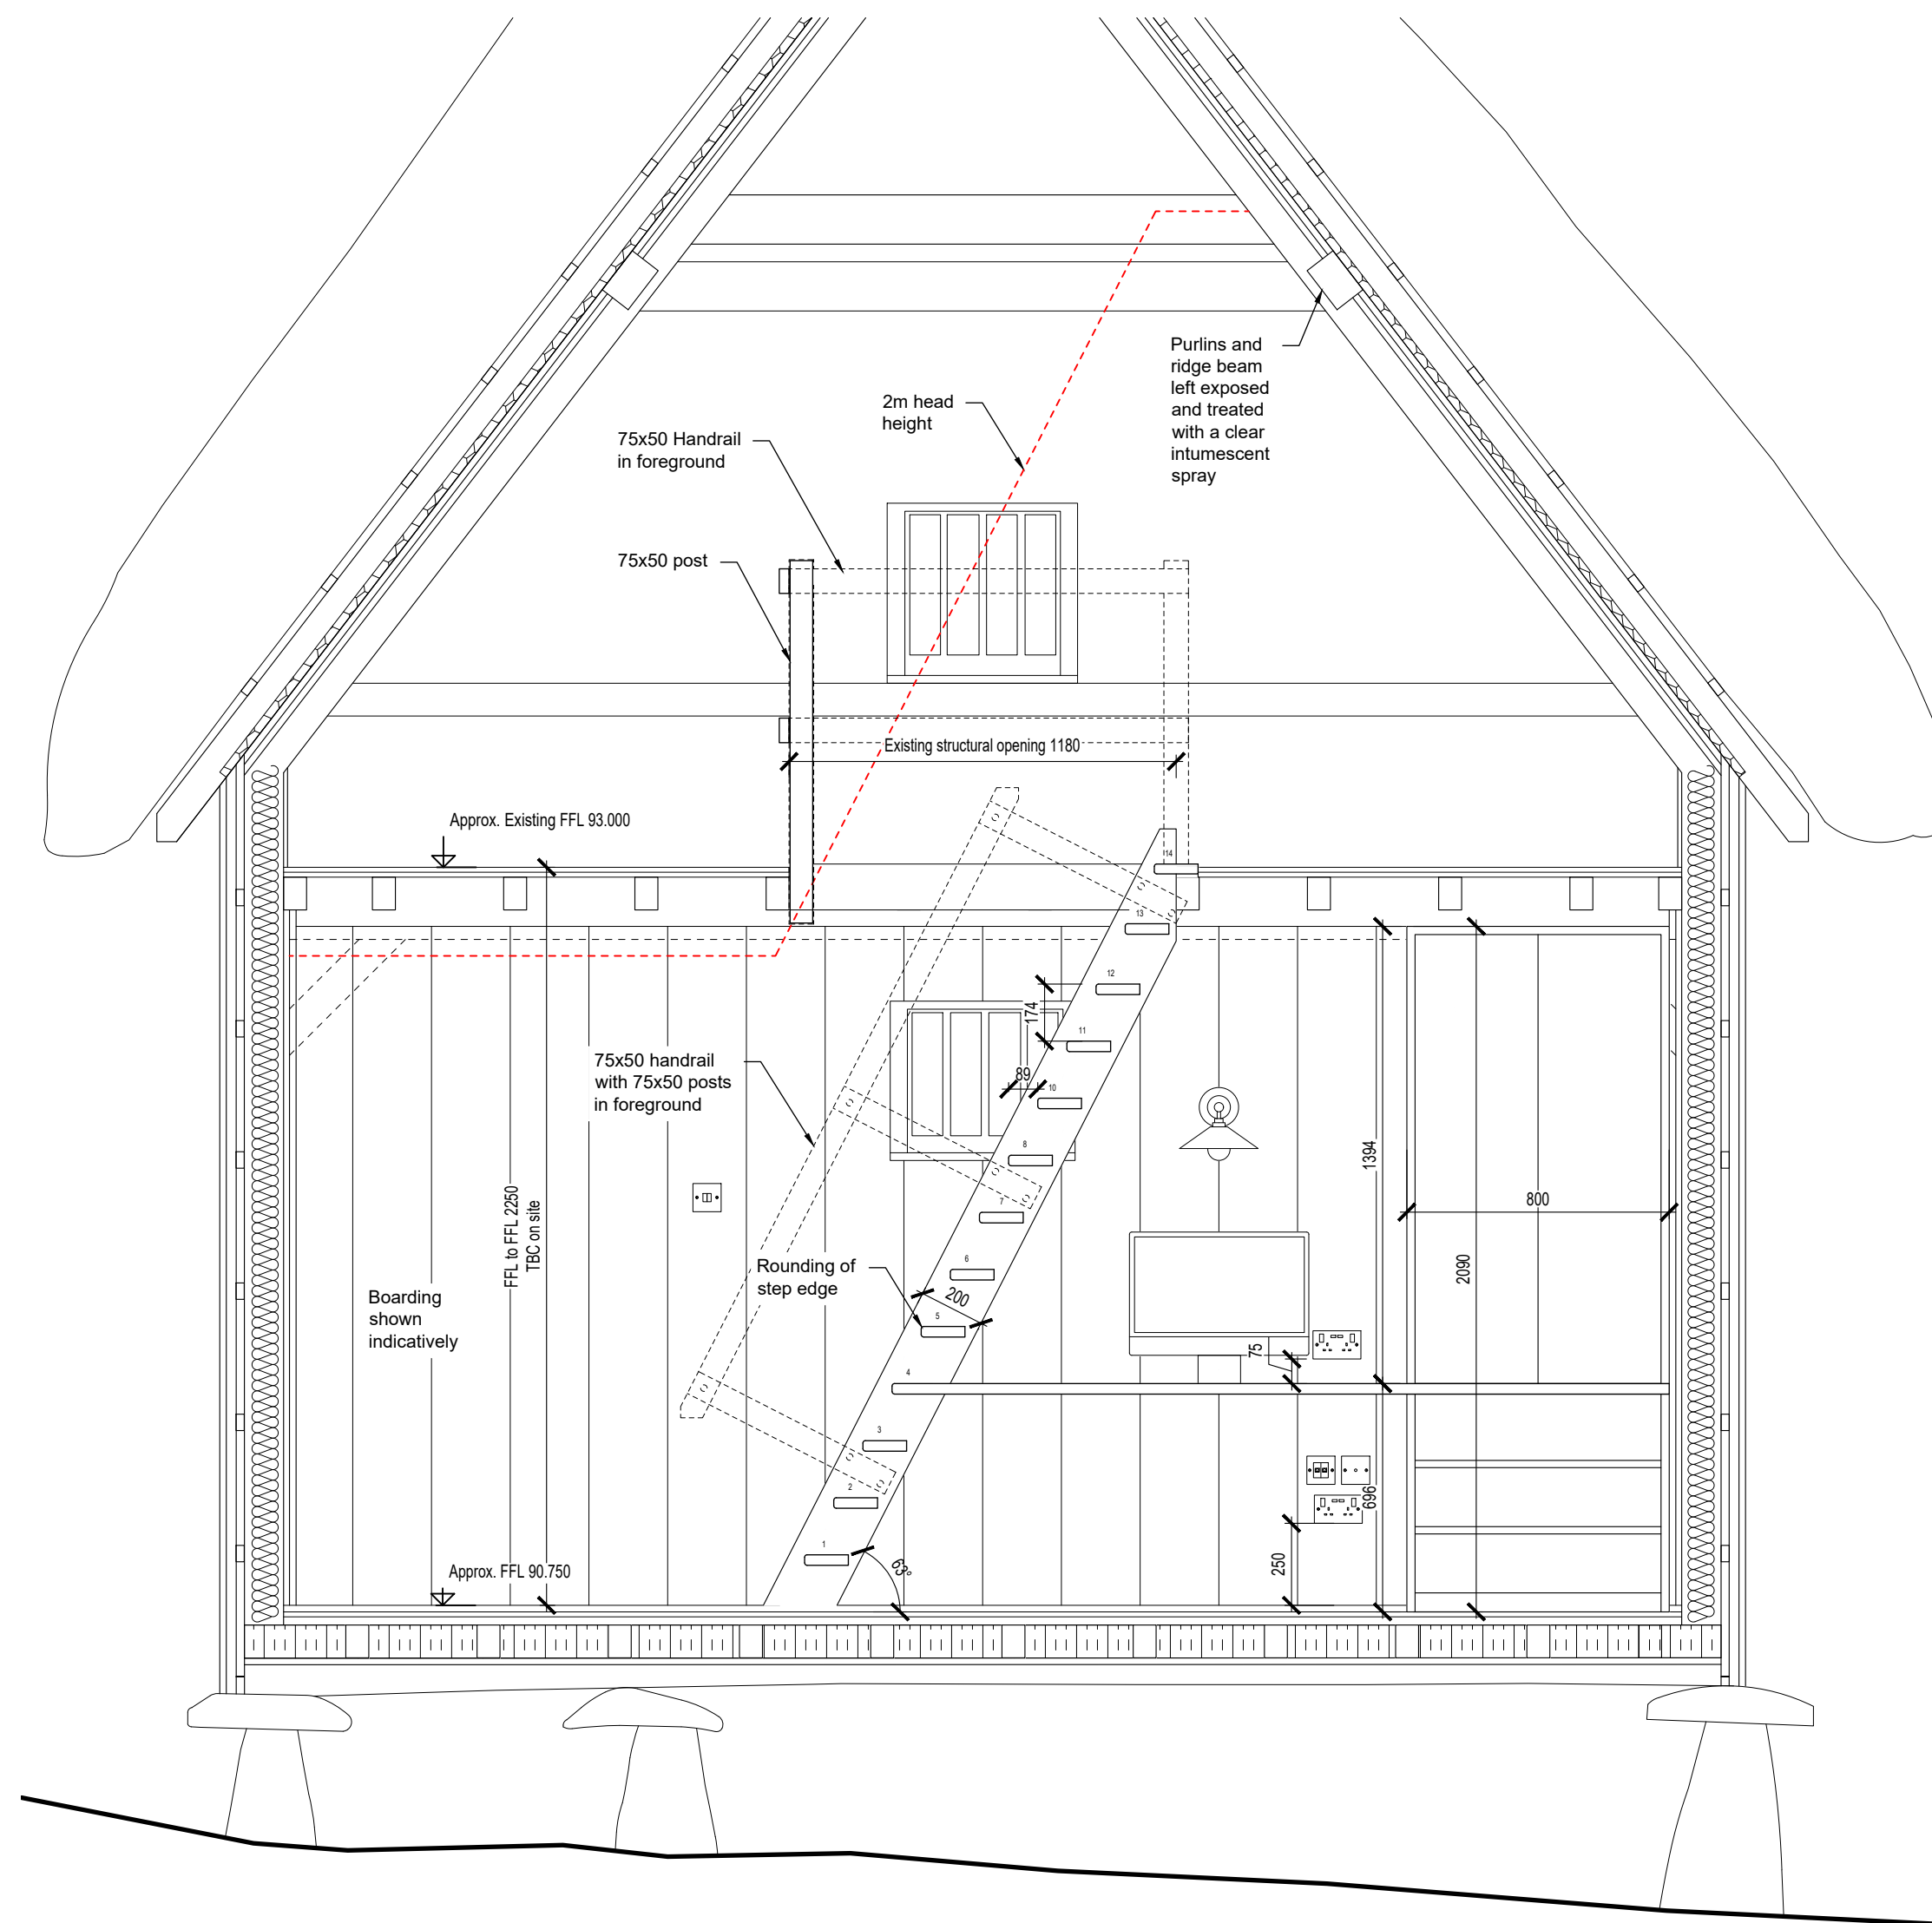

Proposed Staircase Section
1:20 @ A1

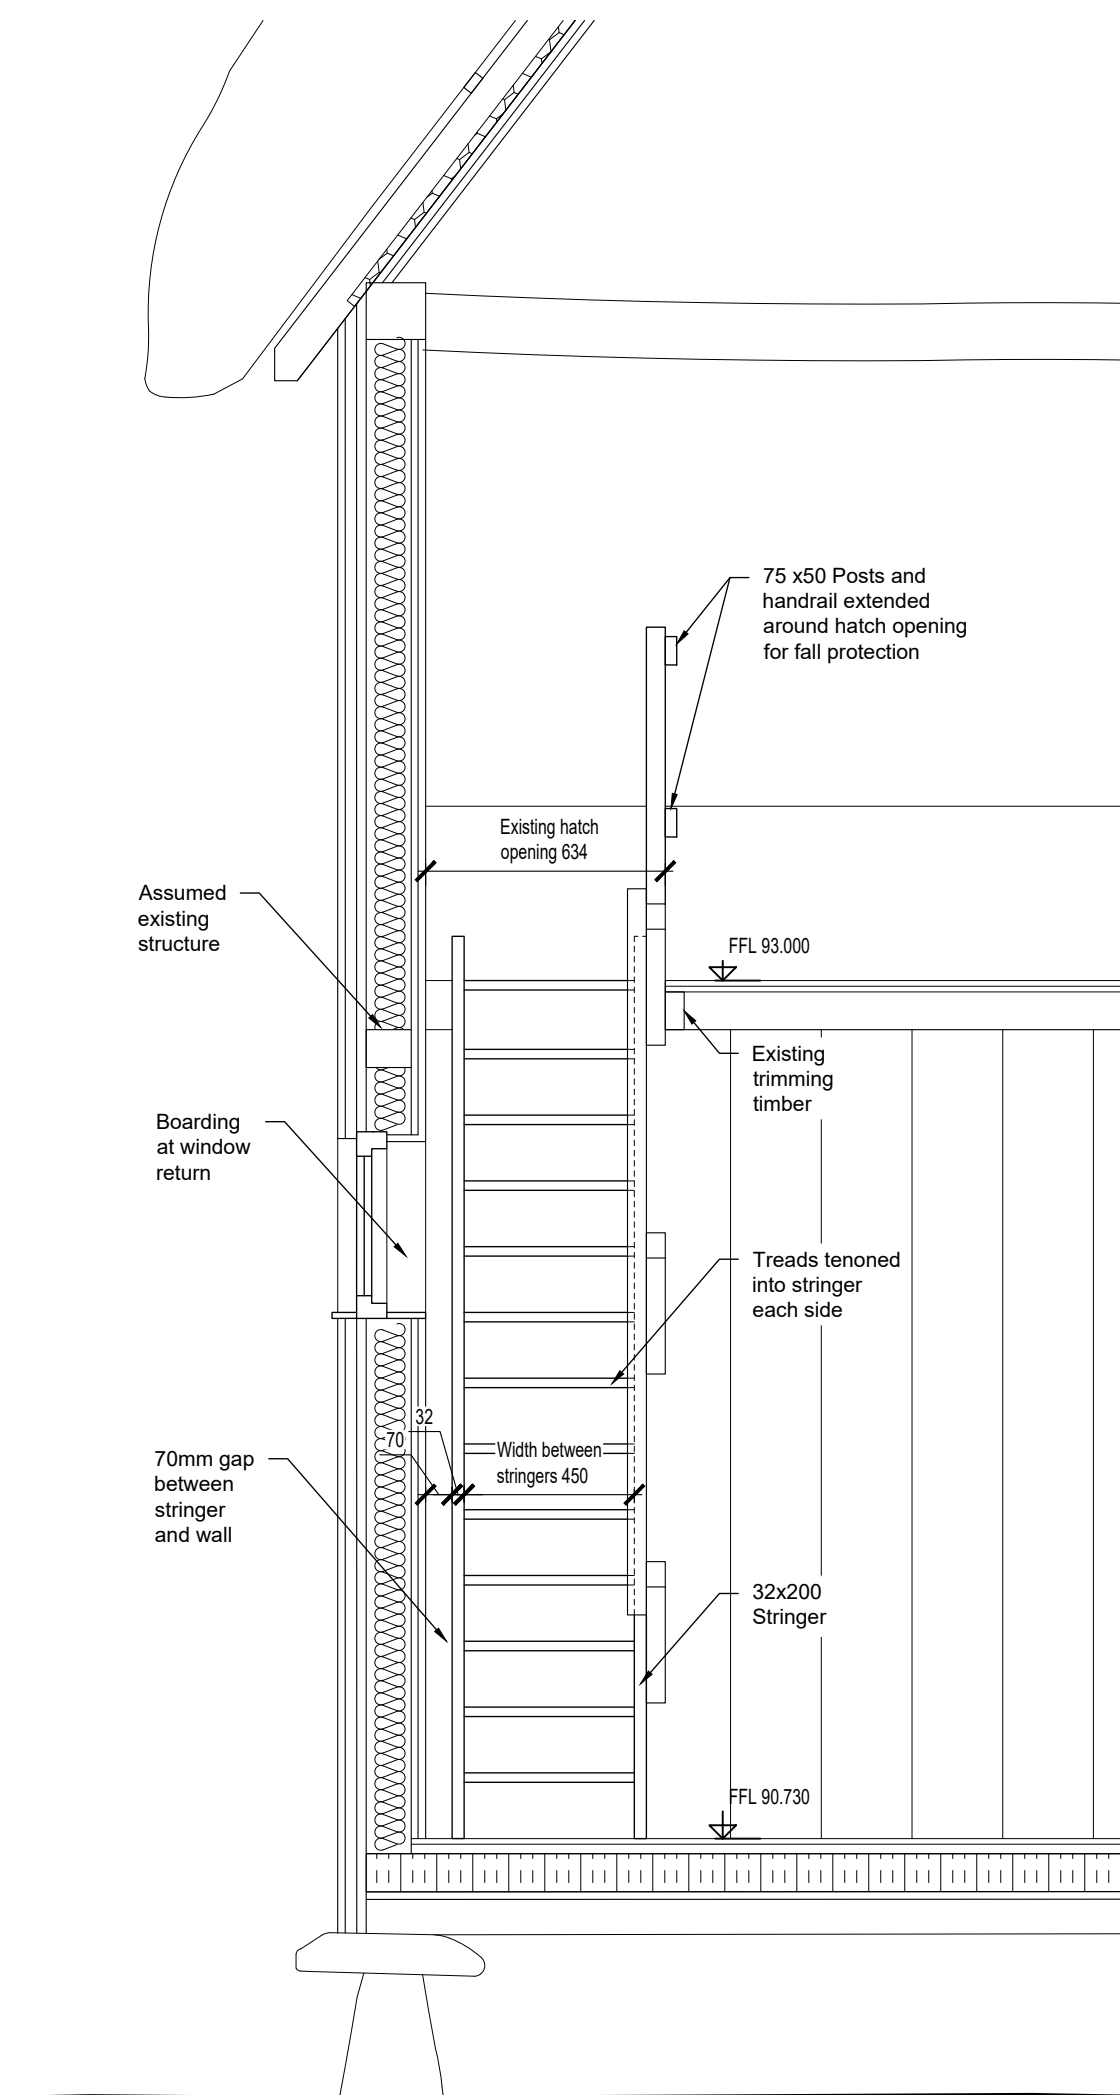

Proposed Staircase Front Elevation
1:20 @ A1

- Issued for discharge of condition 26/01/2026

Revisions

Michael Lyons Architecture

1 Manor Farm Barns
Burcombe Lane, Burcombe
Salisbury, SP2 0EJ
Tel: 01722 743186
info@mlarchitecture.co.uk

Project:
Chicksgrove Manor
Chicksgrove
SP3 6NA

Drawing:
Manor House - Granary
Proposed Stairs


Drawing No: **550/G/P.08**

Scale:
1:10 & 1:20 @A1
1:20 & 1:40 @A3

Origination Date: January 2026

Drawn by: ET
Issued by: ET
Approved by: MD

☒ For Approval ☐ For Comment
☐ For Information ☐ Tender
☐ Construction ☐ As Built

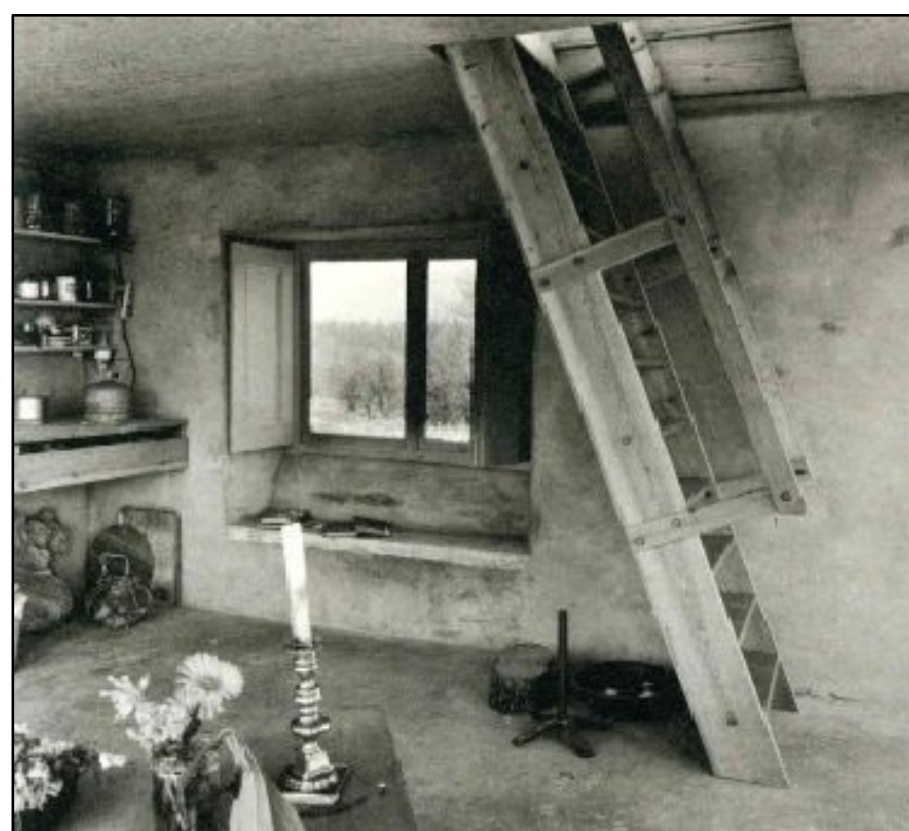

Stair Reference Images

SCALE IN METRES (1:10)
0 0.2 1
SCALE IN METRES (1:20)
0 0.4 2