
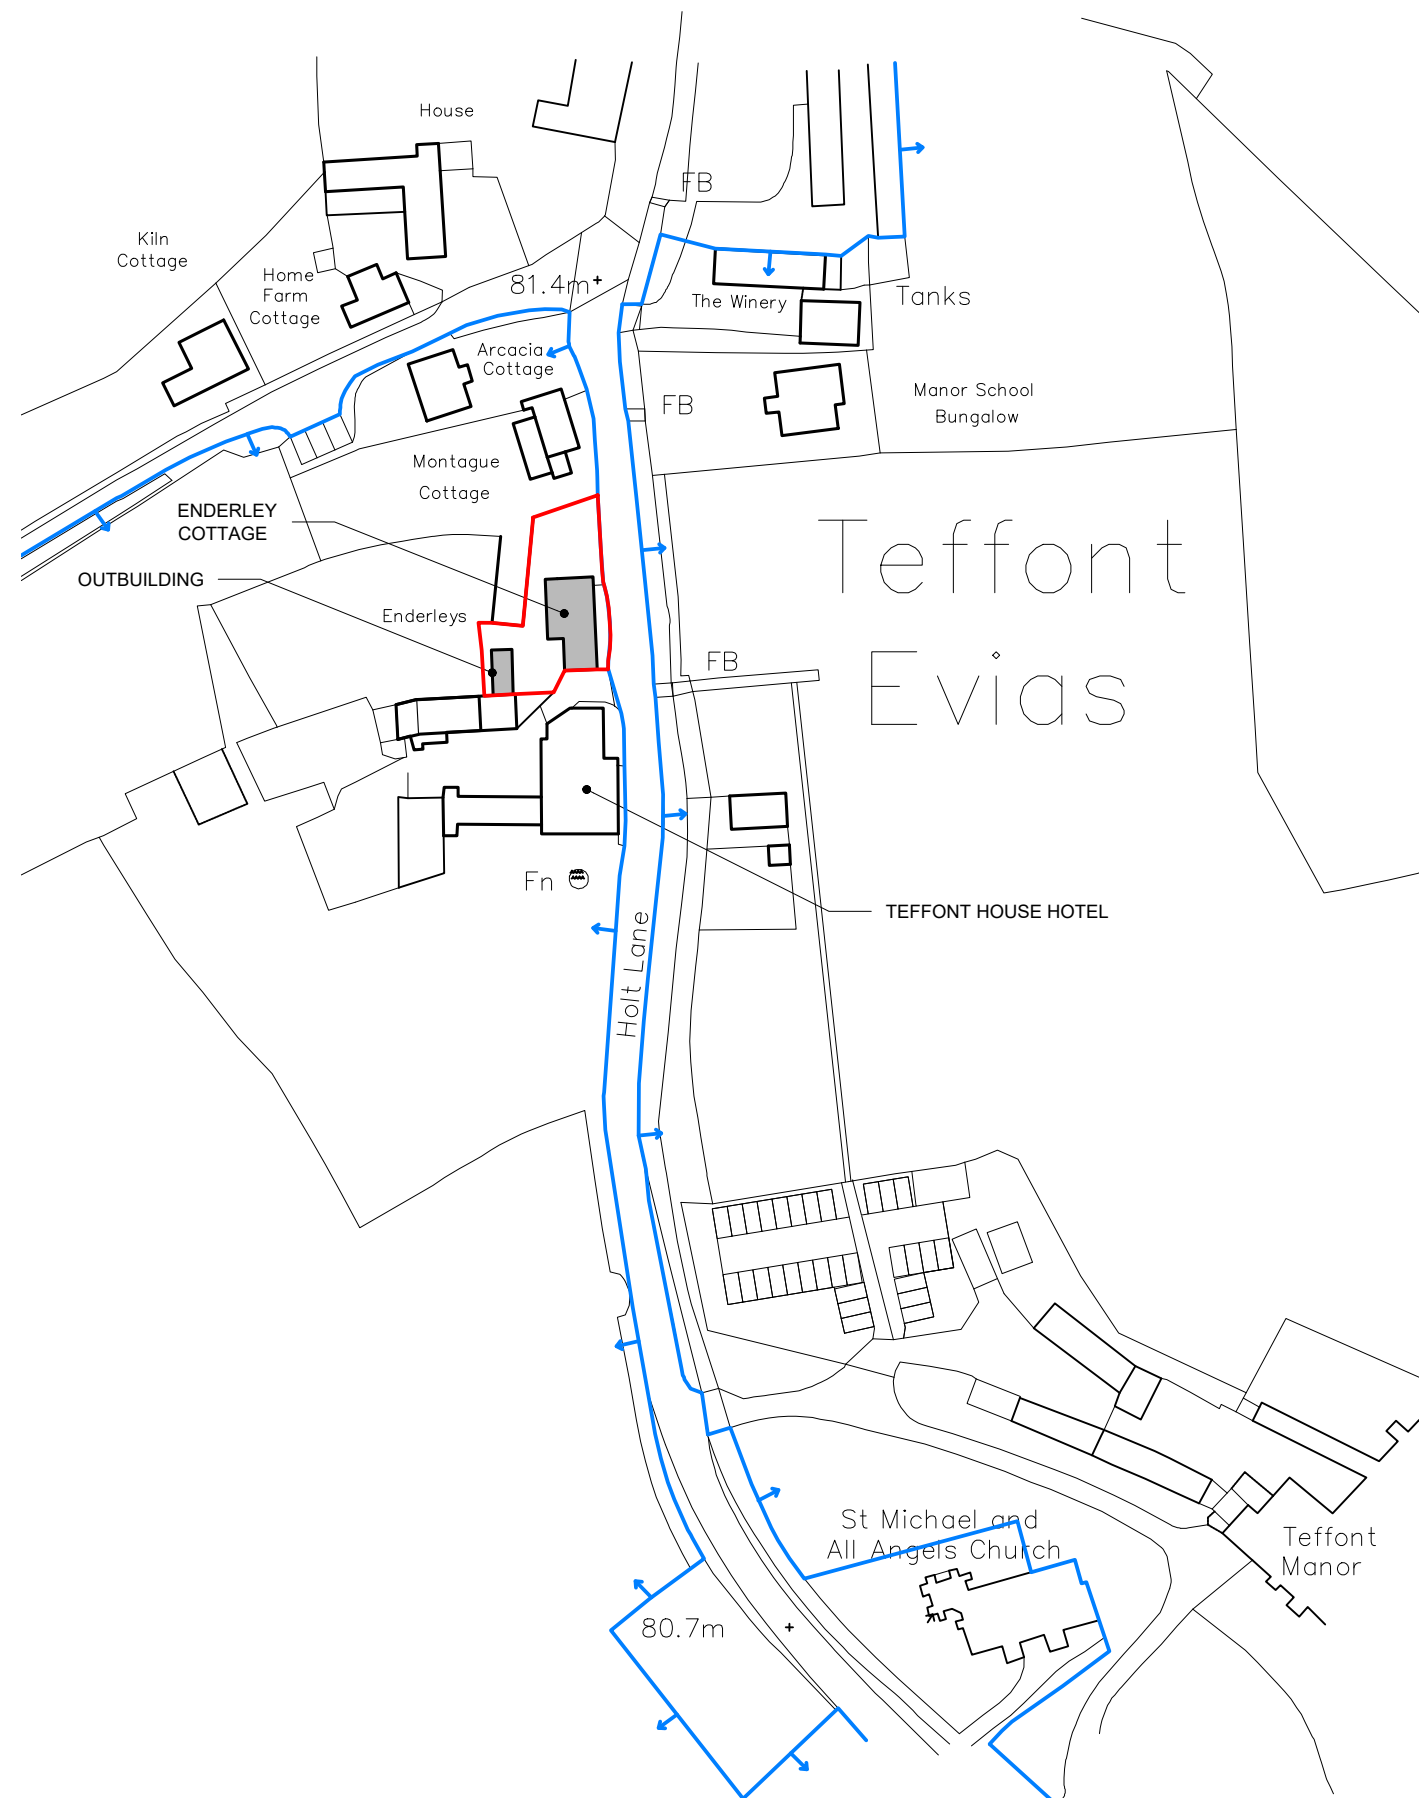
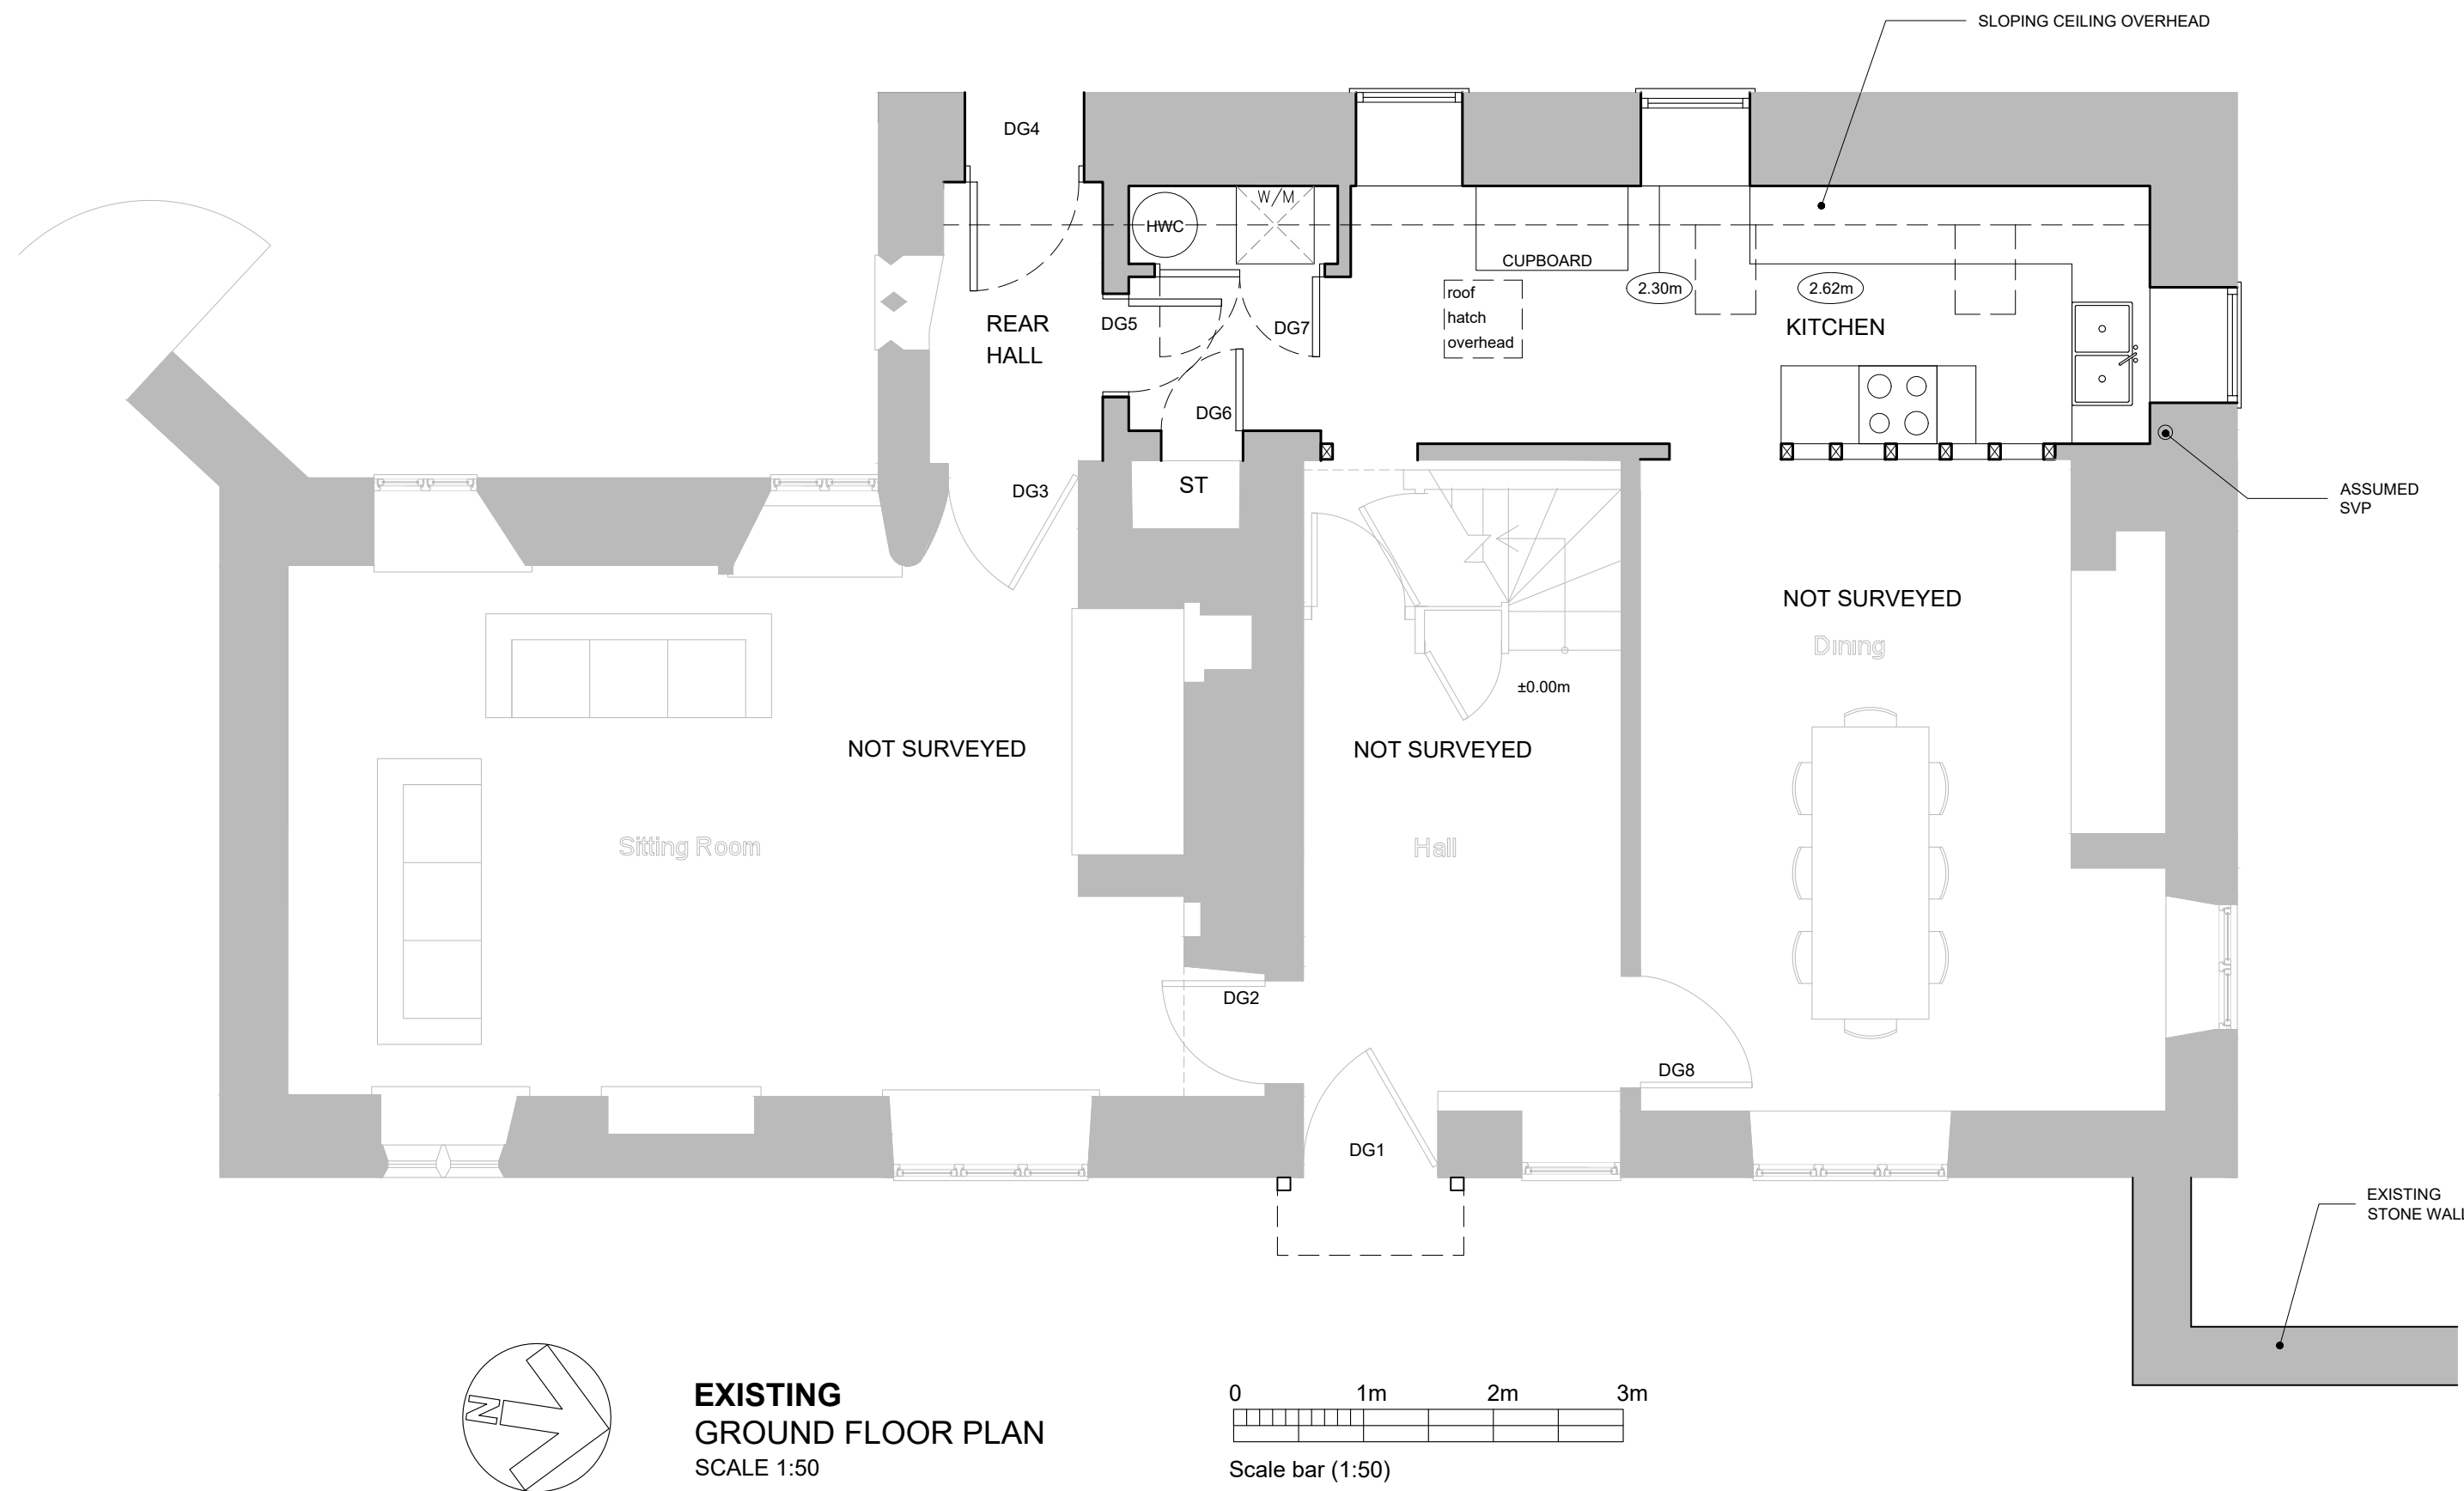
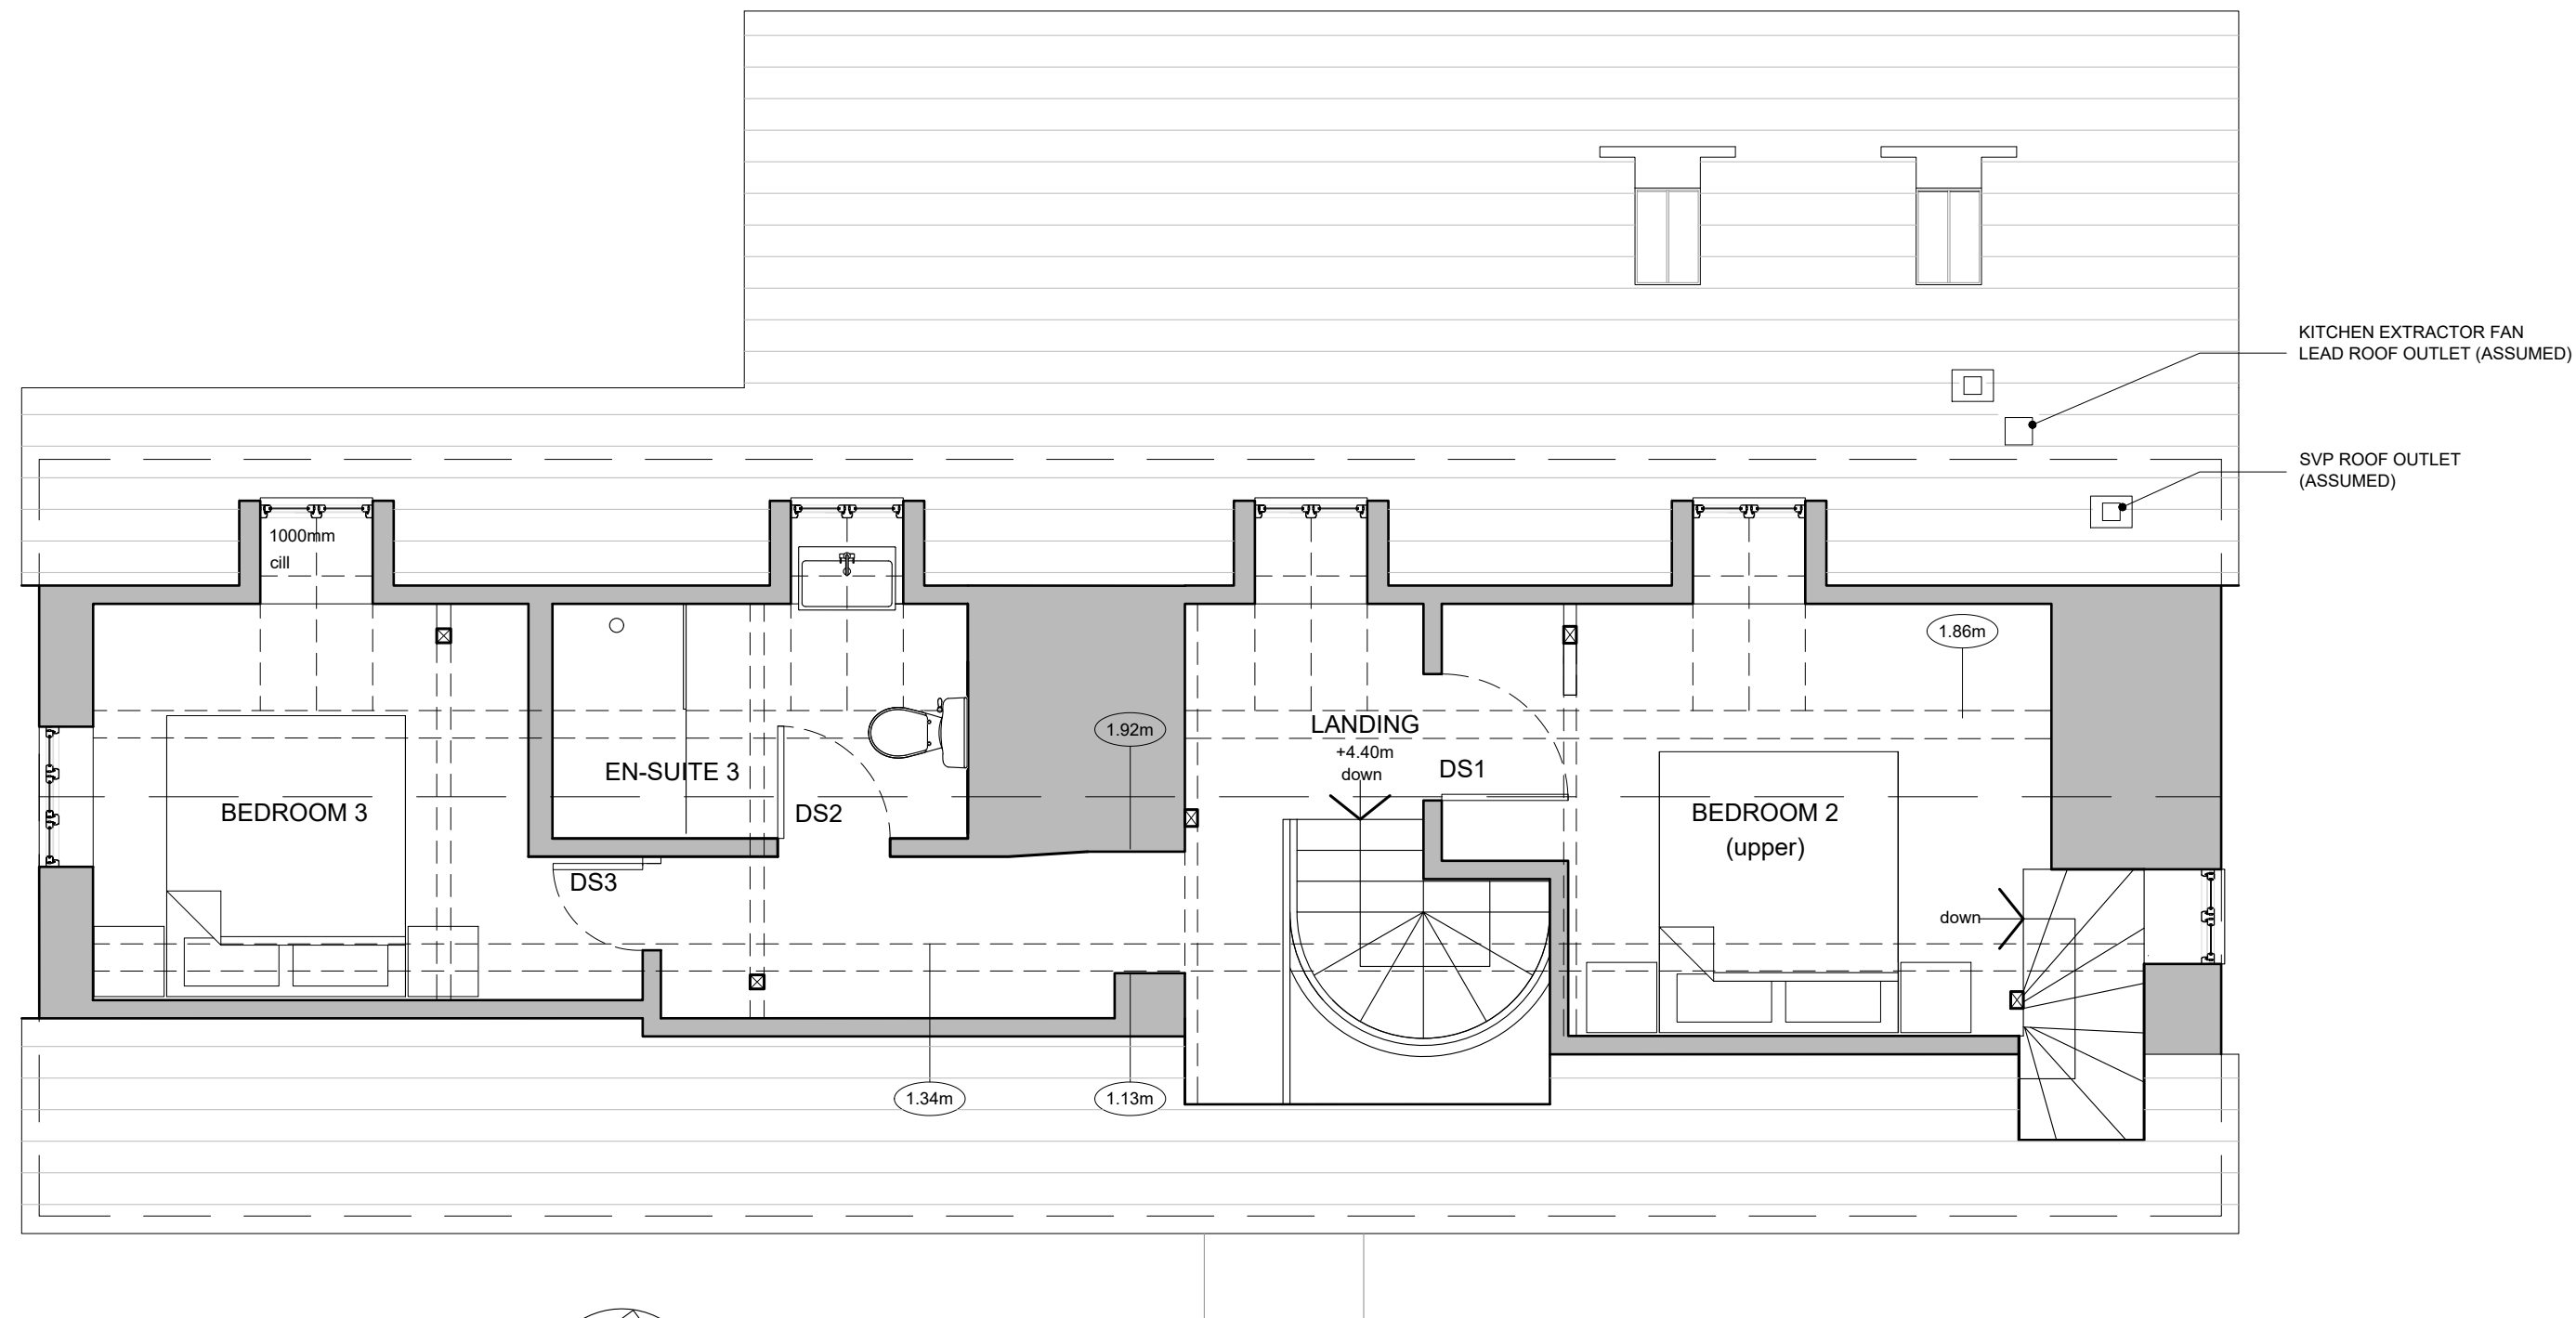


THIS DRAWING IS COPYRIGHT
Contractor must take site sizes

Any discrepancies between the
drawing and site conditions
should be reported to the
Principal Designer

NOTE:
THIS DRAWING HAS BEEN PREPARED FROM
ARCHIVE INFORMATION. THE SITE MUST BE
INSPECTED AND CHECK DIMENSIONS TAKEN
PRIOR TO ANY WORK BEING CARRIED OUT, ON
OR OFF SITE.

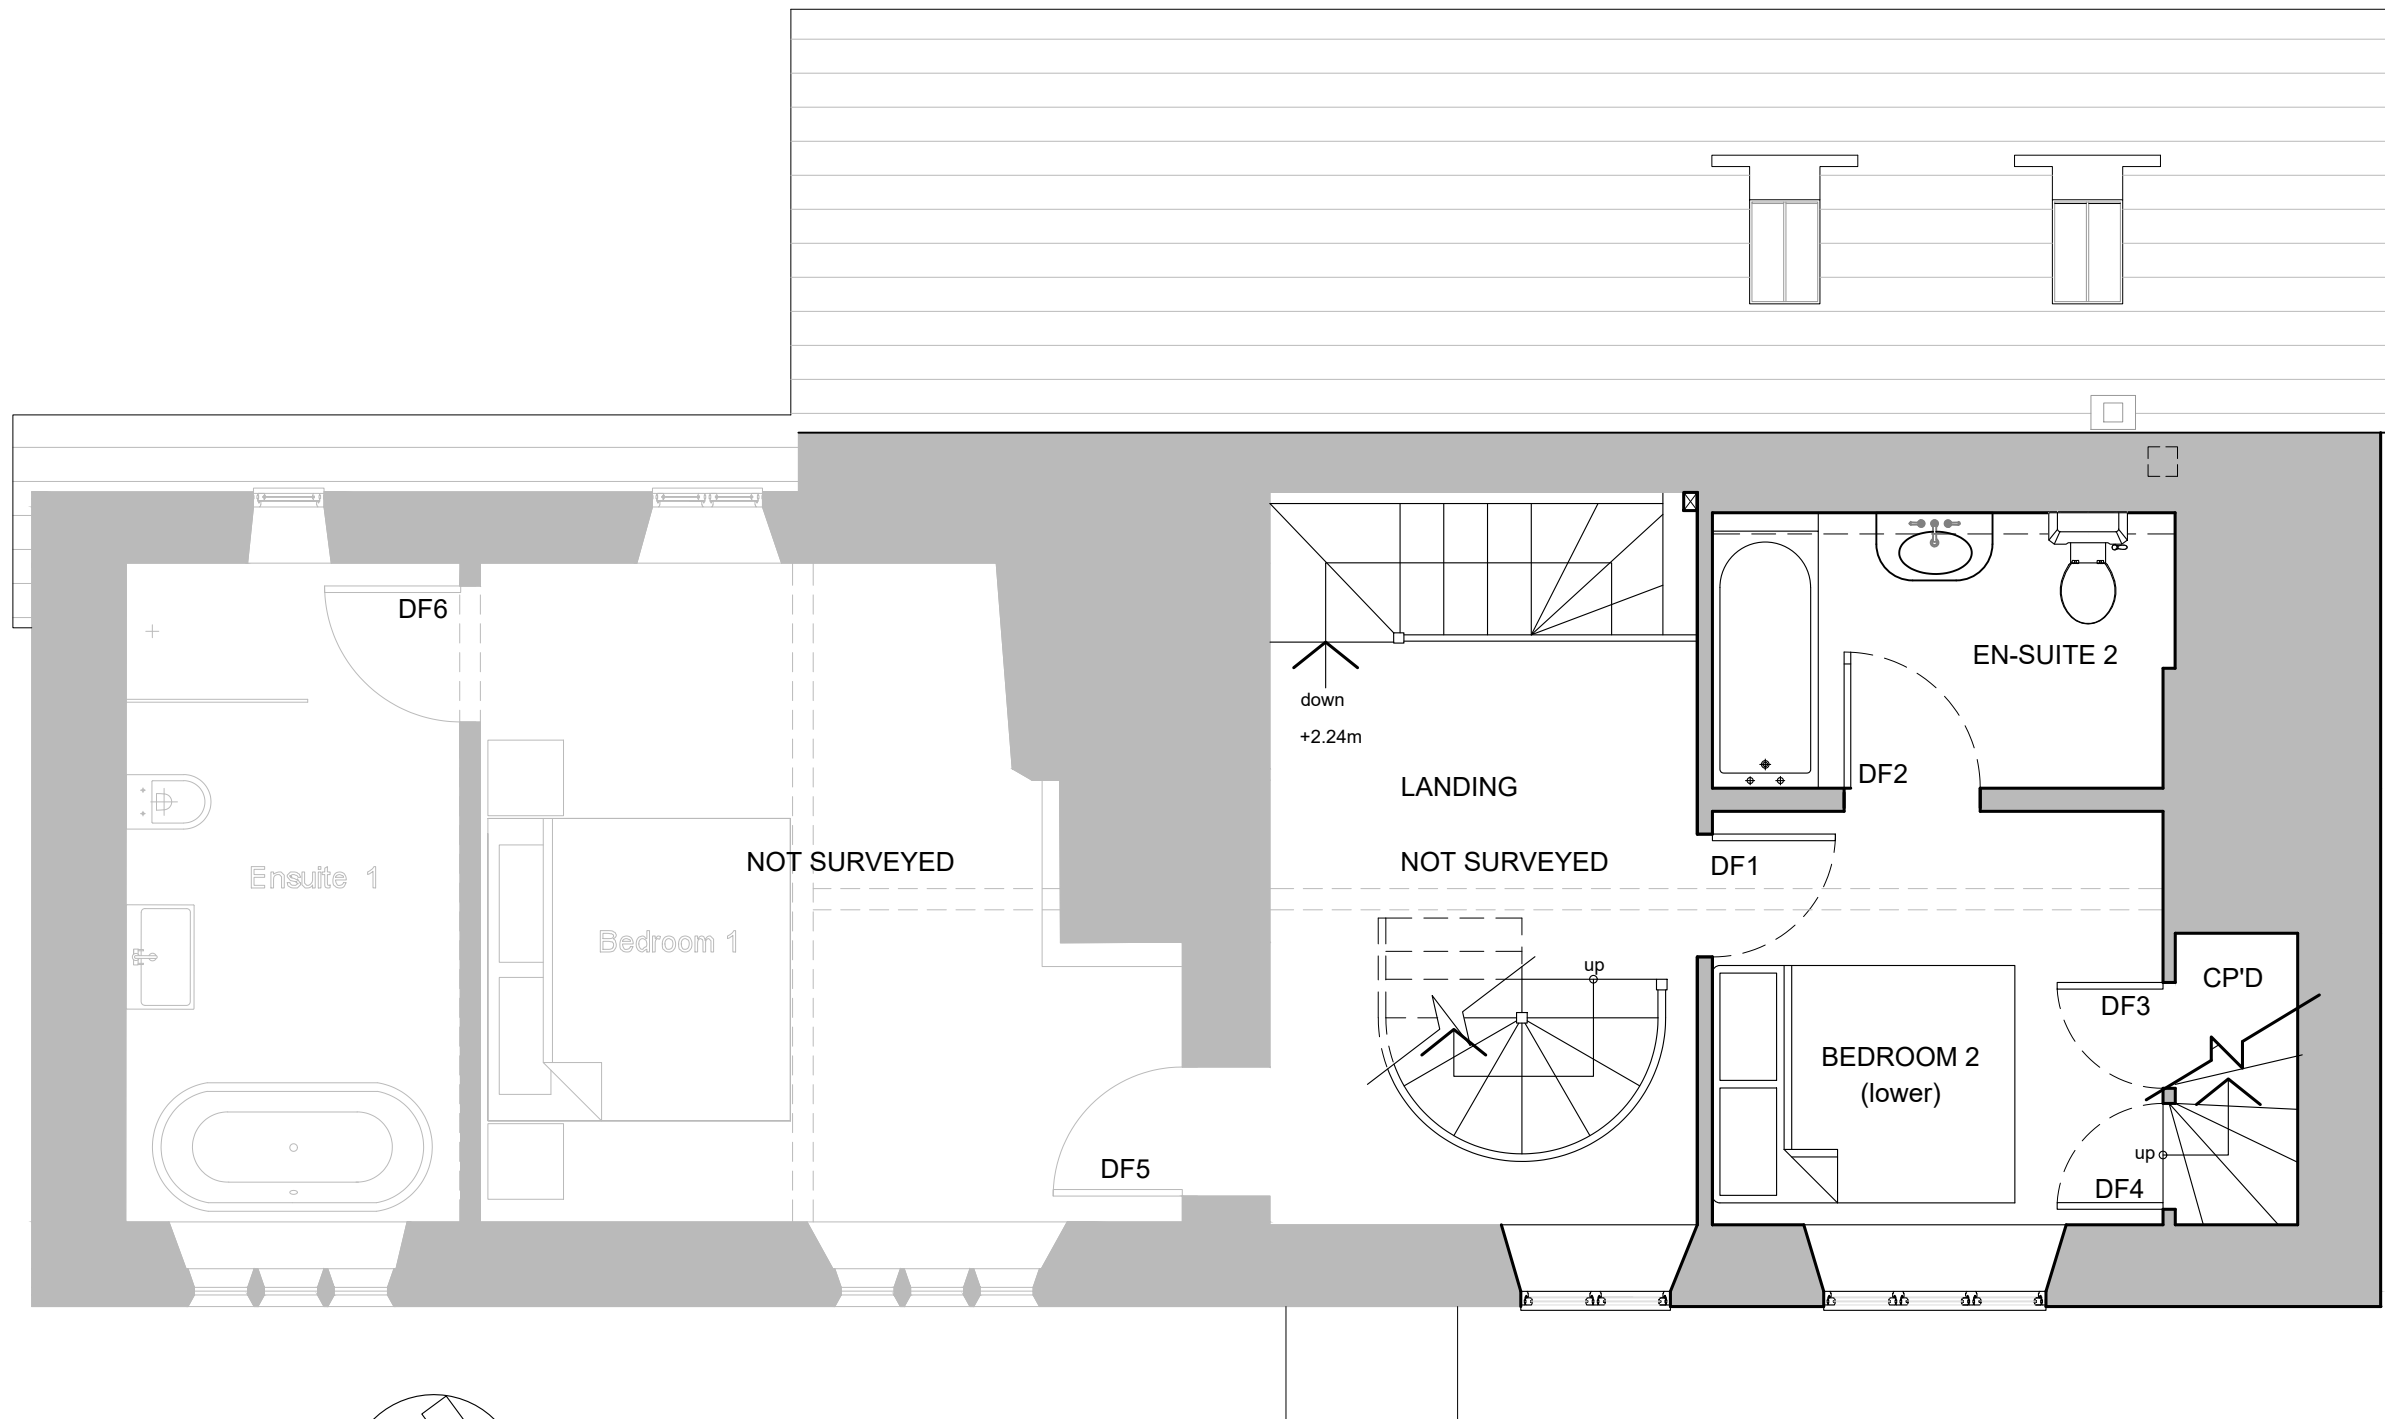

Ordnance Survey (c) Crown Copyright 2021. All rights reserved. Licence number 100022432

Rev.	Date	Planning issue.	EK
01/09/25			Init
CLIENT			
Dr. KEATINGE			
PROJECT			
ALTERATIONS AND REFURBISHMENT ENDERLEY COTTAGE, TEFFONT EVIAS SP3 5RJ			
DRAWING			
EXISTING FLOOR PLANS AND SITE LOCATION PLAN			
DRAWN:	Date:	Scale:	
EK	23/06/2025	1:50, 1:1250	
Drawing number:		@ A1	
		Rev.	A
3875-50			
DOLMAN			
ARCHITECTURAL DESIGNERS BUILDING SURVEYORS COST CONSULTANTS CDM PRINCIPAL DESIGNERS			
Sussex House Bath Road Devizes Wiltshire SN10 2AF			
Tel: 01380 729456 Web: www.dolmansurveyors.co.uk Email: info@dolmansurveyors.co.uk			