





© THIS DRAWING IS THE COPYRIGHT OF
MICHAEL LYONS ARCHITECTURE AND
MUST NOT BE COPIED, USED OR
DISCLOSED WITHOUT PRIOR PERMISSION.

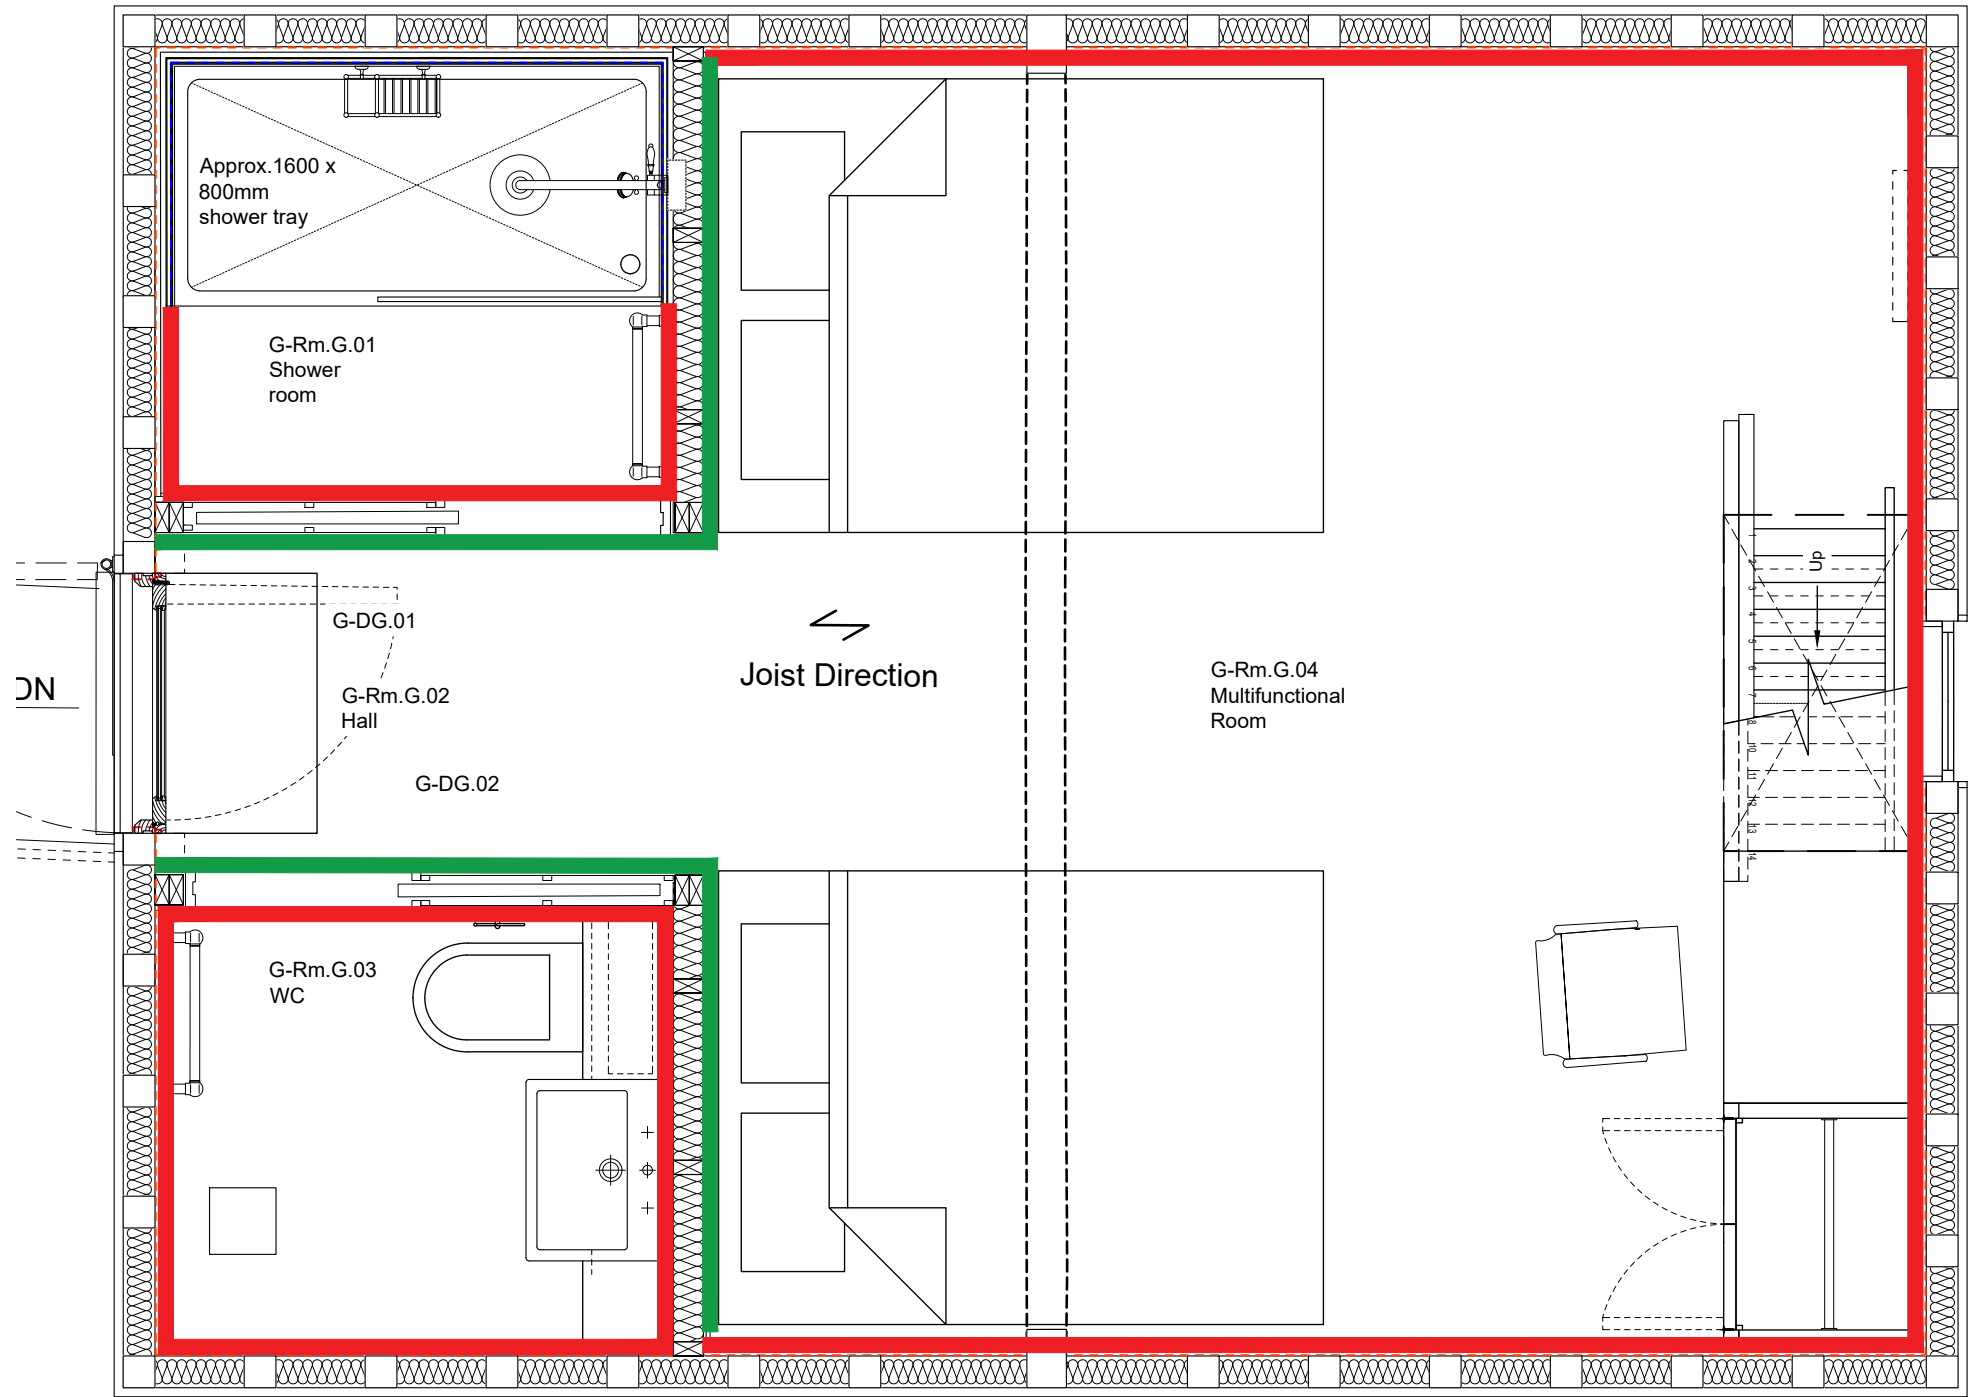

Granary
Proposed Ground Floor Plan Wall Finishes
1:25 @ A1

KEY

	Painted Legacy MDF Panelling. Brochure included seperately.
	Manor House Oak Natural. Further information included seperately.
	Lye Washed Pine Cladding to wall / ceiling. Further information included seperately.

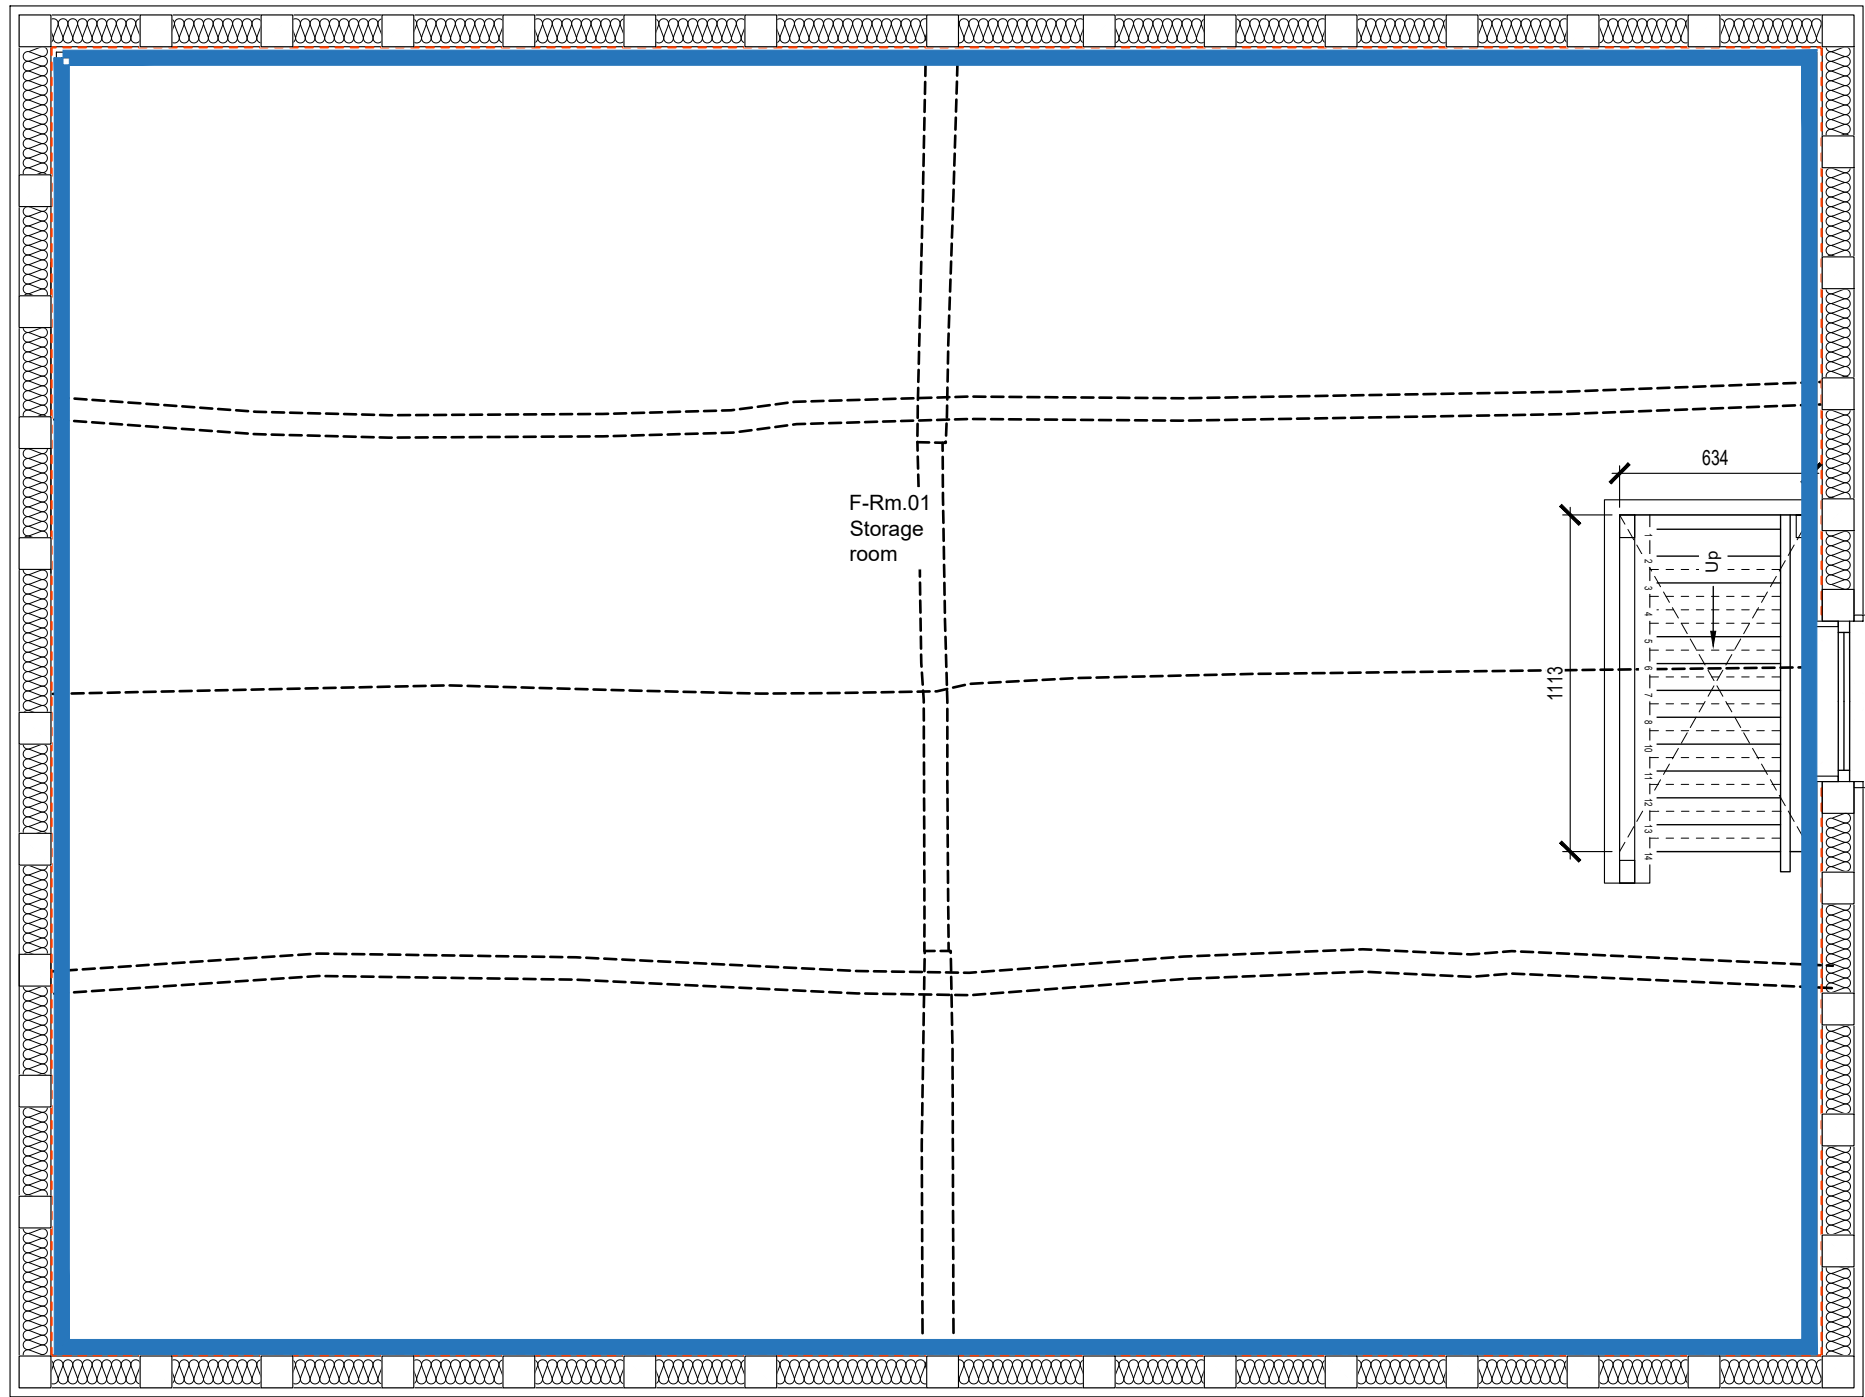

Granary
Proposed First Floor Plan Wall Finishes
1:25 @ A1

- Issued for discharge of conditions 26-01-2026

Revisions

Michael Lyons Architecture

1 Manor Farm Barns
Burcombe Lane, Burcombe
Salisbury, SP2 0EJ
Tel: 01722 743186
info@mlarchitecture.co.uk

Project:
Chicksgrove Manor
Chicksgrove
SP3 6NA

Drawing:
Manor House - Granary
Proposed Wall Finishes

Drawing No: **550/G/P.09**

Scale:
1:25 @ A1
1:50 @ A3

Origination Date: January 2026

Drawn by: ET
Issued by: ET
Approved by: MD

☒ For Approval	☐ For Comment
☐ For Information	☐ Tender
☐ Construction	☐ As Built