

DO NOT SCALE THIS DRAWING. USE FIGURED DIMENSIONS ONLY.
THE CONTRACTOR MUST CHECK & VERIFY ALL DIMENSIONS ON SITE.
ANY DISCREPANCIES MUST BE REPORTED IMMEDIATELY TO THE ENGINEER
FOR CLARIFICATION BEFORE PROCEEDING.
THIS DRAWING IS COPYRIGHT AND OWNED BY AEGAEA.


SAFETY, HEALTH AND ENVIRONMENTAL INFORMATION
REFER TO THE RELEVANT CONSTRUCTION (DESIGN AND MANAGEMENT)
DOCUMENTATION WHERE APPLICABLE.
IT IS ASSUMED THAT ALL WORKS ON THIS DRAWING WILL BE CARRIED OUT BY
A COMPETENT CONTRACTOR, WORKING WHERE APPROPRIATE TO AN
APPROVED METHOD STATEMENT.

GENERAL NOTES


1. THE CONTRACTOR IS TO CHECK AND VERIFY ALL SITE DIMENSIONS AND LEVELS, INCLUDING EXISTING SEWER INVERT LEVELS AND UTILITIES, PRIOR TO START ON SITE.
2. POSITIONS OF EXISTING SERVICES/STATUTORY UNDERTAKERS APPARATUS ADJACENT TO OR CROSSING PROPOSED EXCAVATIONS ARE TO BE CONFIRMED PRIOR TO START ON SITE.
3. THIS DRAWING IS TO BE READ IN CONJUNCTION WITH AND CHECKED AGAINST ALL: ENGINEERING DETAILS, SPECIFICATIONS, GEOTECHNICAL AND OTHER RELEVANT DOCUMENTATION PROVIDED.
4. THIS DRAWING IS SCHEMATIC FOR CLARITY ONLY, POSITIONS OF PIPE RUNS AND MANHOLES MAY VARY ON SITE DUE TO SITE CONDITIONS.
5. WHERE EXISTING OR PROPOSED TREES ADJACENT TO HIGHWAYS OR DRAINAGE ARE PROPOSED, ROOT BARRIERS (TYPE TO BE APPROVED) ARE REQUIRED TO PREVENT STRUCTURAL DAMAGE.
6. ANY ANOMALY OR CONTRADICTIONS BETWEEN ANY OF THE ABOVE IS TO BE REPORTED IMMEDIATELY.
7. THE CONTRACTOR IS TO COMPLY IN ALL ASPECTS WITH THE CURRENT BRITISH STANDARDS, BUILDING REGULATIONS AND BUILDING LEGISLATION ETC.
8. FURTHER SURVEYS REQUIRED TO DETERMINE EXACT LOCATION, DIMENSIONS AND LEVELS OF EXISTING SEWERS.
9. DRAINAGE LAYOUT IS SUBJECT TO CHANGE AND DEPENDANT ON RECEIPT OF LEVELS OF EXISTING SURFACE AND FOUL WATER SEWER.

DRAINAGE INVERTS BASED ON ASSUMED COVER LEVELS. ALL DRAINAGE LEVELS SUBJECT TO CHANGE AT DETAILED DESIGN FOLLOWING DETAILED LEVEL PROPOSALS


WHERE GROUNDWATER IS ENCOUNTERED, ADVICE SHOULD BE SOUGHT FROM A GEOTECHNICAL ENGINEER AND MITIGATION MEASURES TO BE USED.

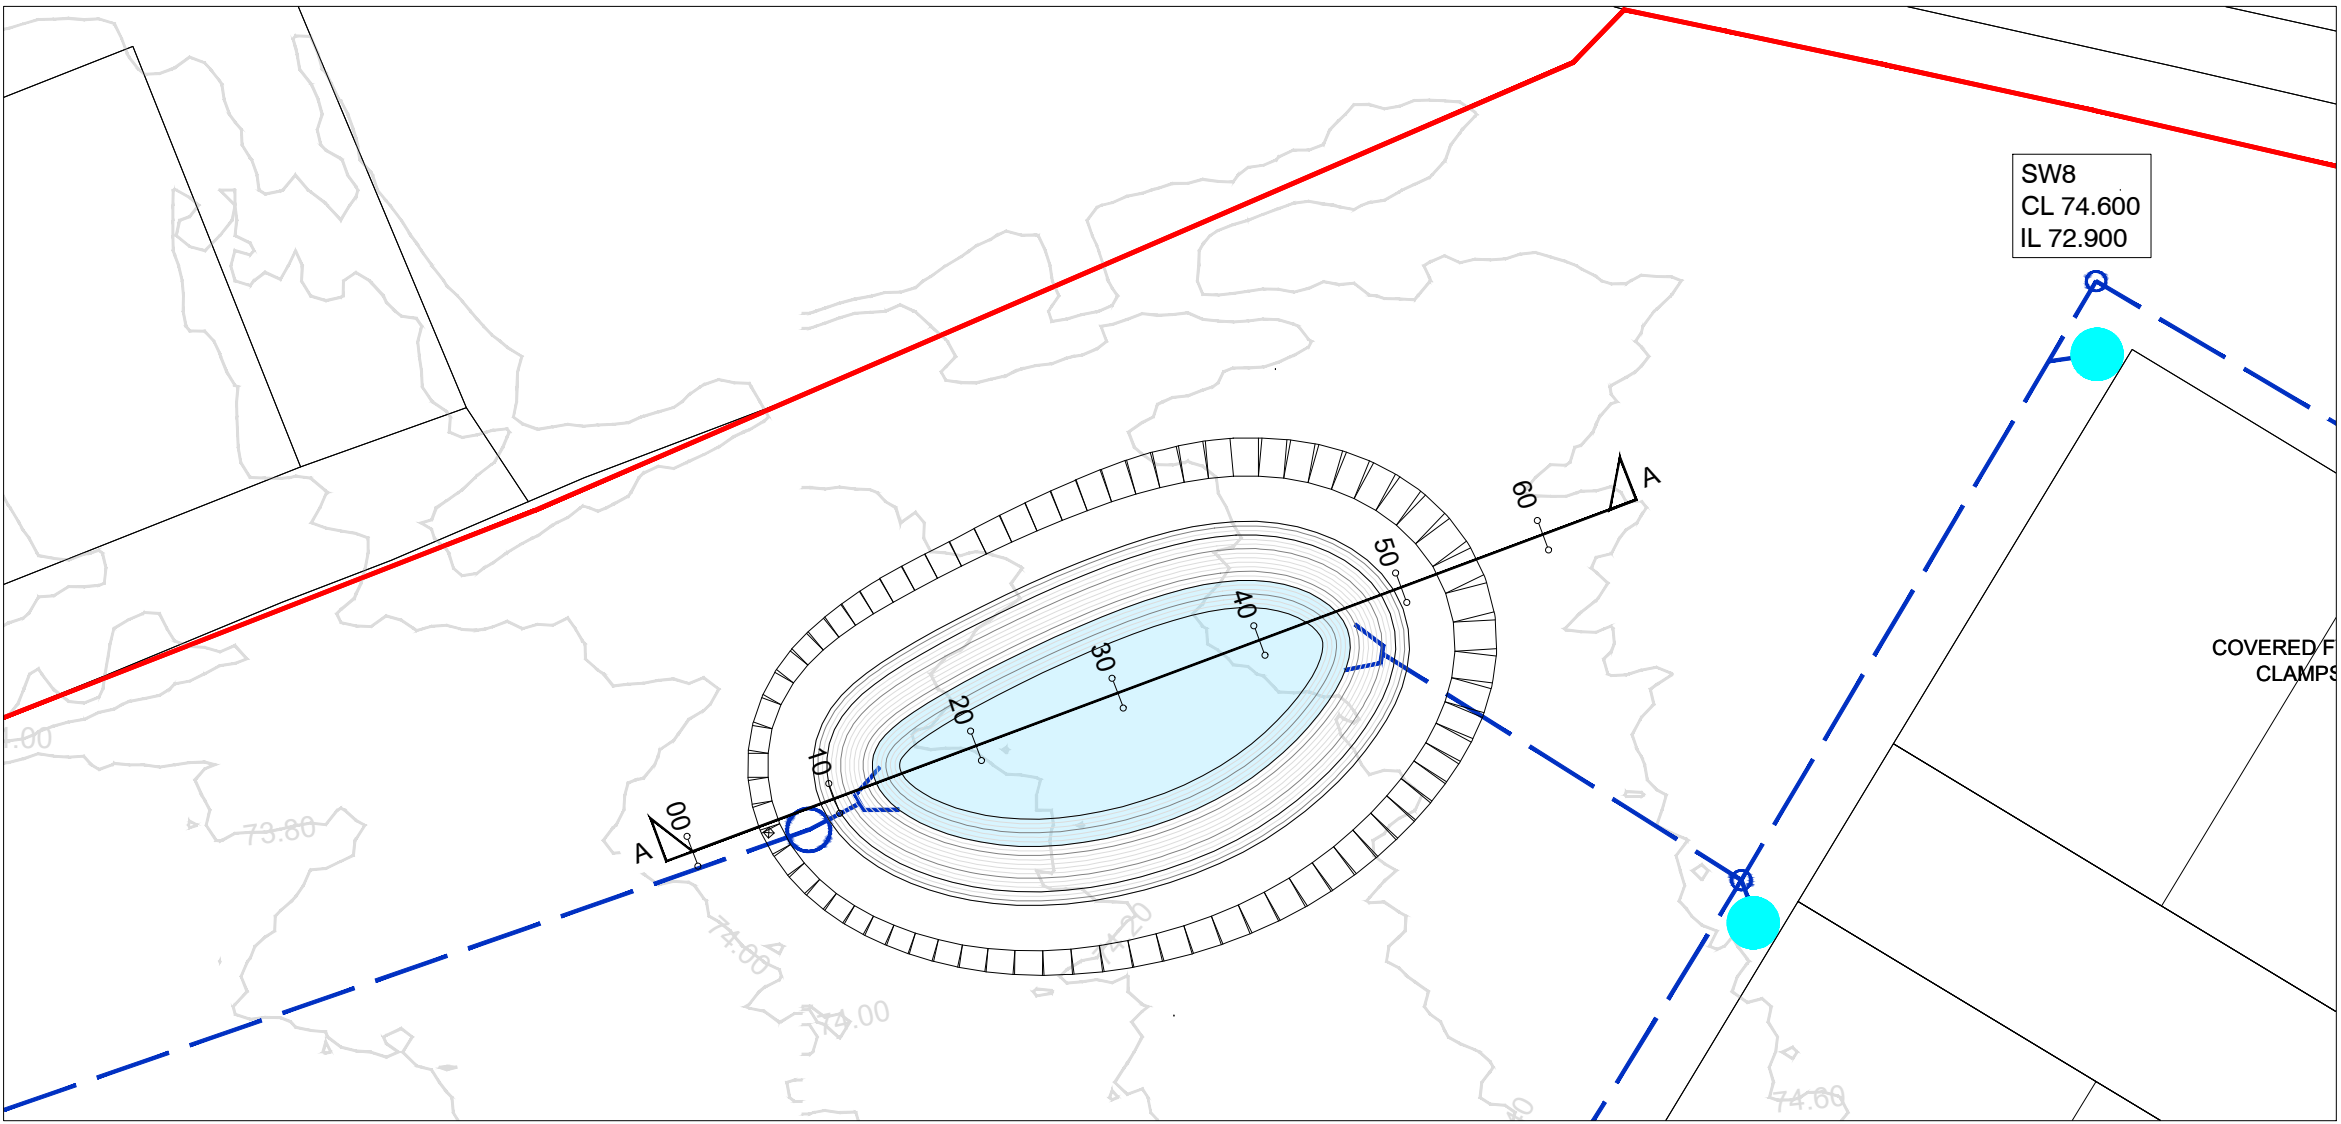

BASIN LAYOUT
(SCALE 1:500)

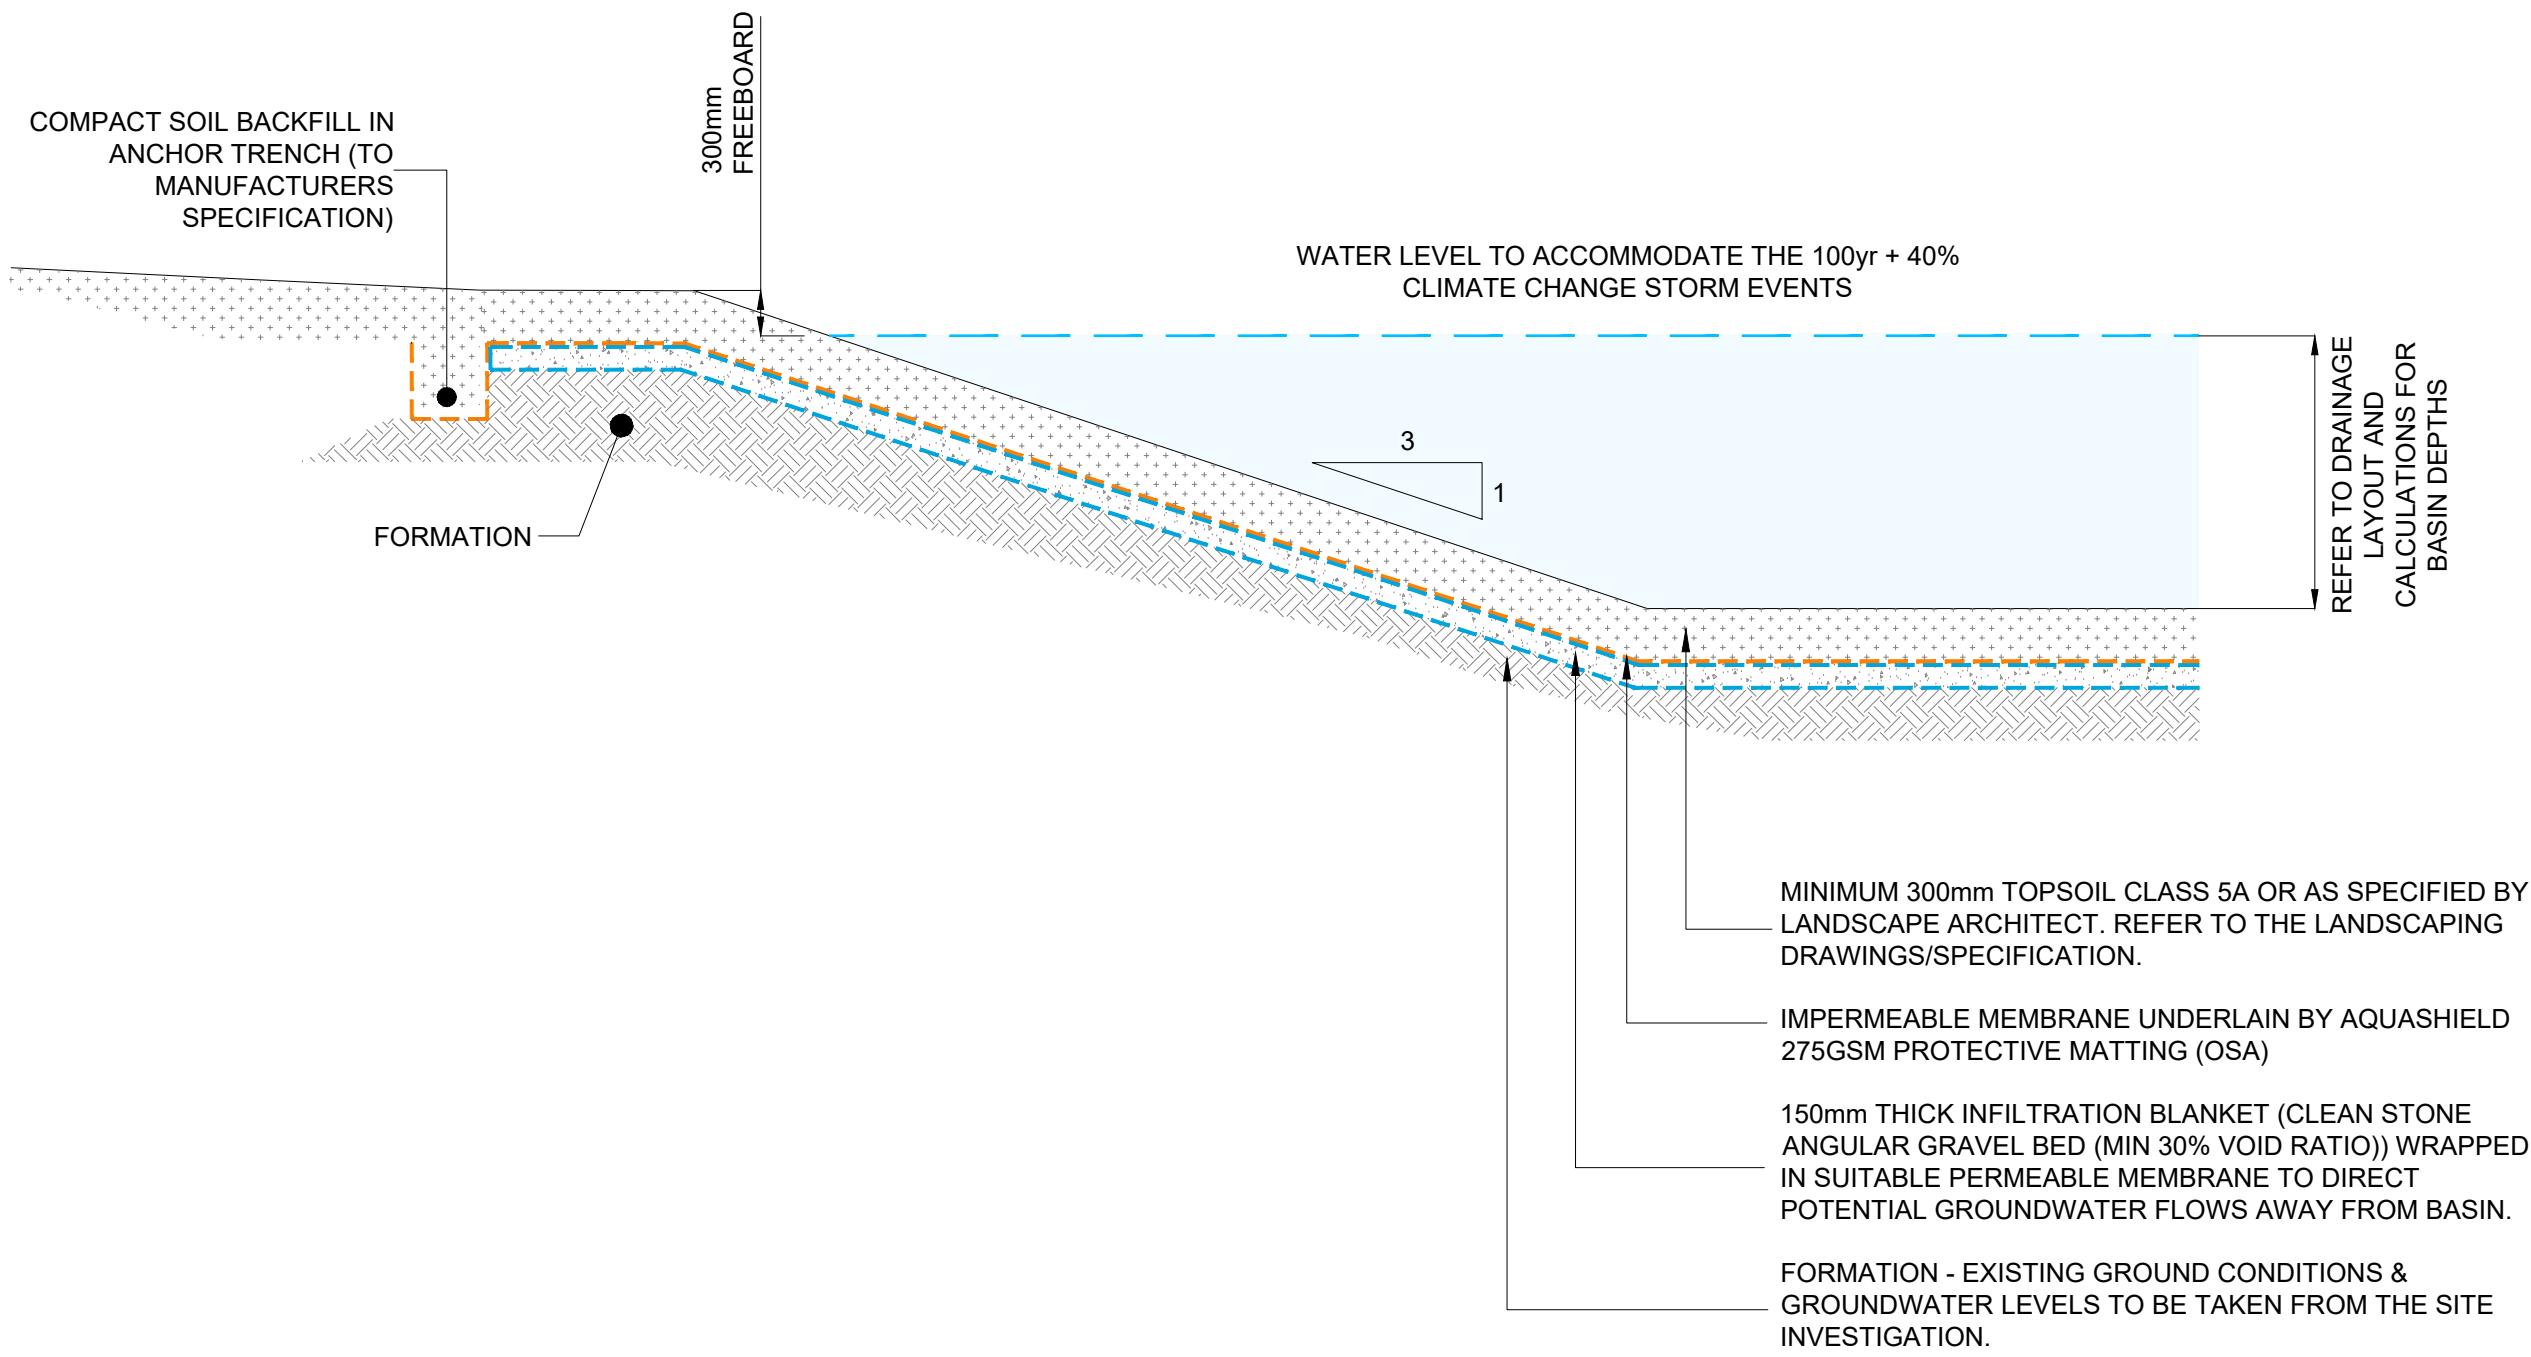

TYPICAL ATTENUATION BASIN CONSTRUCTION DETAIL
(SCALE NTS)

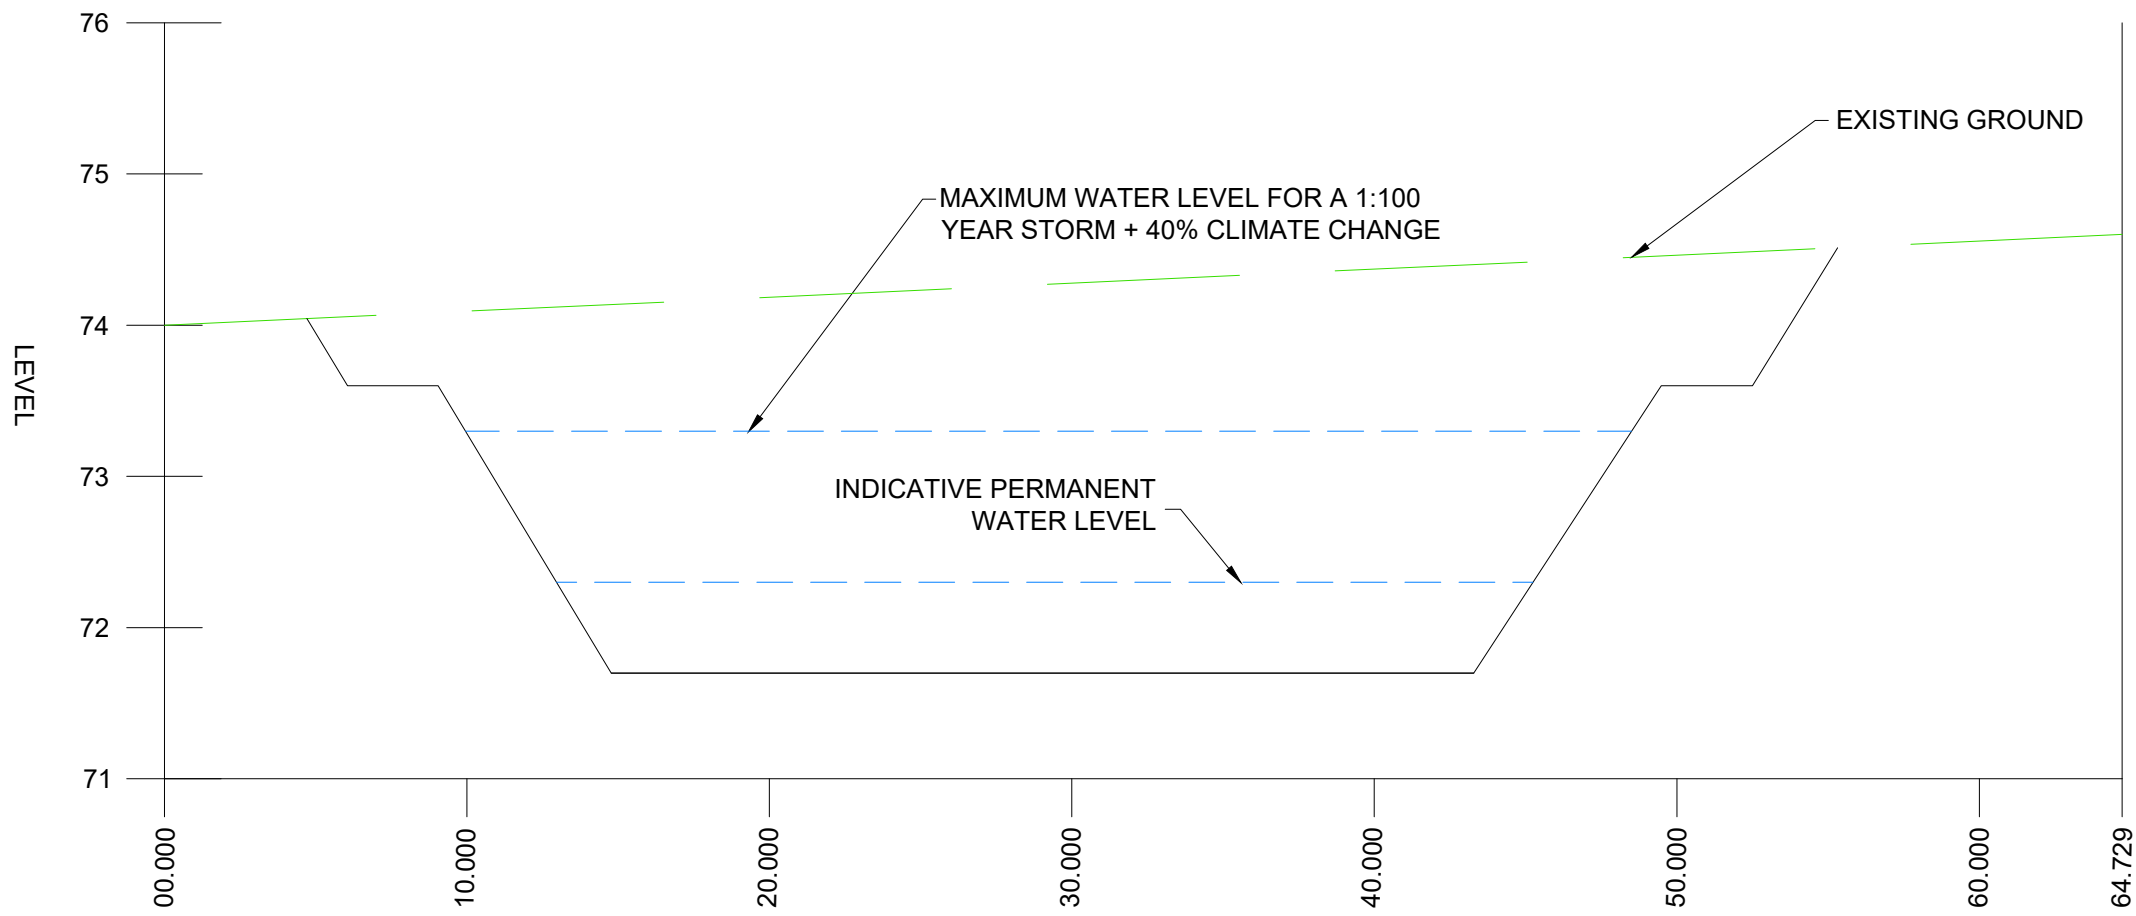

BASIN -SECTION A - A
SCALE H-1:250 V-1:50

A01	21.01.26	FIRST ISSUE	AR
Rev	Date	Description	By

Client

WOOLEY AND WALLIS

Project

LOWER DUNGE FARM

Title

BASIN DETAILS

Project No.	Drawing No.	Revision
AEG10011	CIV-006	A01
Drawn	Checked	Approved
AR	VW	JAN 2026

Drawing Status

AS SHOWN

INFORMATION

aegaea
water, civils and environment