


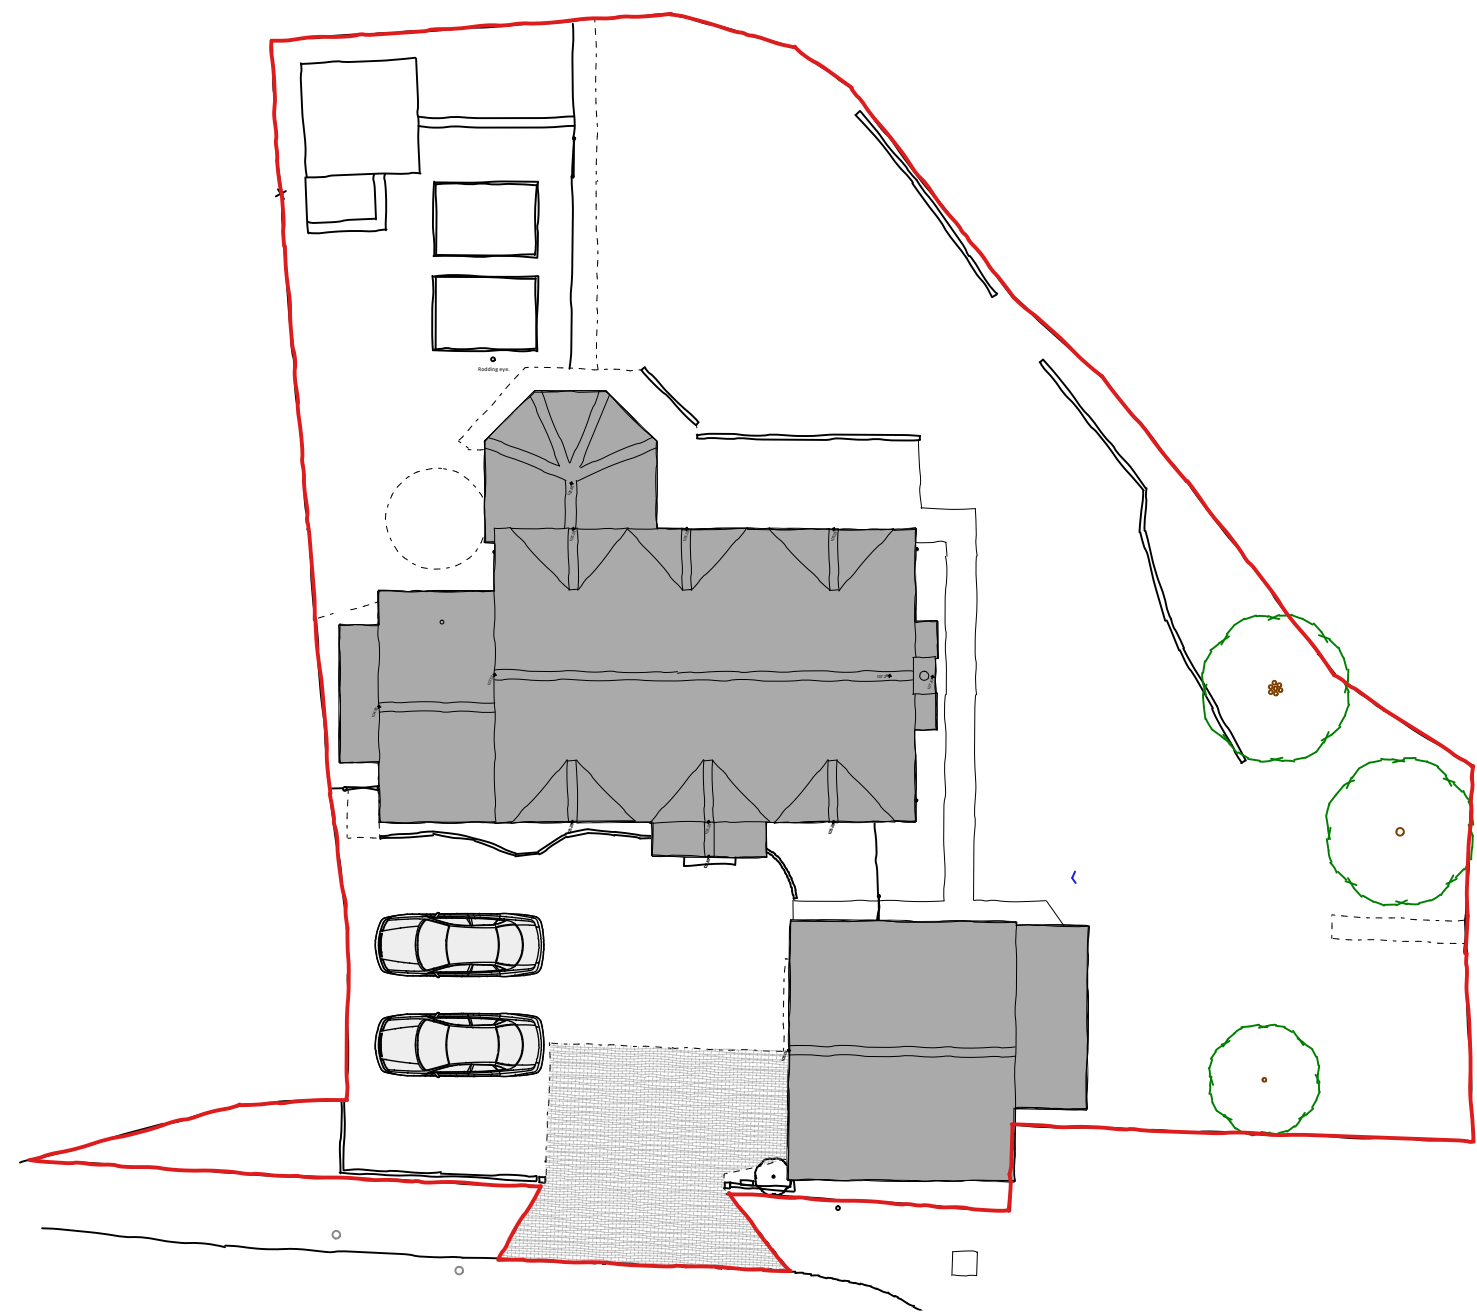


 

1:200- Existing Site plan

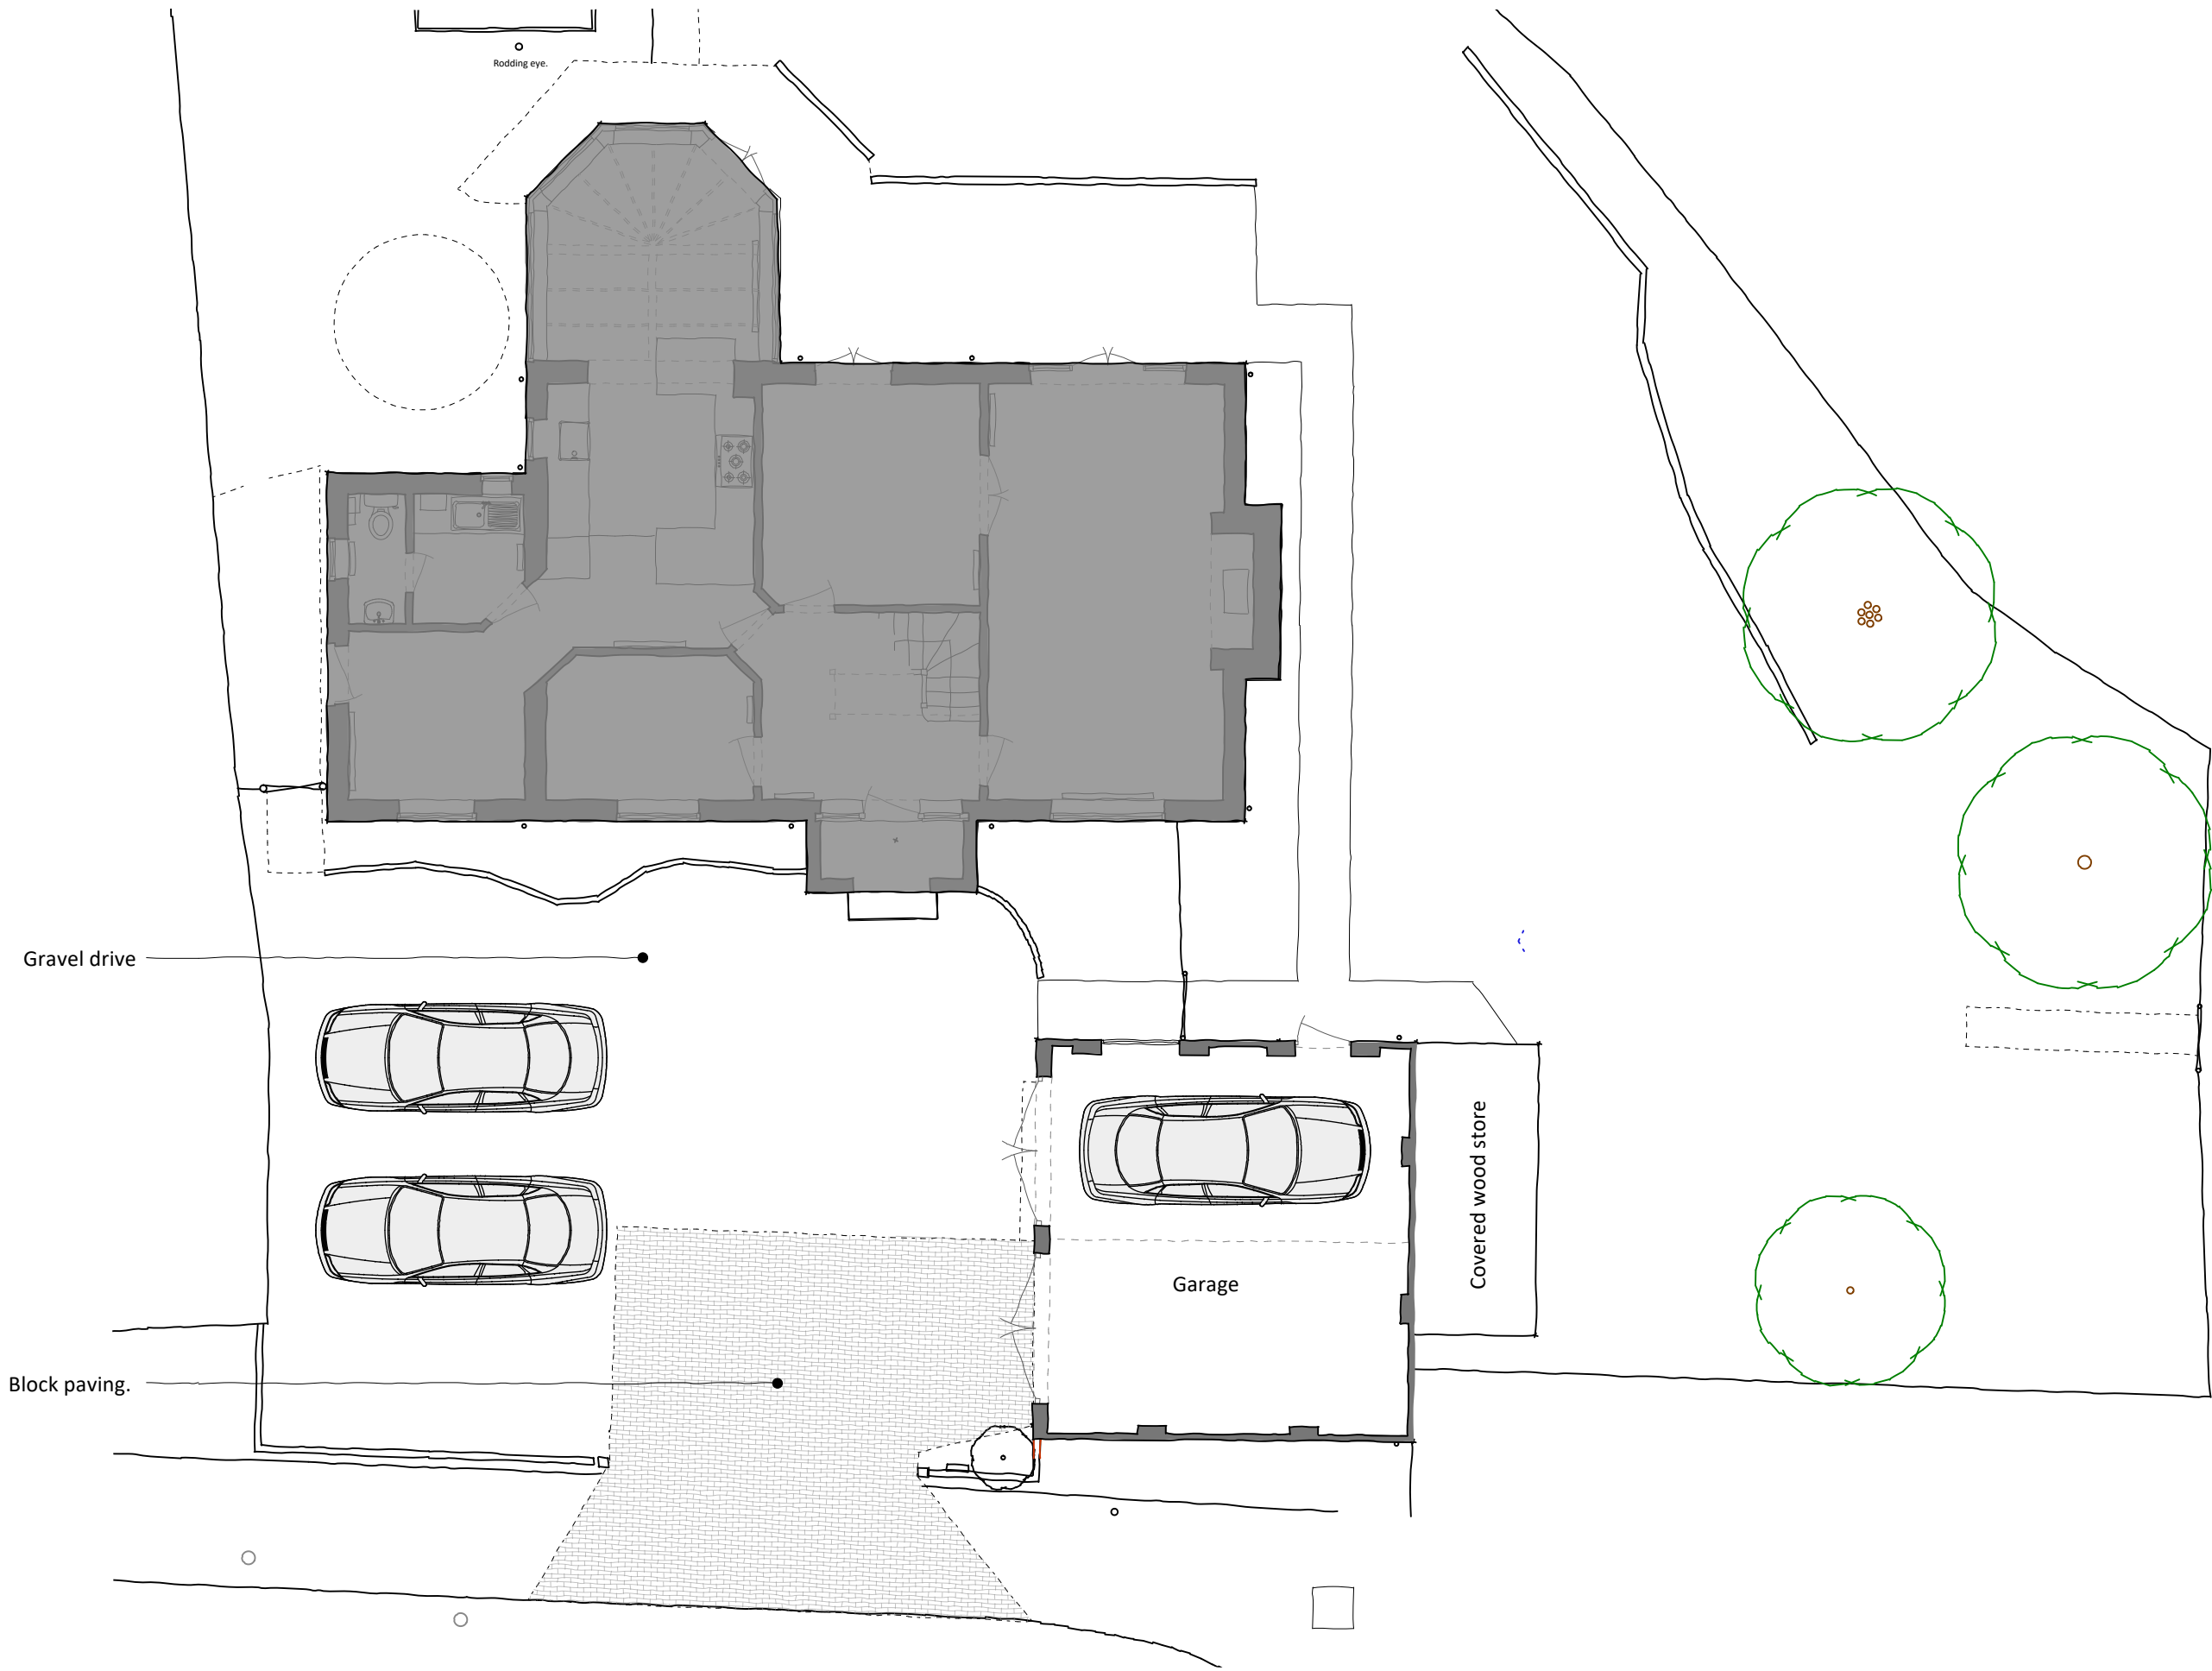

1:100- Existing Ground floor plan

 



1:100 - Existing South Elevation



1:100 - Existing West Elevation



1:100 - Existing East Elevation

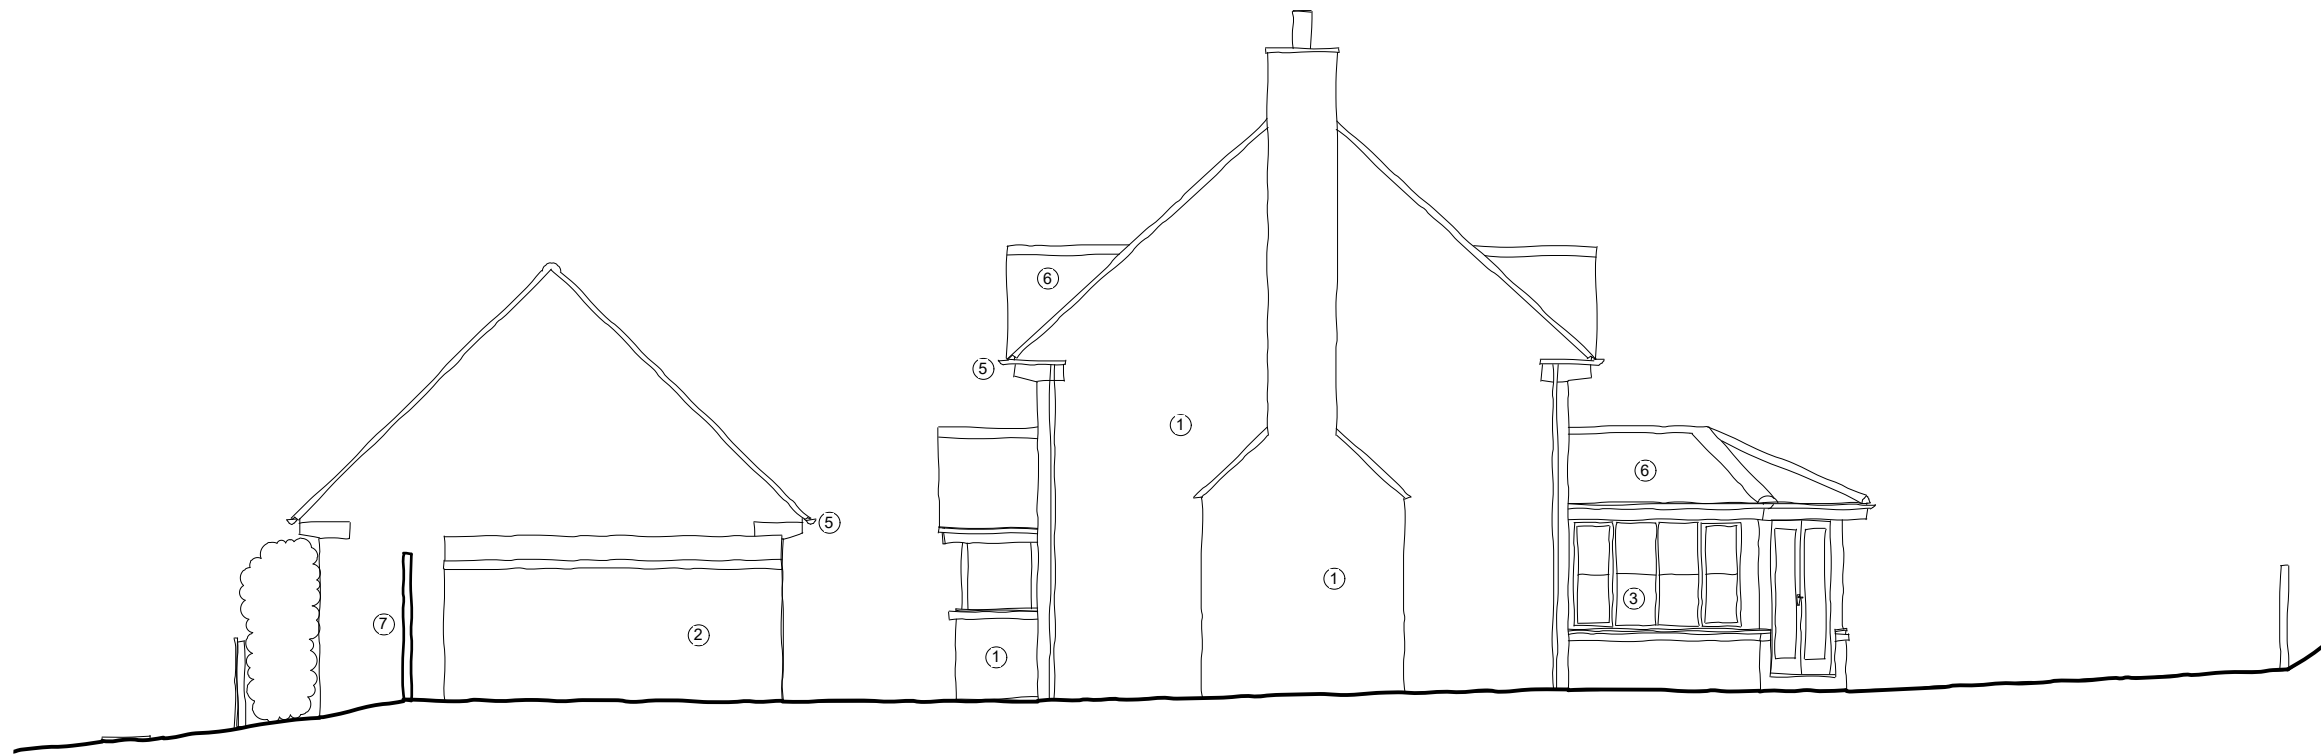 

1:100 - Existing North Elevation

This drawing is the copyright of PKA Architects Ltd.
Registered in England and Wales No 8605083.
Do not rely on Scaled Dimensions - work to figured dimensions only. If in doubt - ASK.
All dimensions to be checked on site by contractor
Work to existing building features where appropriate
Any OS copyright data on this drawing is reproduced under license

Material Key

- ① - Cast stone
- ② - Timber
- ③ - Timber Doors
- ④ - Timber Windows
- ⑤ - UPVC gutters and downpipes
- ⑥ - Concrete tile
- ⑦ - Timber fence

Date No. Revision Notes



PKA Architects Ltd
Featherbrook, Whitley Road, Potterne, Devizes, Wiltshire. SN10 3TD.
tel 01380 725688 tom@pka-architects.com www.pka-architects.com

Project Title
Extension and Alterations

Address
Winter Lodge, Durley Park, Neston,
SN13 9YG.

Client
Fran Parton

Sheet Title
Existing GA drawings

Scale
Varies @A1

Drawn By
SW

Date
13/02/2026

Project ID:
2165

Stage:
EX-01

Status
PLANNING

File Name
2165 - Winter Lodge - GA Drawings.vwx

Stage Key:
EX - Existing
SK - Sketch
PL - Planning
WD - Working
Drawings
RBL - Building
Regulations
TR - Tender
CN - Construction
AB - As Built