



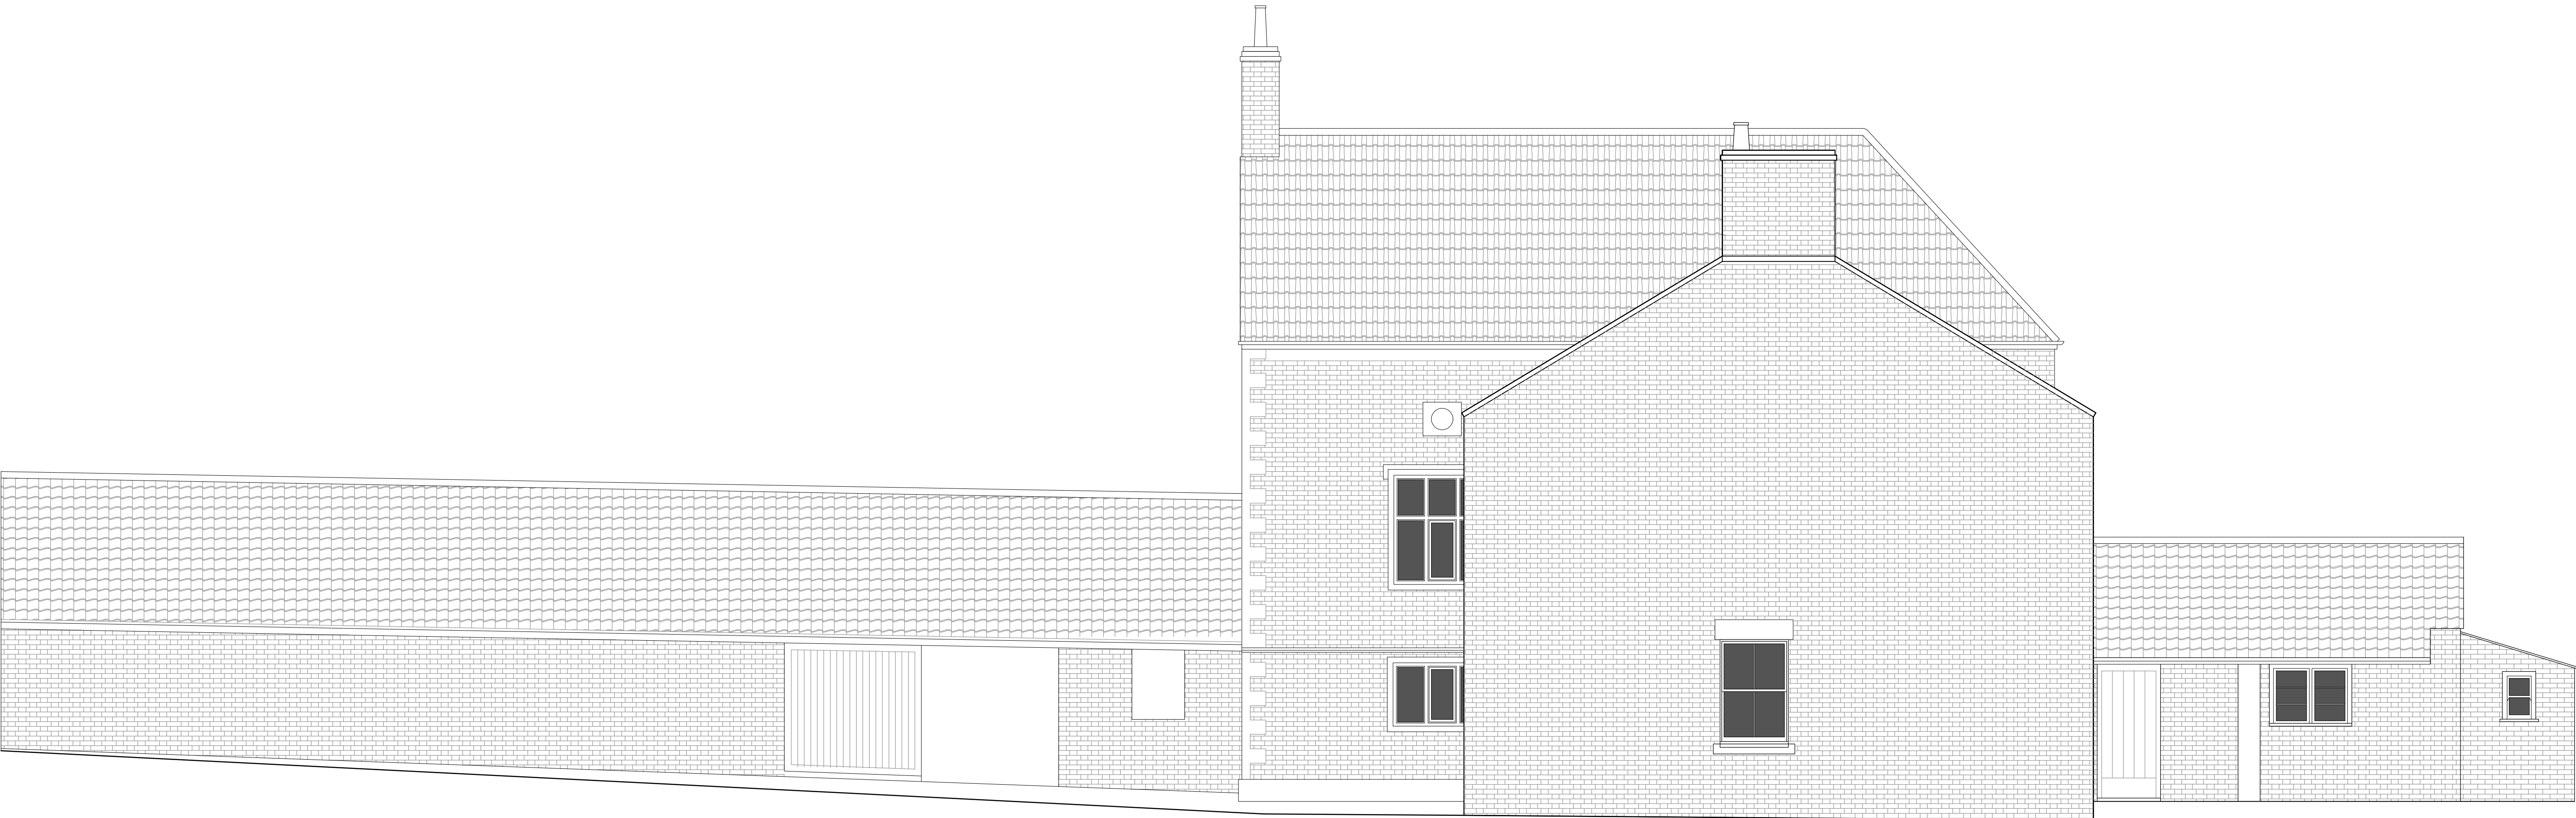

SOUTH ELEVATION - scale 1:50

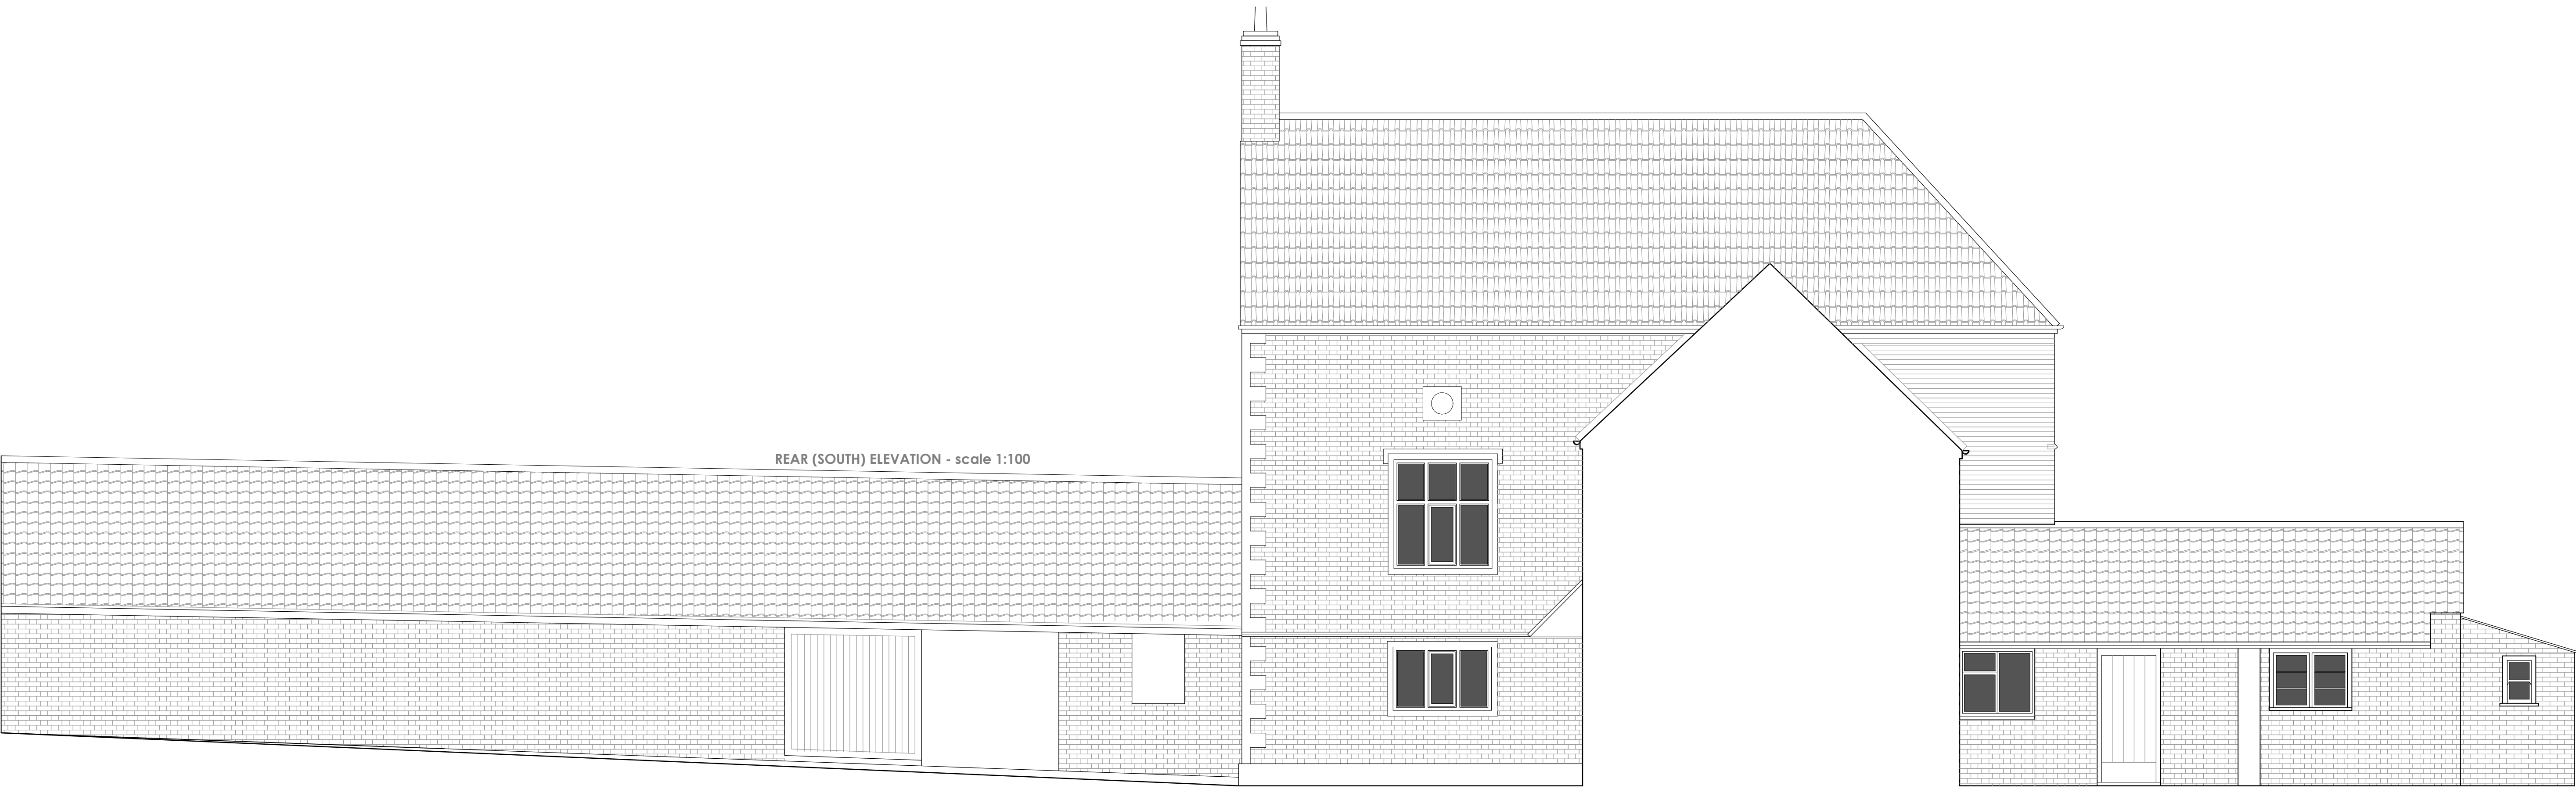

REAR (SOUTH) ELEVATION - scale 1:100

SOUTH ELEVATION / SECTION - scale 1:50

1:50

0

2.5

5

7.5

10

12.5

ISSUED FOR PLANNING

CLIENT	Mr & Mrs Morgan
PROJECT	Penleigh Farmhouse
DRAWG TITLE	Existing Elevations (2014) - South
DRAWG NO	A17 25 37 506
DRAWN	NB
SCALE	1:50 @ A1 / 1:100 @ A3
DATE	22.01.26
CHK'D	NB

atelier 17 ltd

10 Ardler 17.136, 18 Southleigh, Bradford On Avon, BA15 2JY

www.atelier17.co.uk

This drawing is copyright. Only printed dimensions to be used.

Consent to check all dimensions before proceeding.