
 


EAST ELEVATION - scale 1:50

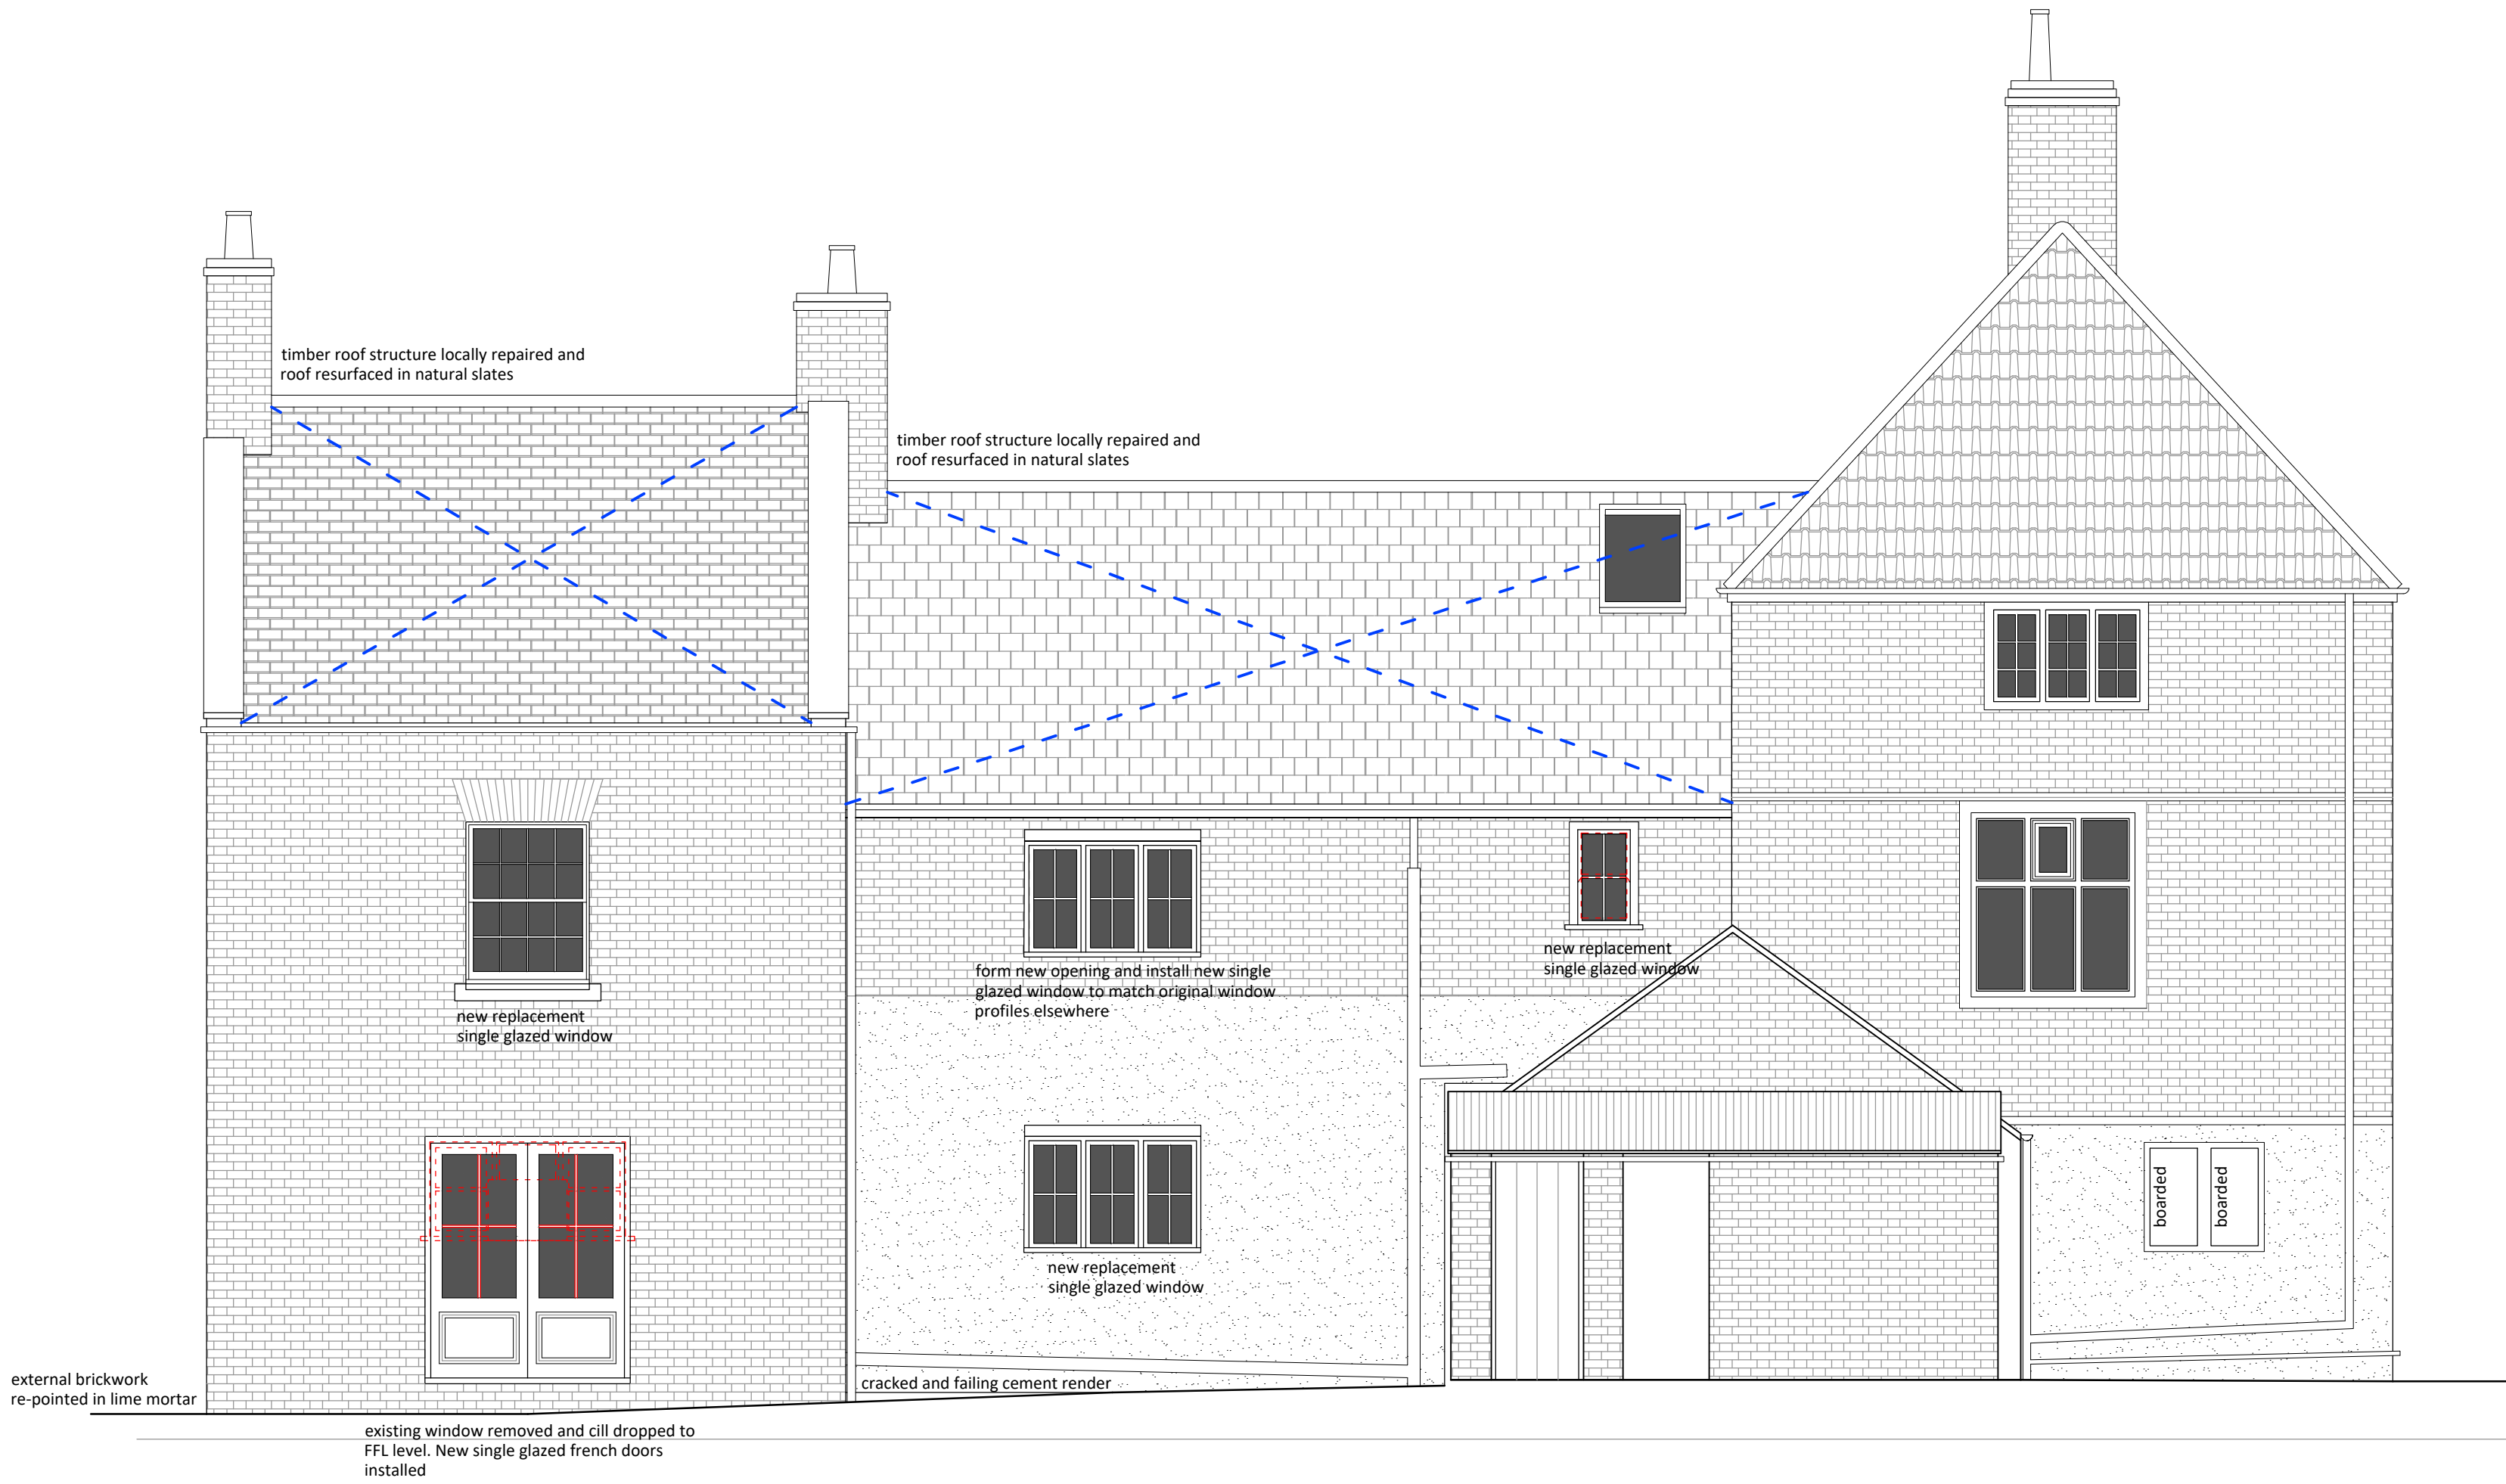

ISSUED FOR PLANNING

CLIENT Mr & Mrs Morgan
PROJECT Penleigh Farmhouse
DRWG TITLE Proposed Elevations - East
DRWG NO A17 25 37 P06
DRAWN NB
SCALE 1:50 @ A1 / 1:100 @ A3
DATE 22.01.26
CHKD NB

atelier 17 ltd

15, Appleton 17 Ltd, 18 Southleigh, Westford Dr, Avea, B432 2JY
This drawing is copyright. Only legal dimensions to be used.
Constructors to check all dimensions before proceeding.