



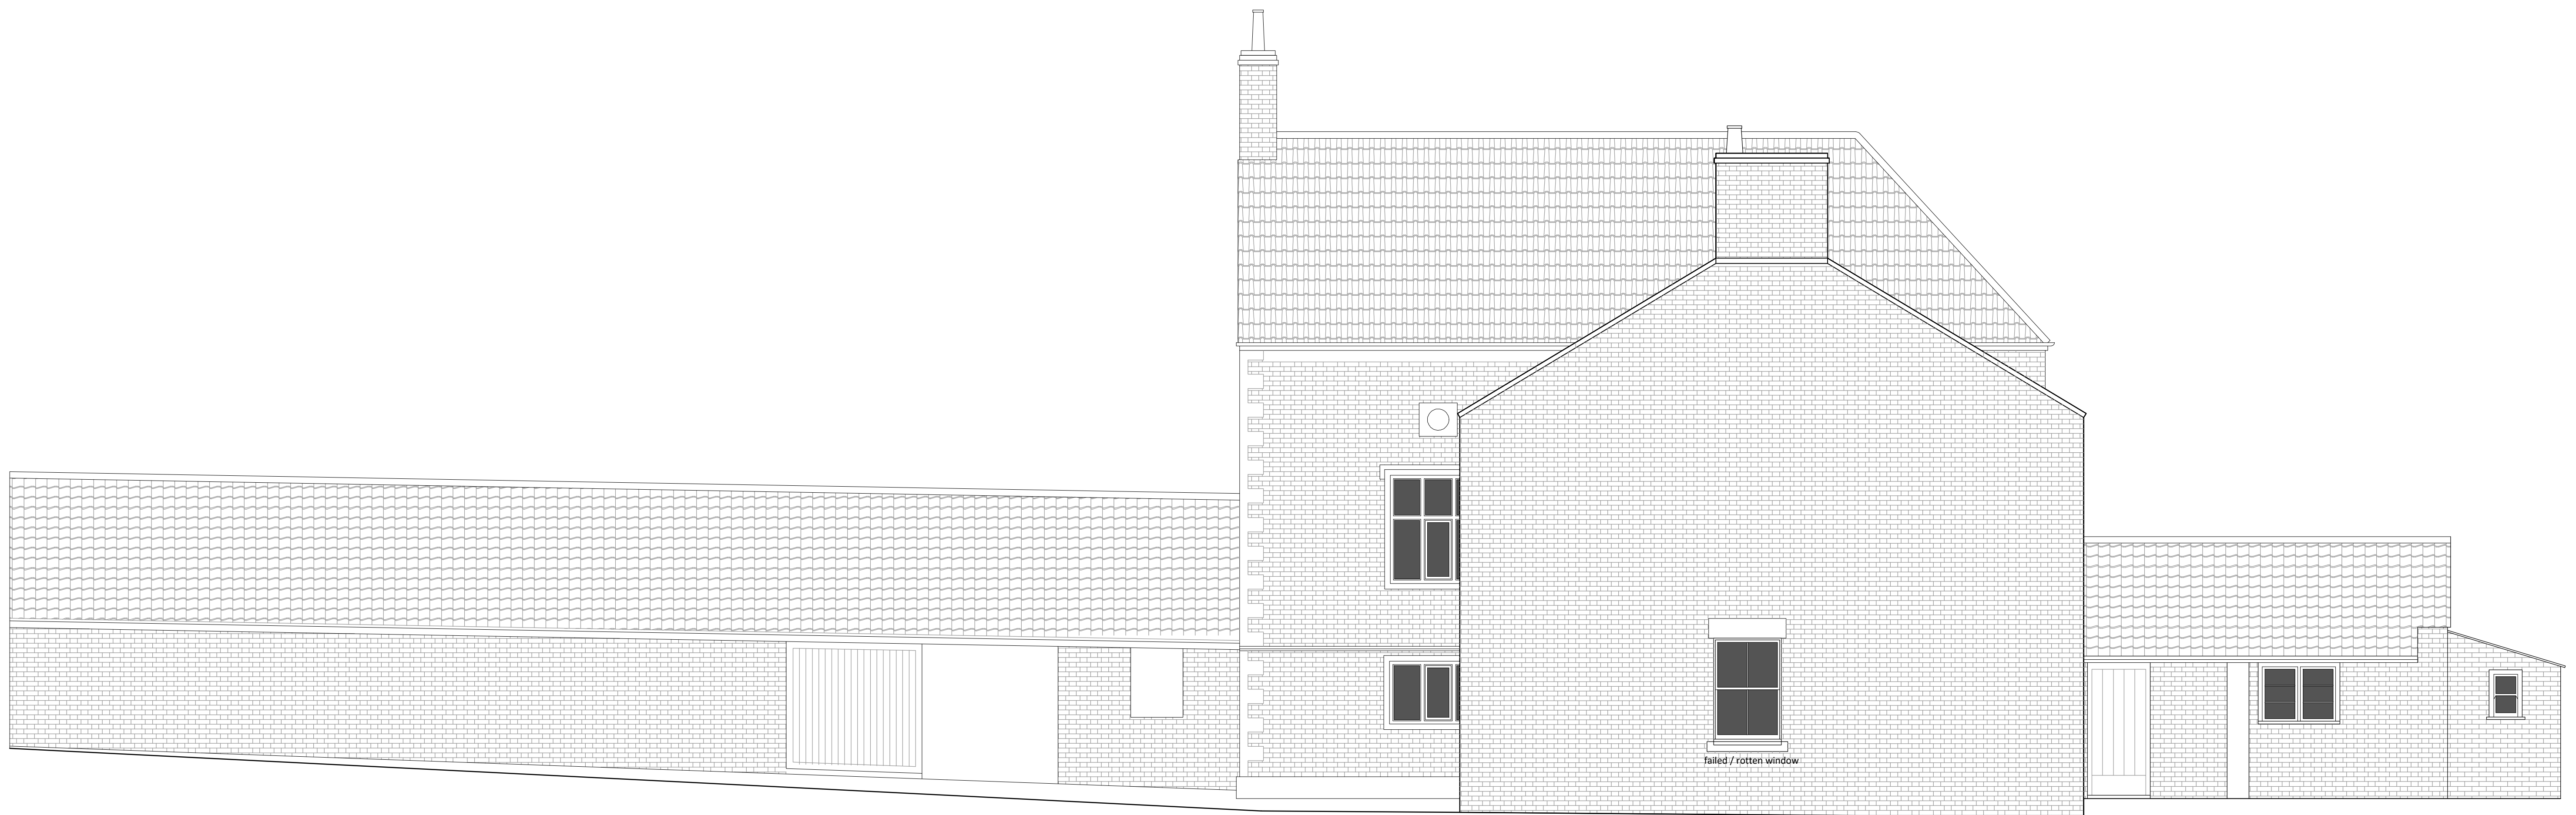

SOUTH ELEVATION - scale 1:50

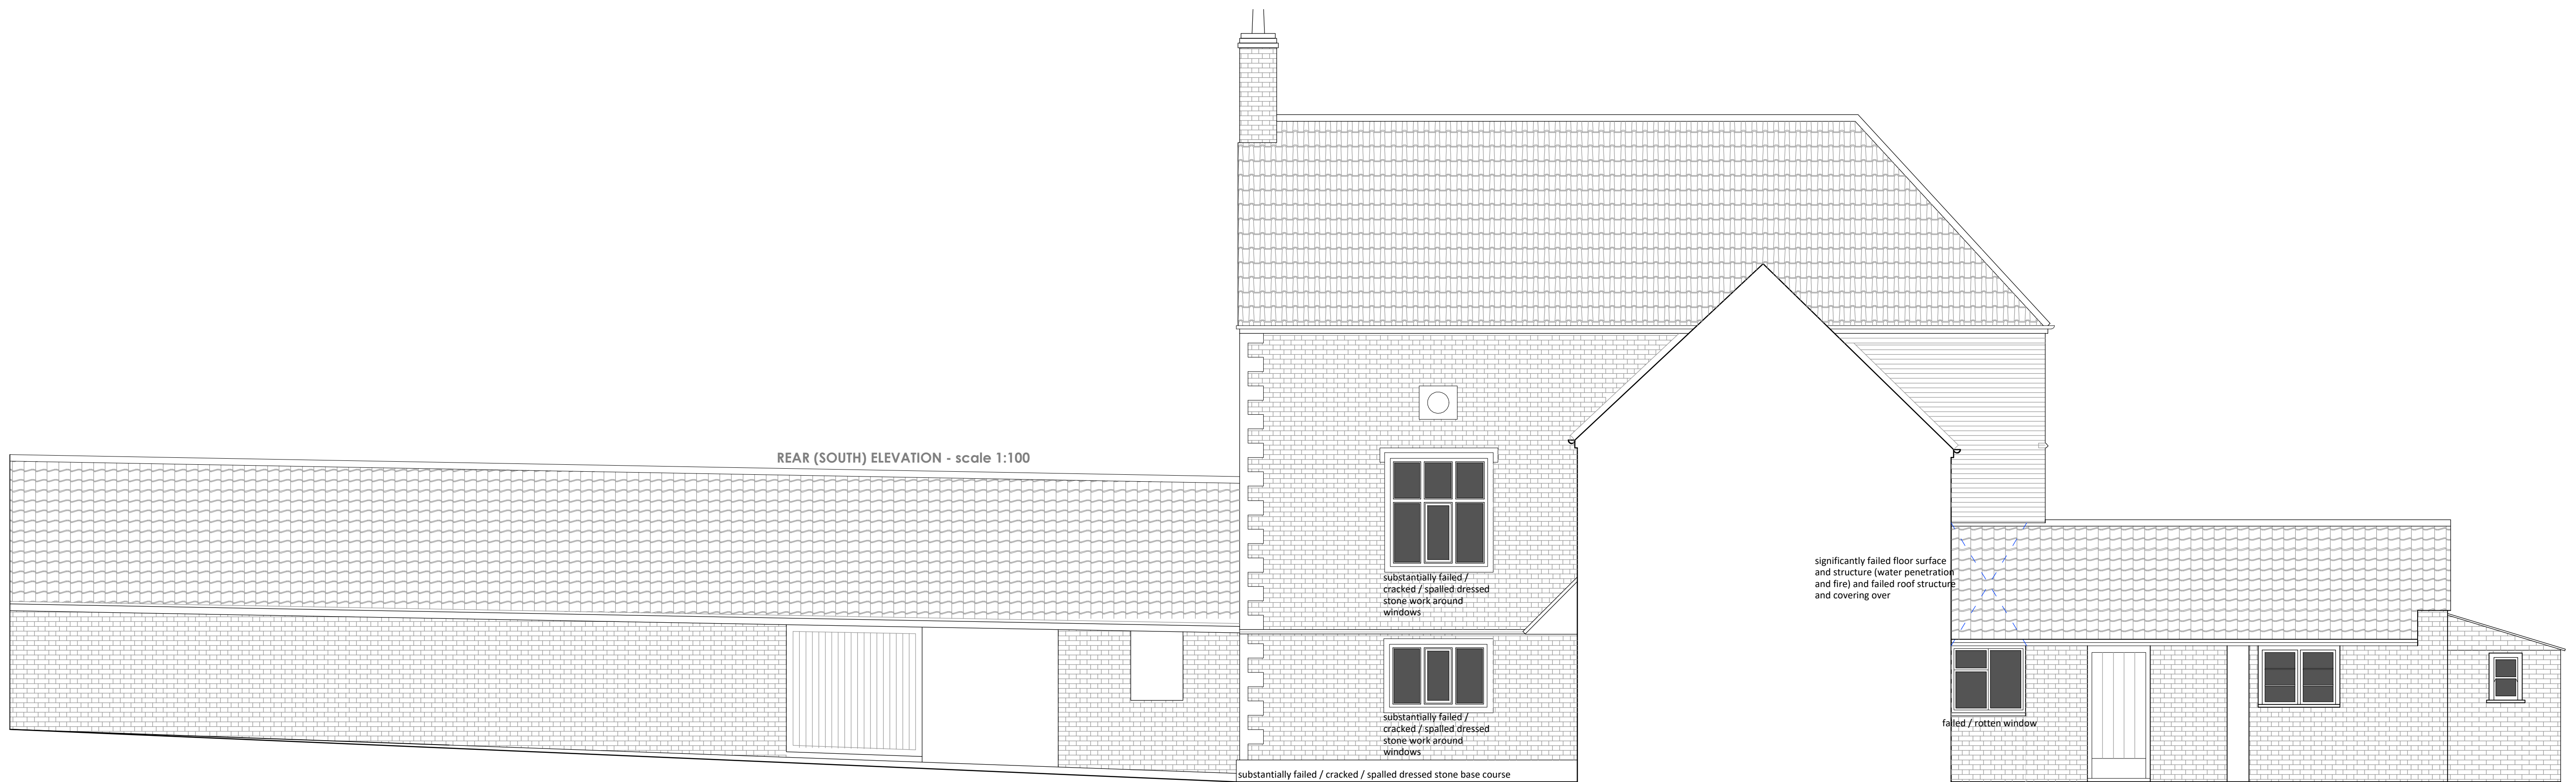

REAR (SOUTH) ELEVATION - scale 1:100

substantially failed /
cracked / spalled dressed
stone base course

SOUTH ELEVATION / SECTION - scale 1:50