

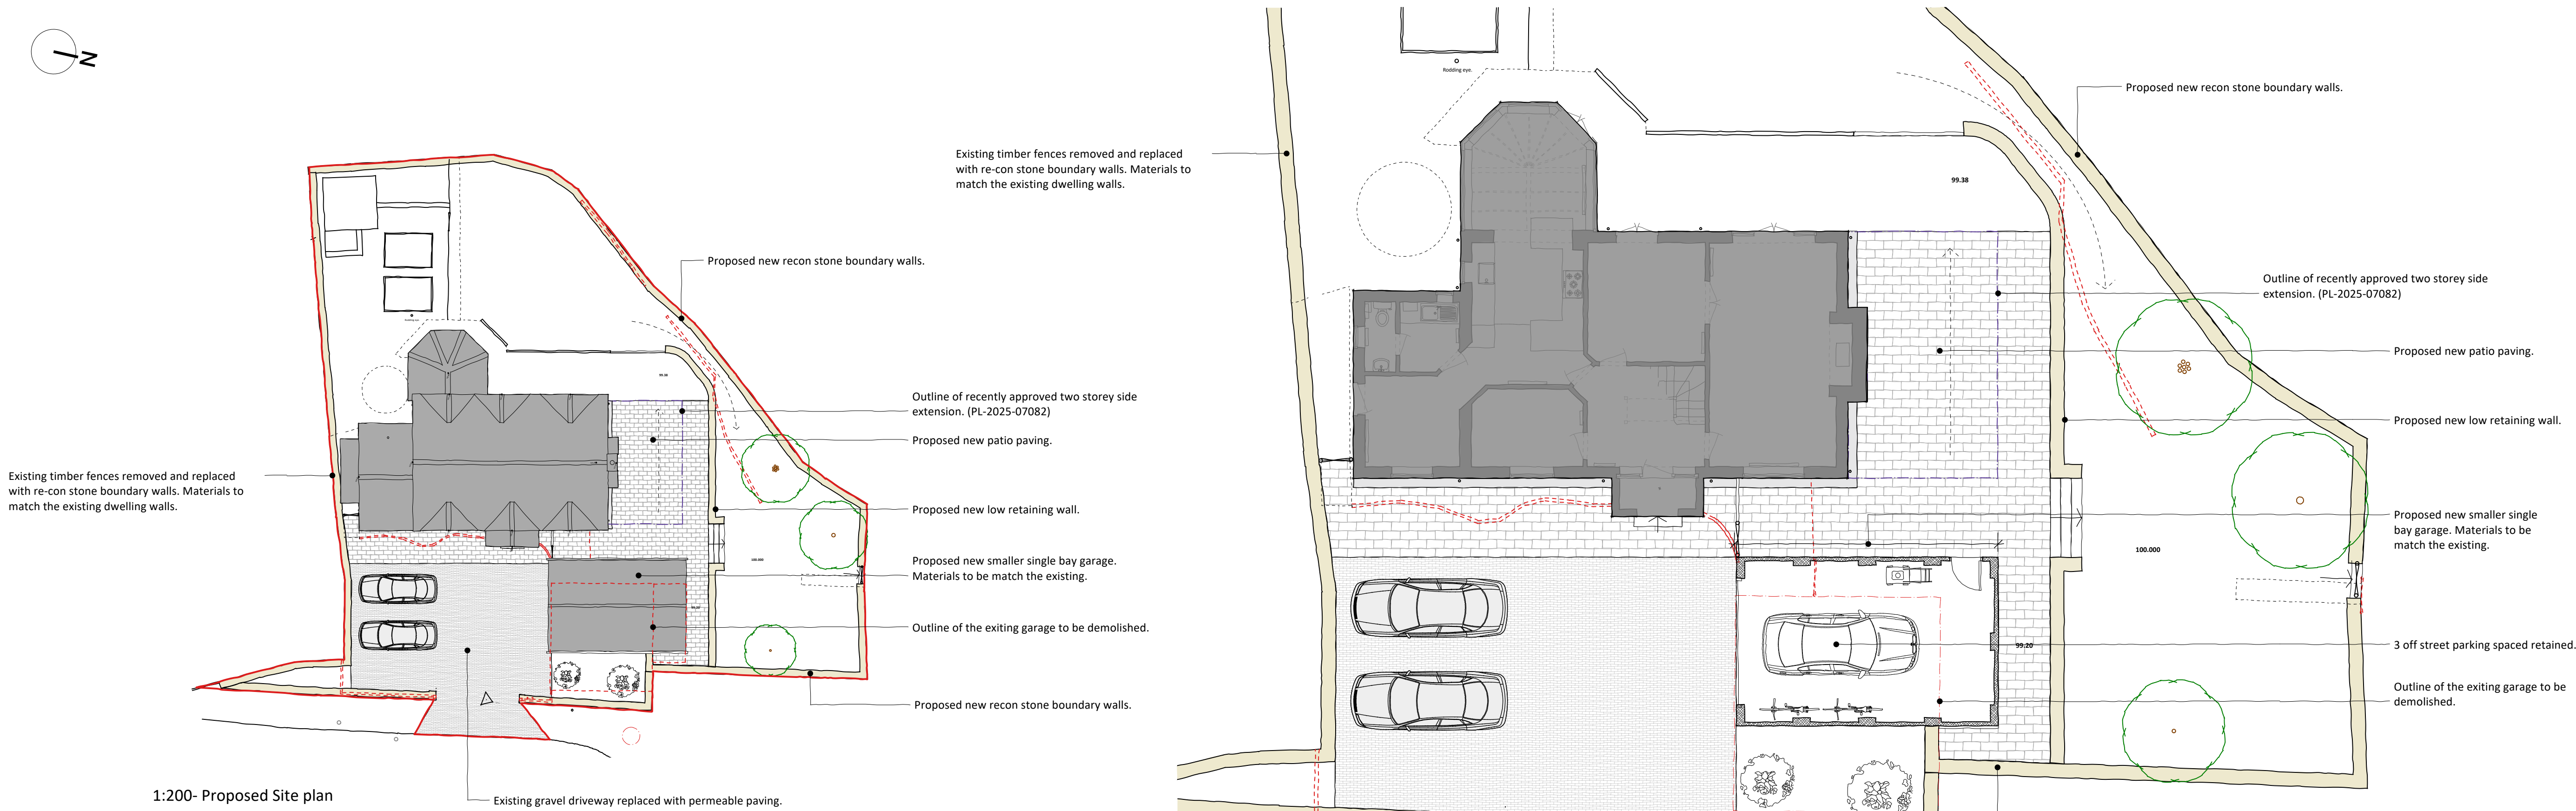


 

1:200- Proposed Site plan

1:200
0 1 2 3 4 5 10 m

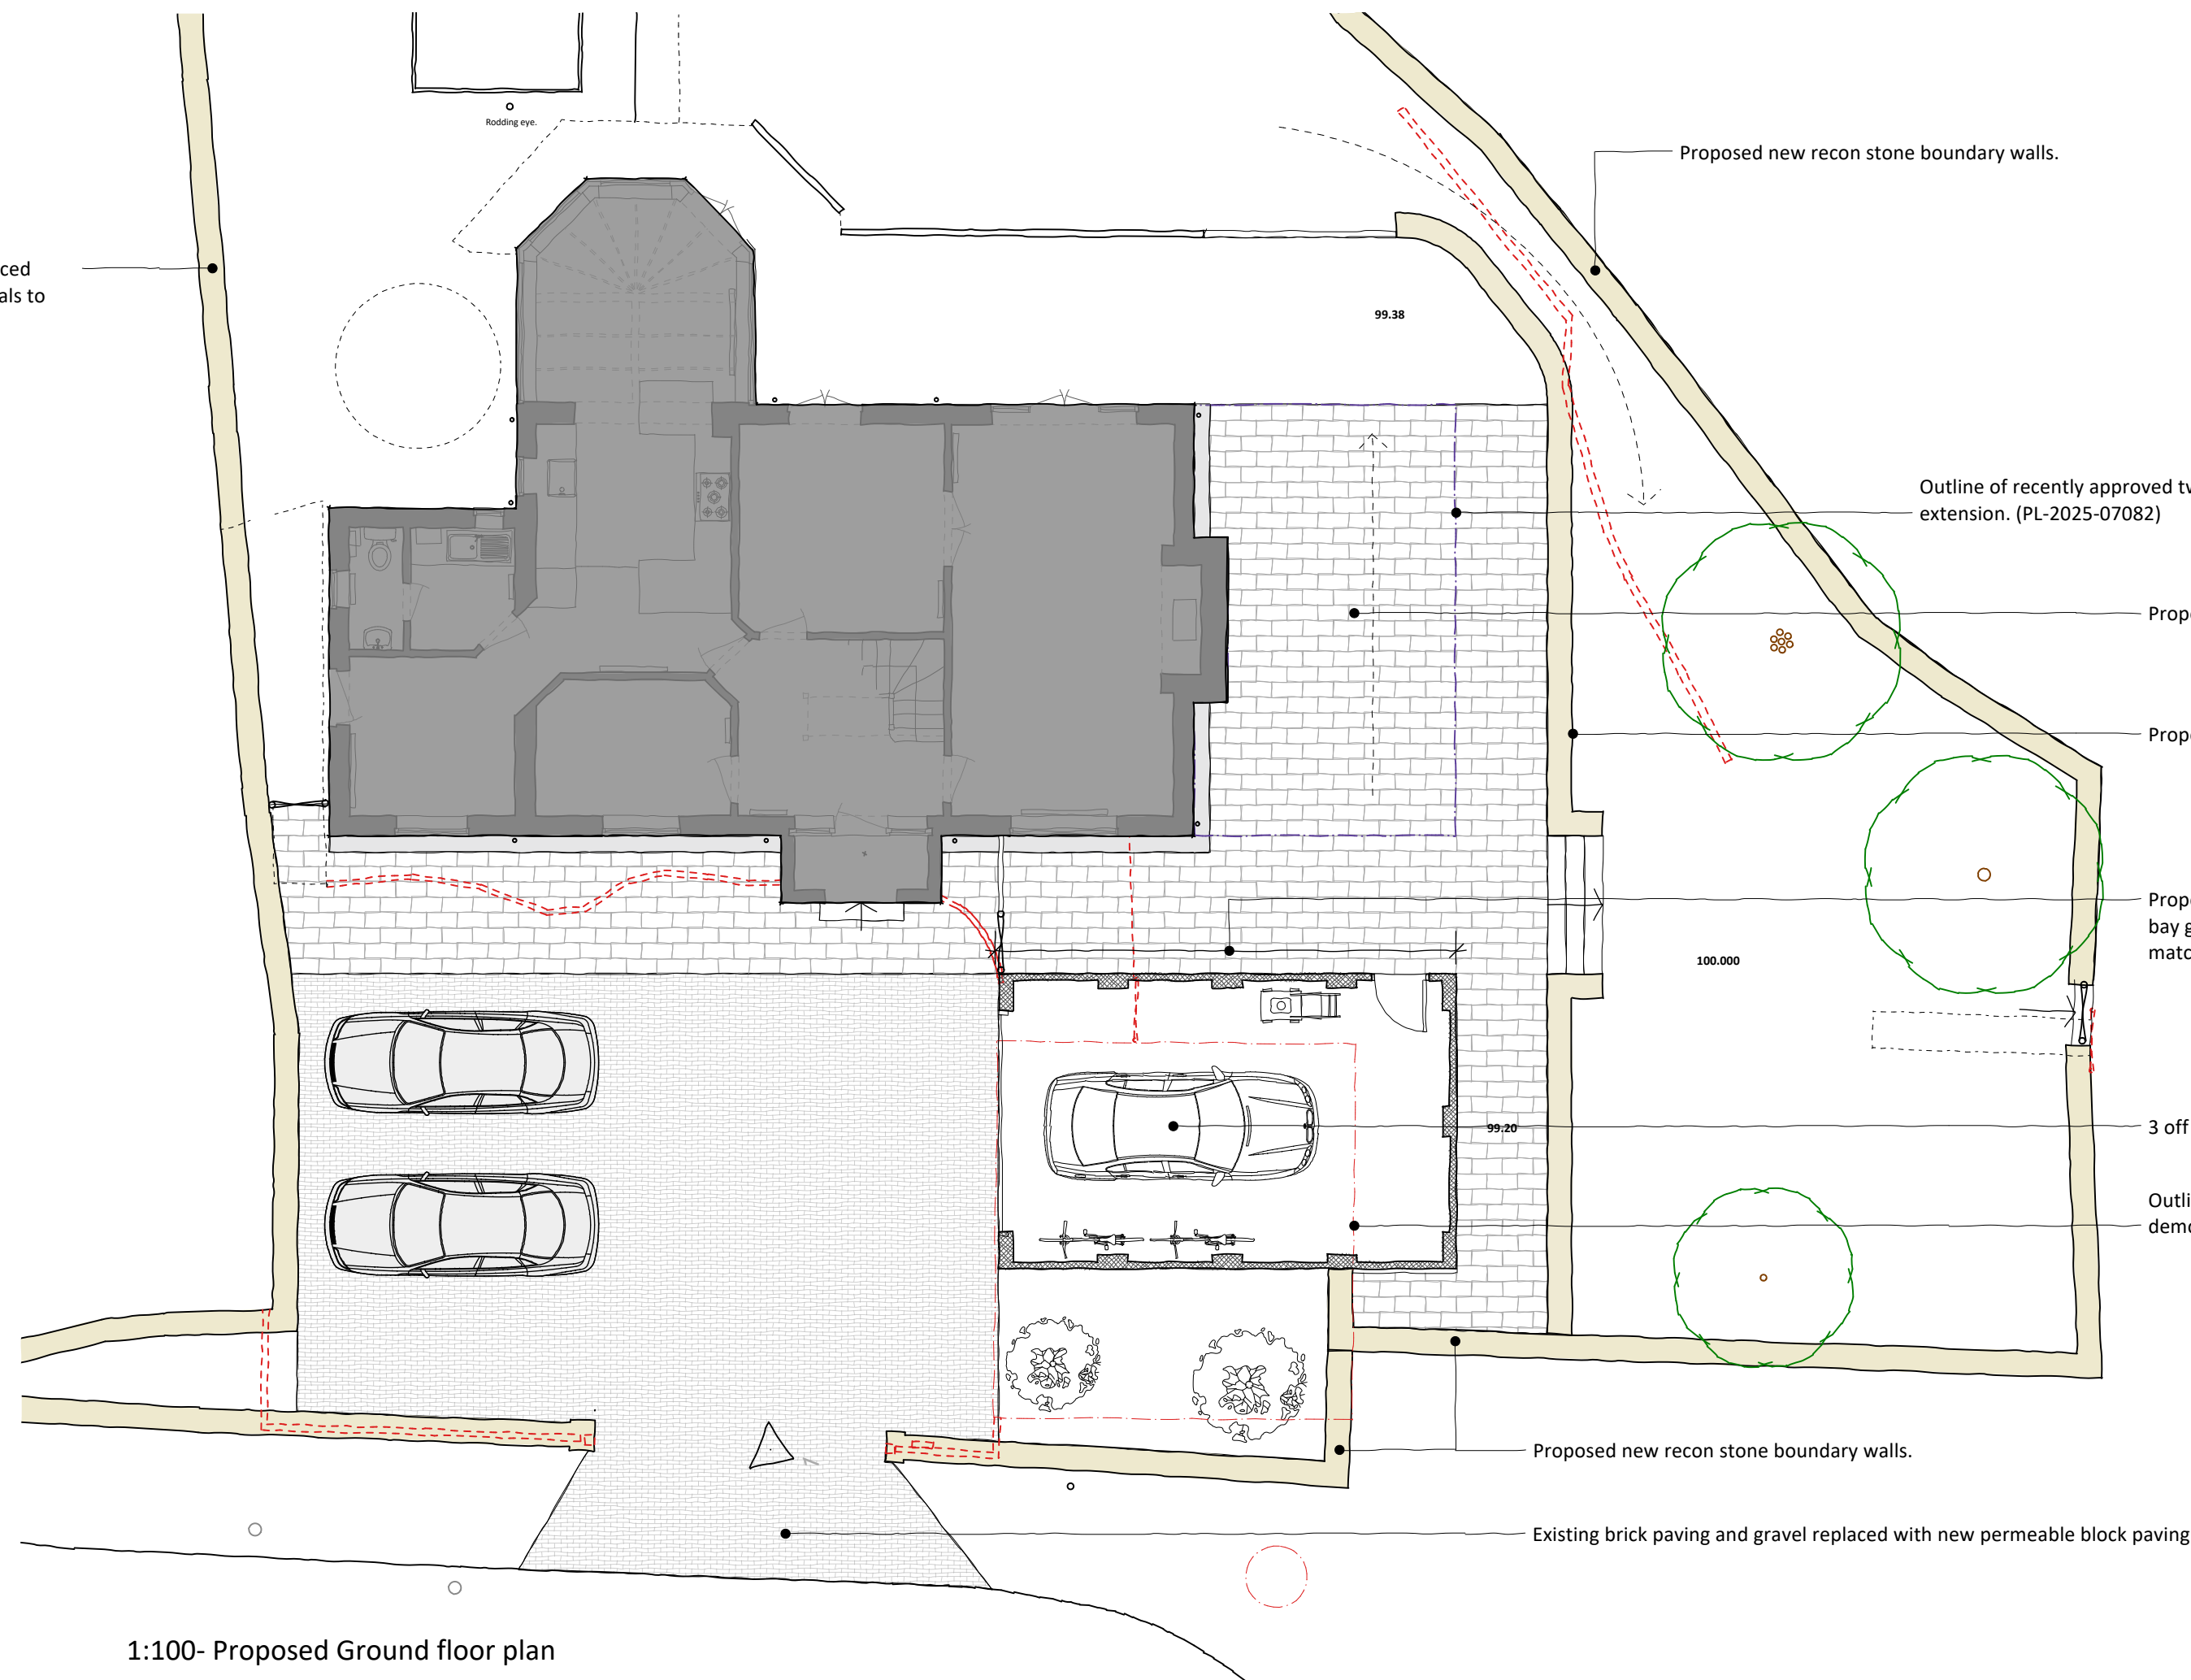

1:100- Proposed Ground floor plan




1:100 - Proposed South Elevation

Proposed new smaller single bay garage.
Materials to be match the existing.




1:100 - Proposed West Elevation

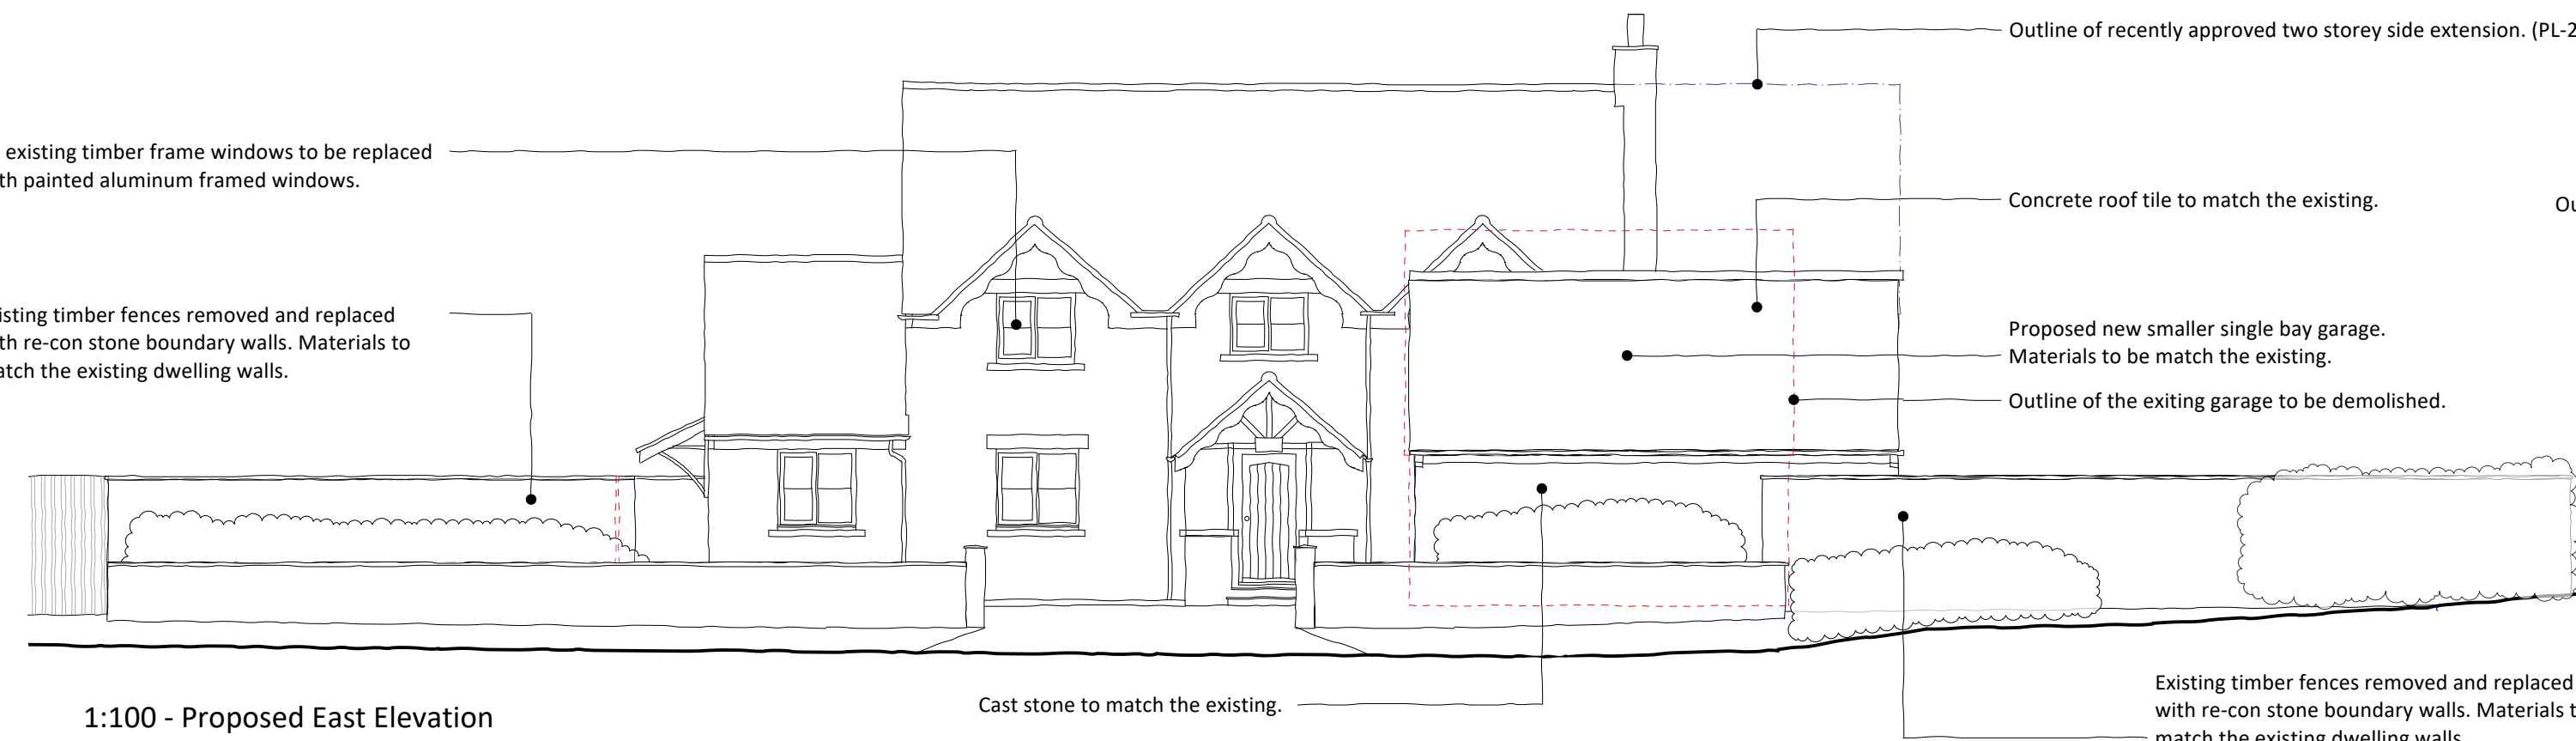

1:100 - Proposed East Elevation

1:100
0 1 2 3 4 5 m

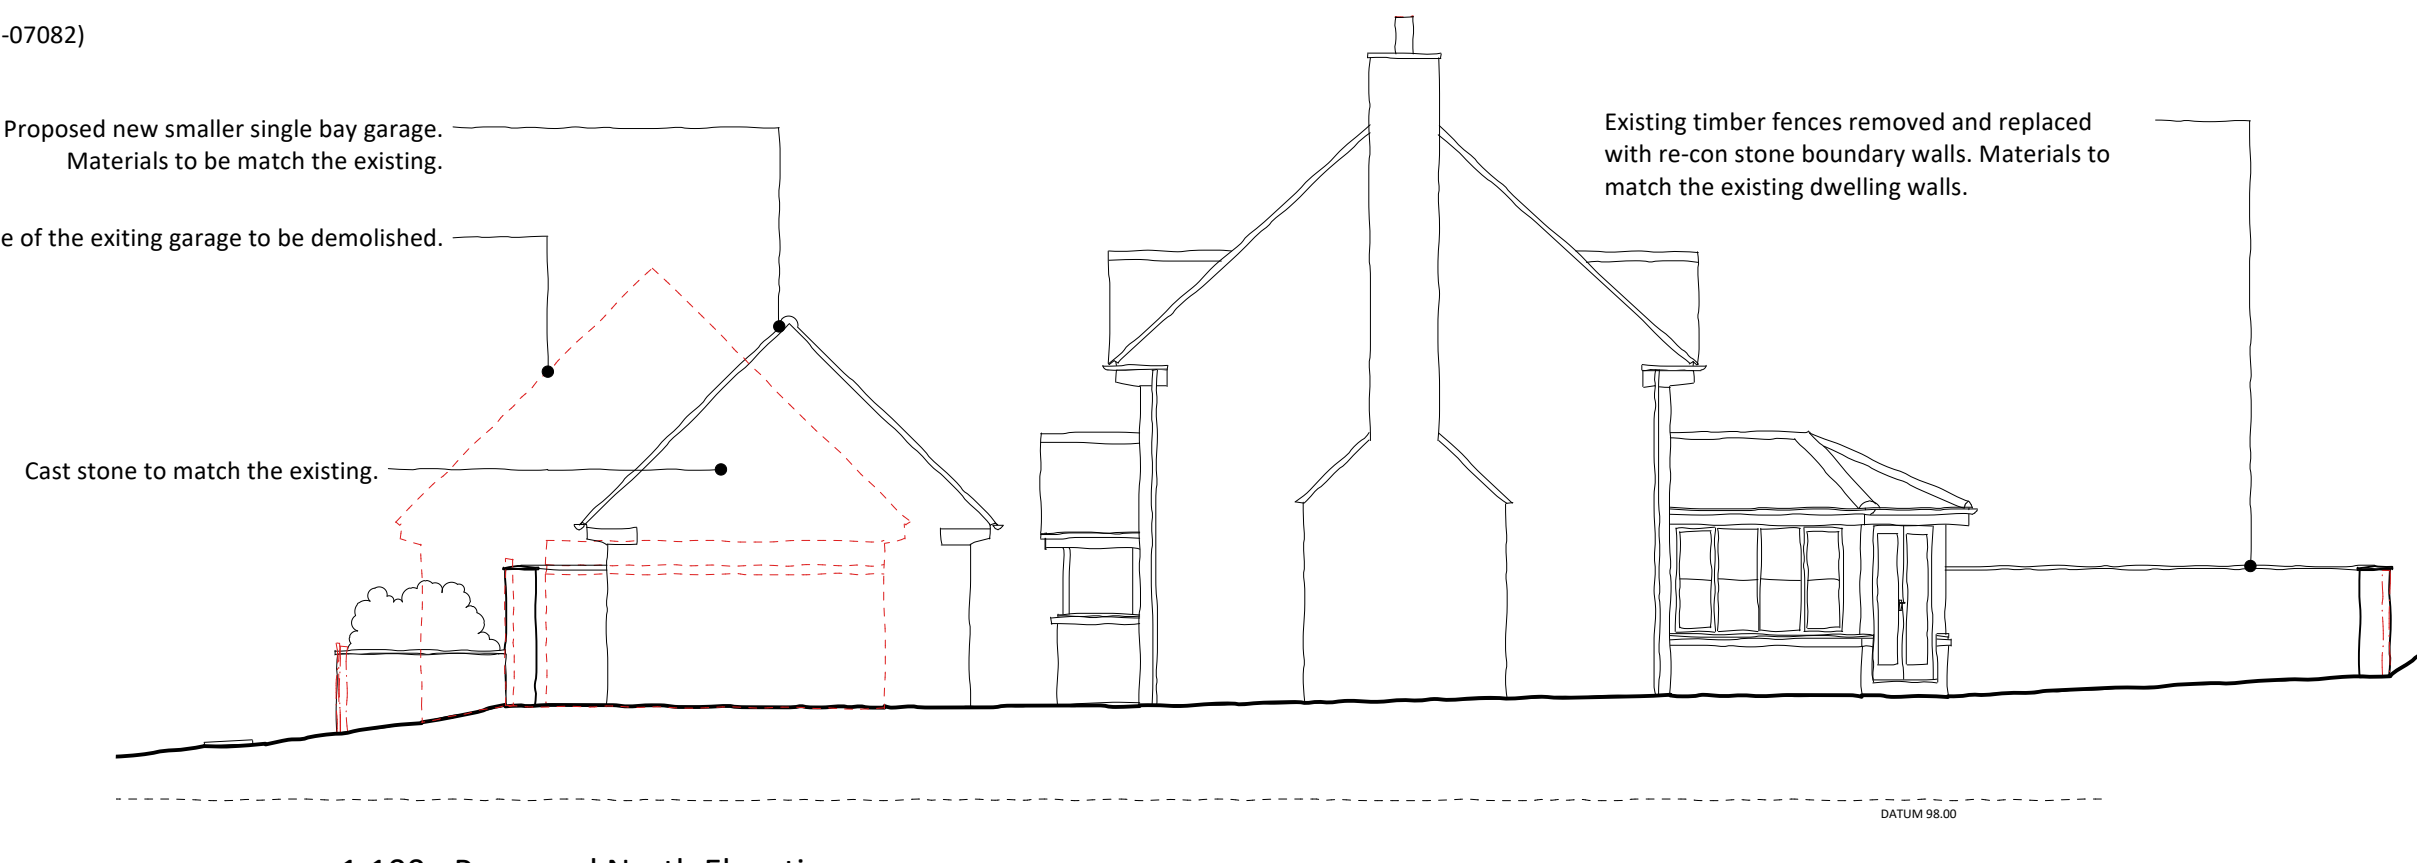

1:100 - Proposed North Elevation

This drawing is the copyright of PKA Architects Ltd.
Registered in England and Wales No 8605083.
Do not rely on Scaled Dimensions - work to figured
dimensions only. If in doubt - ASK.
All dimensions to be checked on site by contractor
Work to existing building features where appropriate
Any OS copyright data on this drawing is reproduced
under license

Date No. Revision Notes

PKA
ARCHITECTS

PKA Architects Ltd
Featherbrook, Whitley Road, Potters, Devons, Wiltshire. SN10 3TD.
tel 01380 725688 tom@pka-architects.com www.pka-architects.com

Project Title
Extension and Alterations

Address
**Winter Lodge, Durley Park, Neston,
SN13 9YG.**

Client
Fran Parton

Sheet Title
Proposed GA drawings

Scale
Varies @A1

Drawn By
SW

Date
13/02/2026

Project ID
2165 - PL-01

Status
PLANNING

File Name
2165 - Winter Lodge - GA Drawings.vax

Stage Key
EX - Existing
SK - Sketch
PL - Planning
WD - Working
DR - Drawings
PR - Building
Regulations
TR - Tender
CN - Construction
AB - As Built