




WEST ELEVATION - scale 1:50

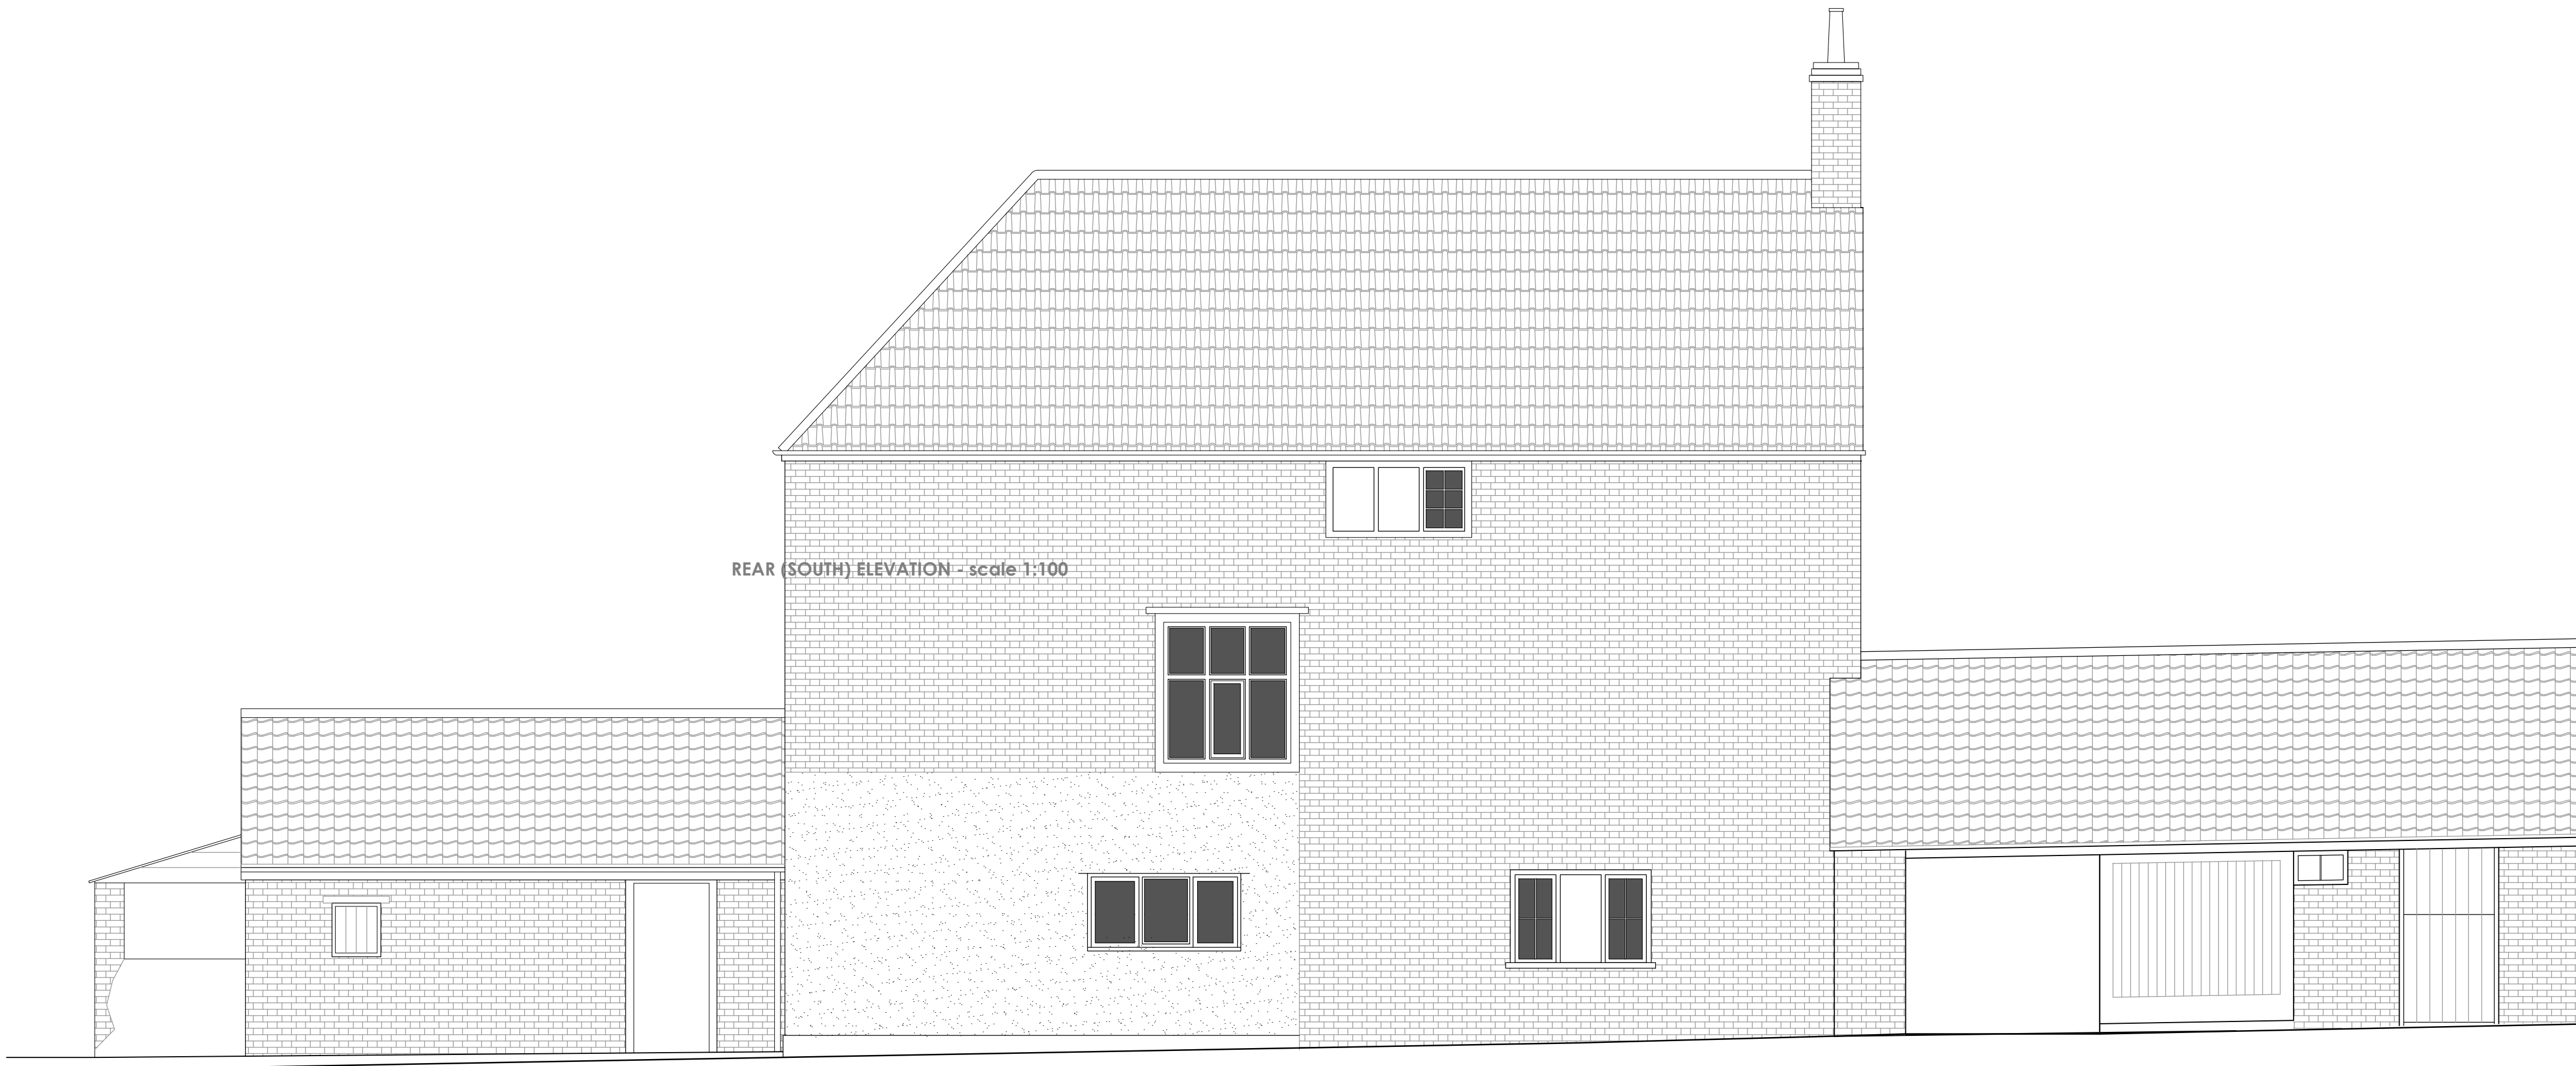

NORTH ELEVATION - scale 1:50

REAR (SOUTH) ELEVATION - scale 1:100

1:50

0

2.5

5

7.5

10

ISSUED FOR PLANNING

CLIENT	Mr & Mrs Morgan
PROJECT	Penleigh Farmhouse
DRAWING TITLE	Existing Elevations (2014) - East & West
DRAWING NO	A17 25 37 505
DRAWN	NB
SCALE	1:50 @ A1 / 1:100 @ A3
DATE	22.01.26
CHK'D	NB

atelier 17 ltd

01 Andler 17 116, 18 Southgate, Bedford Dr Ave, B45 1JY

01203 611111

01203 611111

This drawing is copyright. Only legal dimensions to be used.

Customers to check all dimensions before proceeding.