


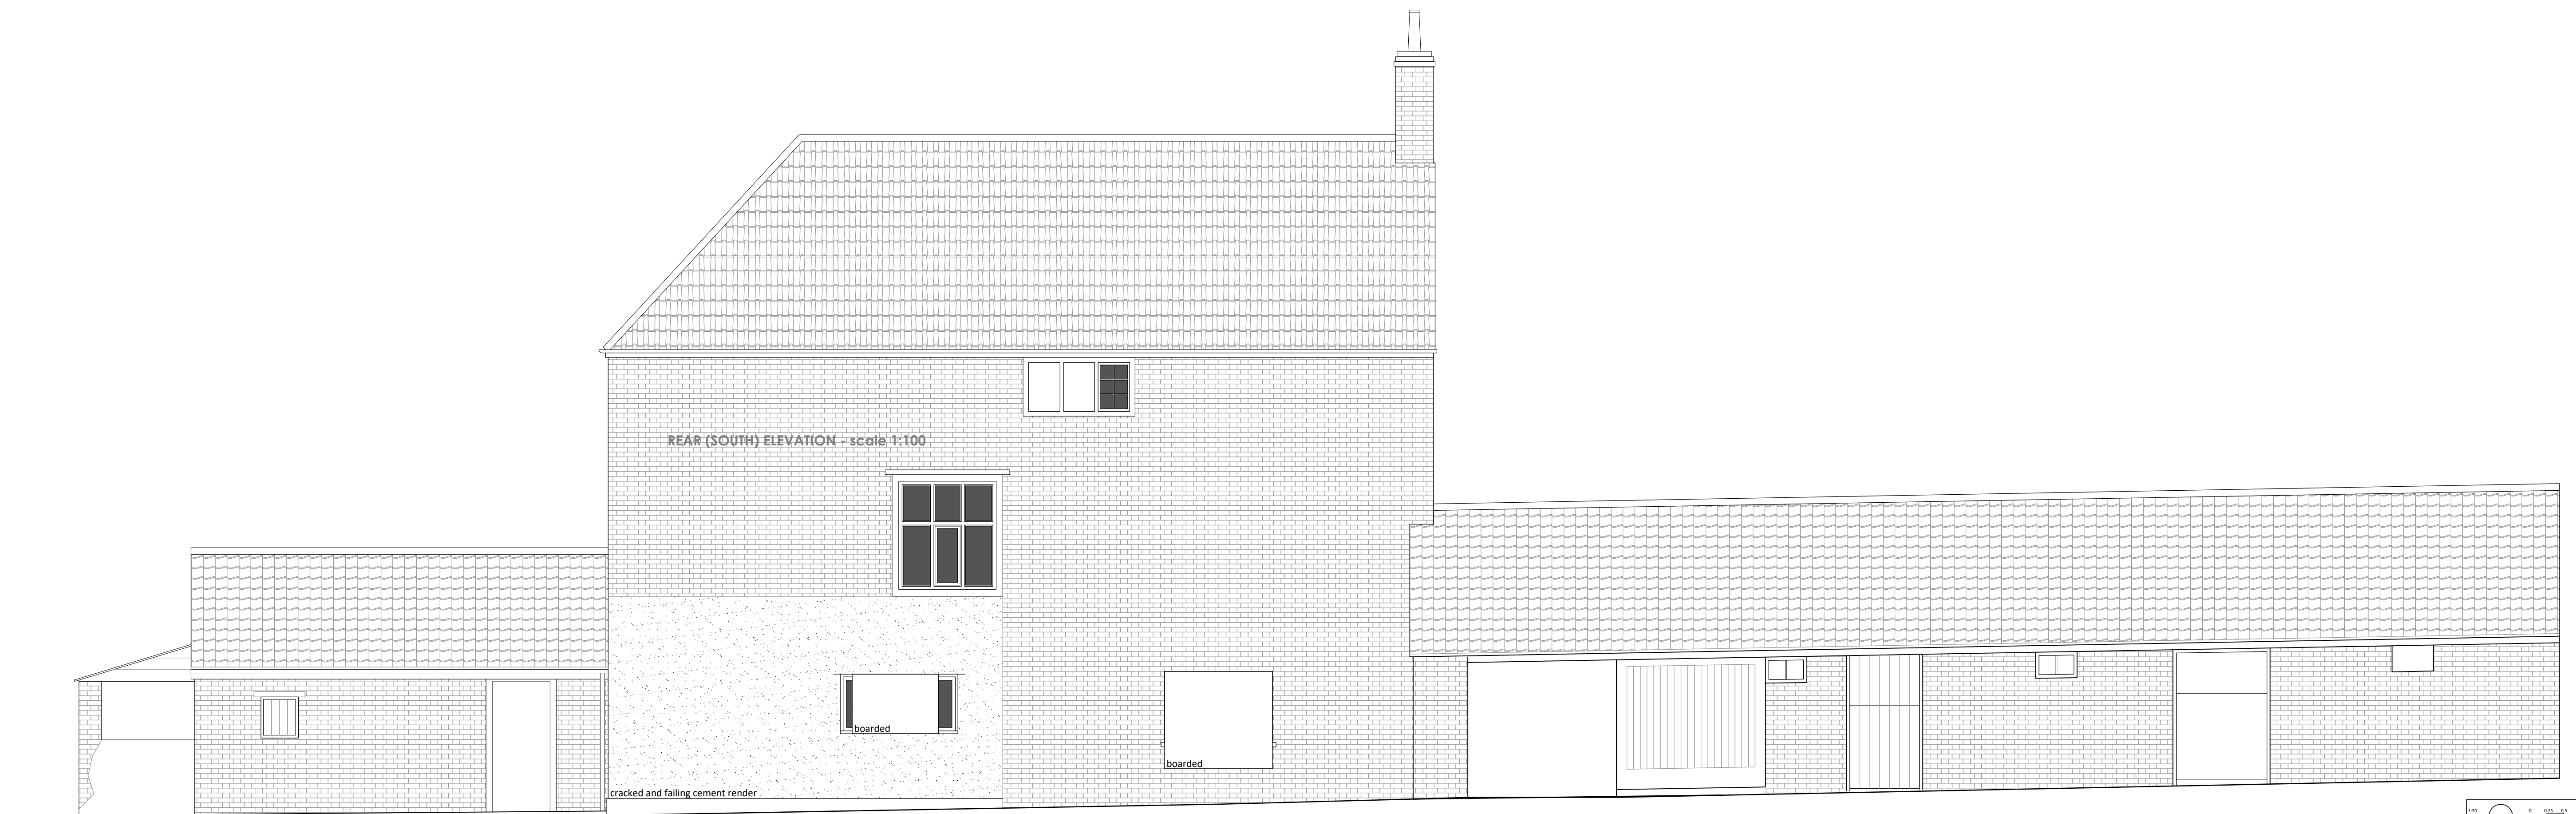

WEST ELEVATION - scale 1:50



NORTH ELEVATION - scale 1:50